


DO NOT SCALE THIS DRAWING. THE CONTRACTOR IS DEEMED TO HAVE CHECKED ALL DIMENSIONS ON SITE AND REPORT ANY DISCREPANCIES TO OGLESBY & LIMB LTD.
THE CONTENTS OF THIS DRAWING ARE COVERED BY COPYRIGHT AND REMAIN THE PROPERTY OF OGLESBY & LIMB LTD. WRITTEN APPROVAL MUST BE OBTAINED FROM OGLESBY & LIMB LTD PRIOR TO DUPLICATION OR REPRODUCTION OF THIS DRAWING OR ITS CONTENTS.
ANY DIMENSIONS NOT SHOWN ARE TO BE CHECKED AND AGREED WITH OGLESBY & LIMB LTD.

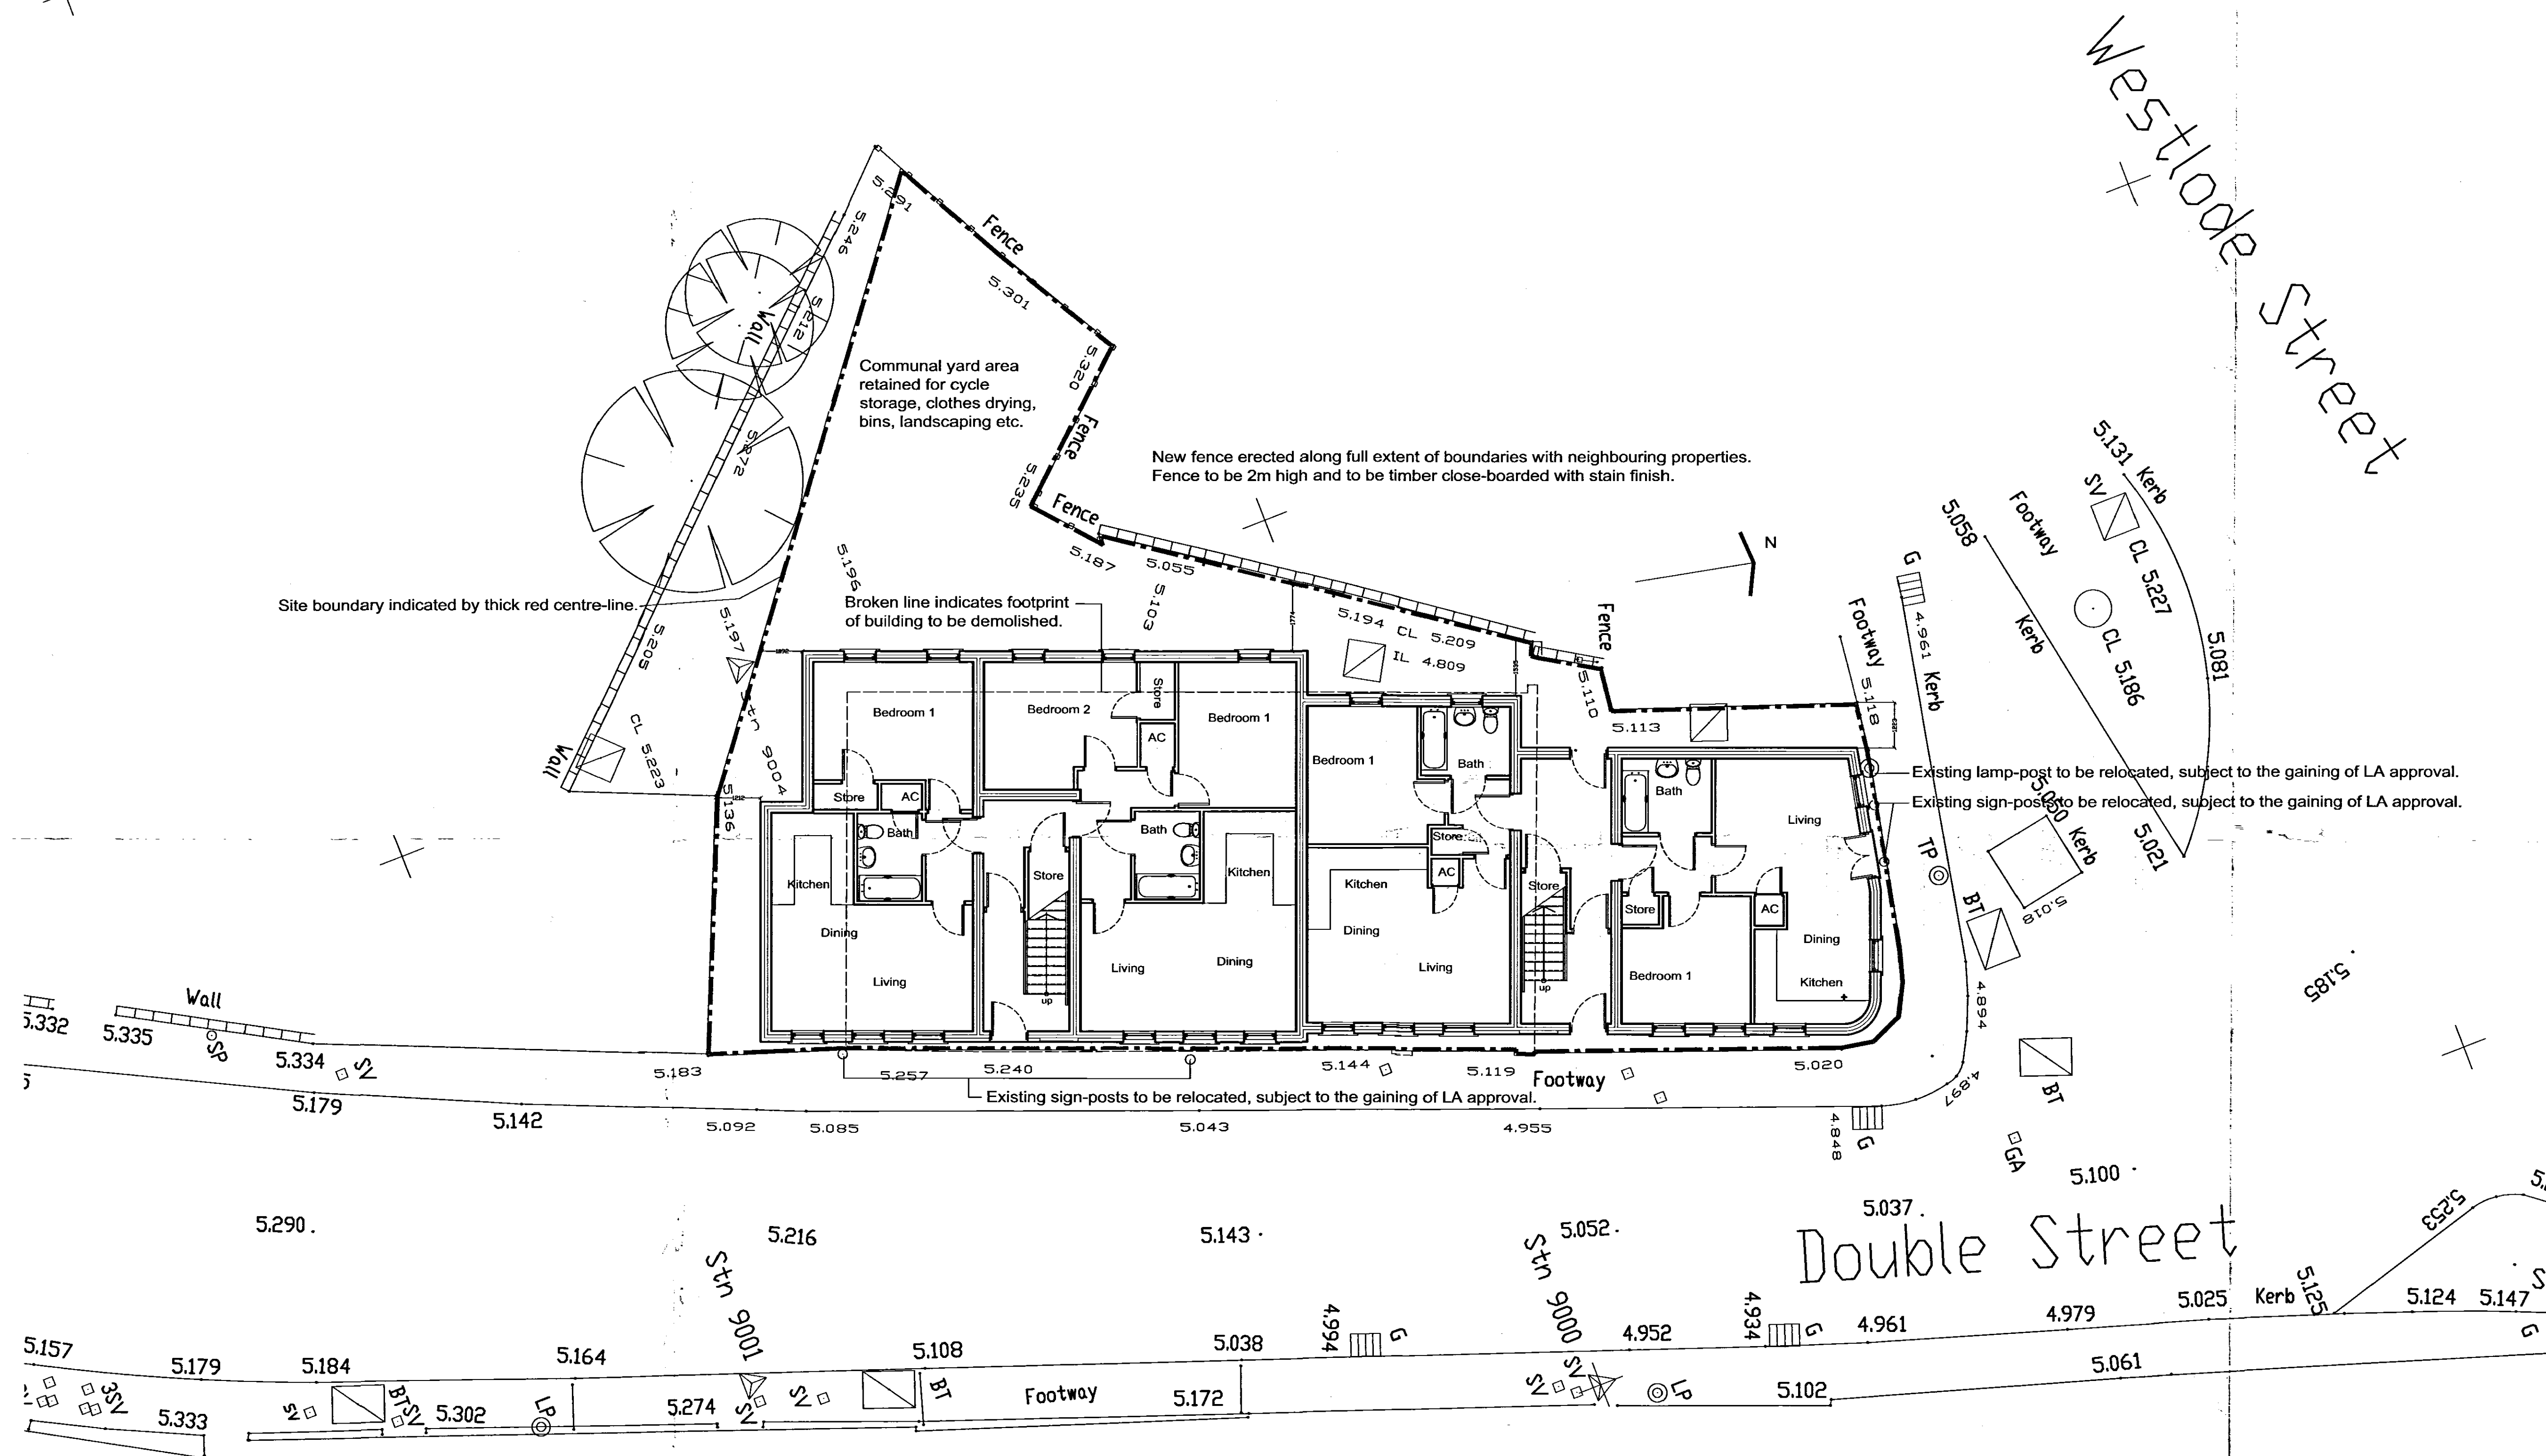

Site Block Plan
Scale 1:100

SUPERSEDED

Ref.	Date	Description	Initial
------	------	-------------	---------

Oglesby & Limb Ltd
Chartered Architects
and Building Surveyors
67 London Road
Newark, Notts
NG24 1RZ
Tel: 01636 702030
Fax: 01636 703740
e-mail: design@o-l-ltd.co.uk

O&L

Client: **DGM Properties Ltd**

1 AUG 2007

Ref: 1107/07

Project: **Proposed Residential Development**

**43 Double Street,
Spalding, Lincs.**

Drawing Title:
Site Block Plan as proposed
PLANNING APPLICATION

Date: April 2007	Scale: 1:100
Drawn by: AJO	Checked by: DAL

Drawing Number: A0653 - 11	Rev:
--------------------------------------	------