


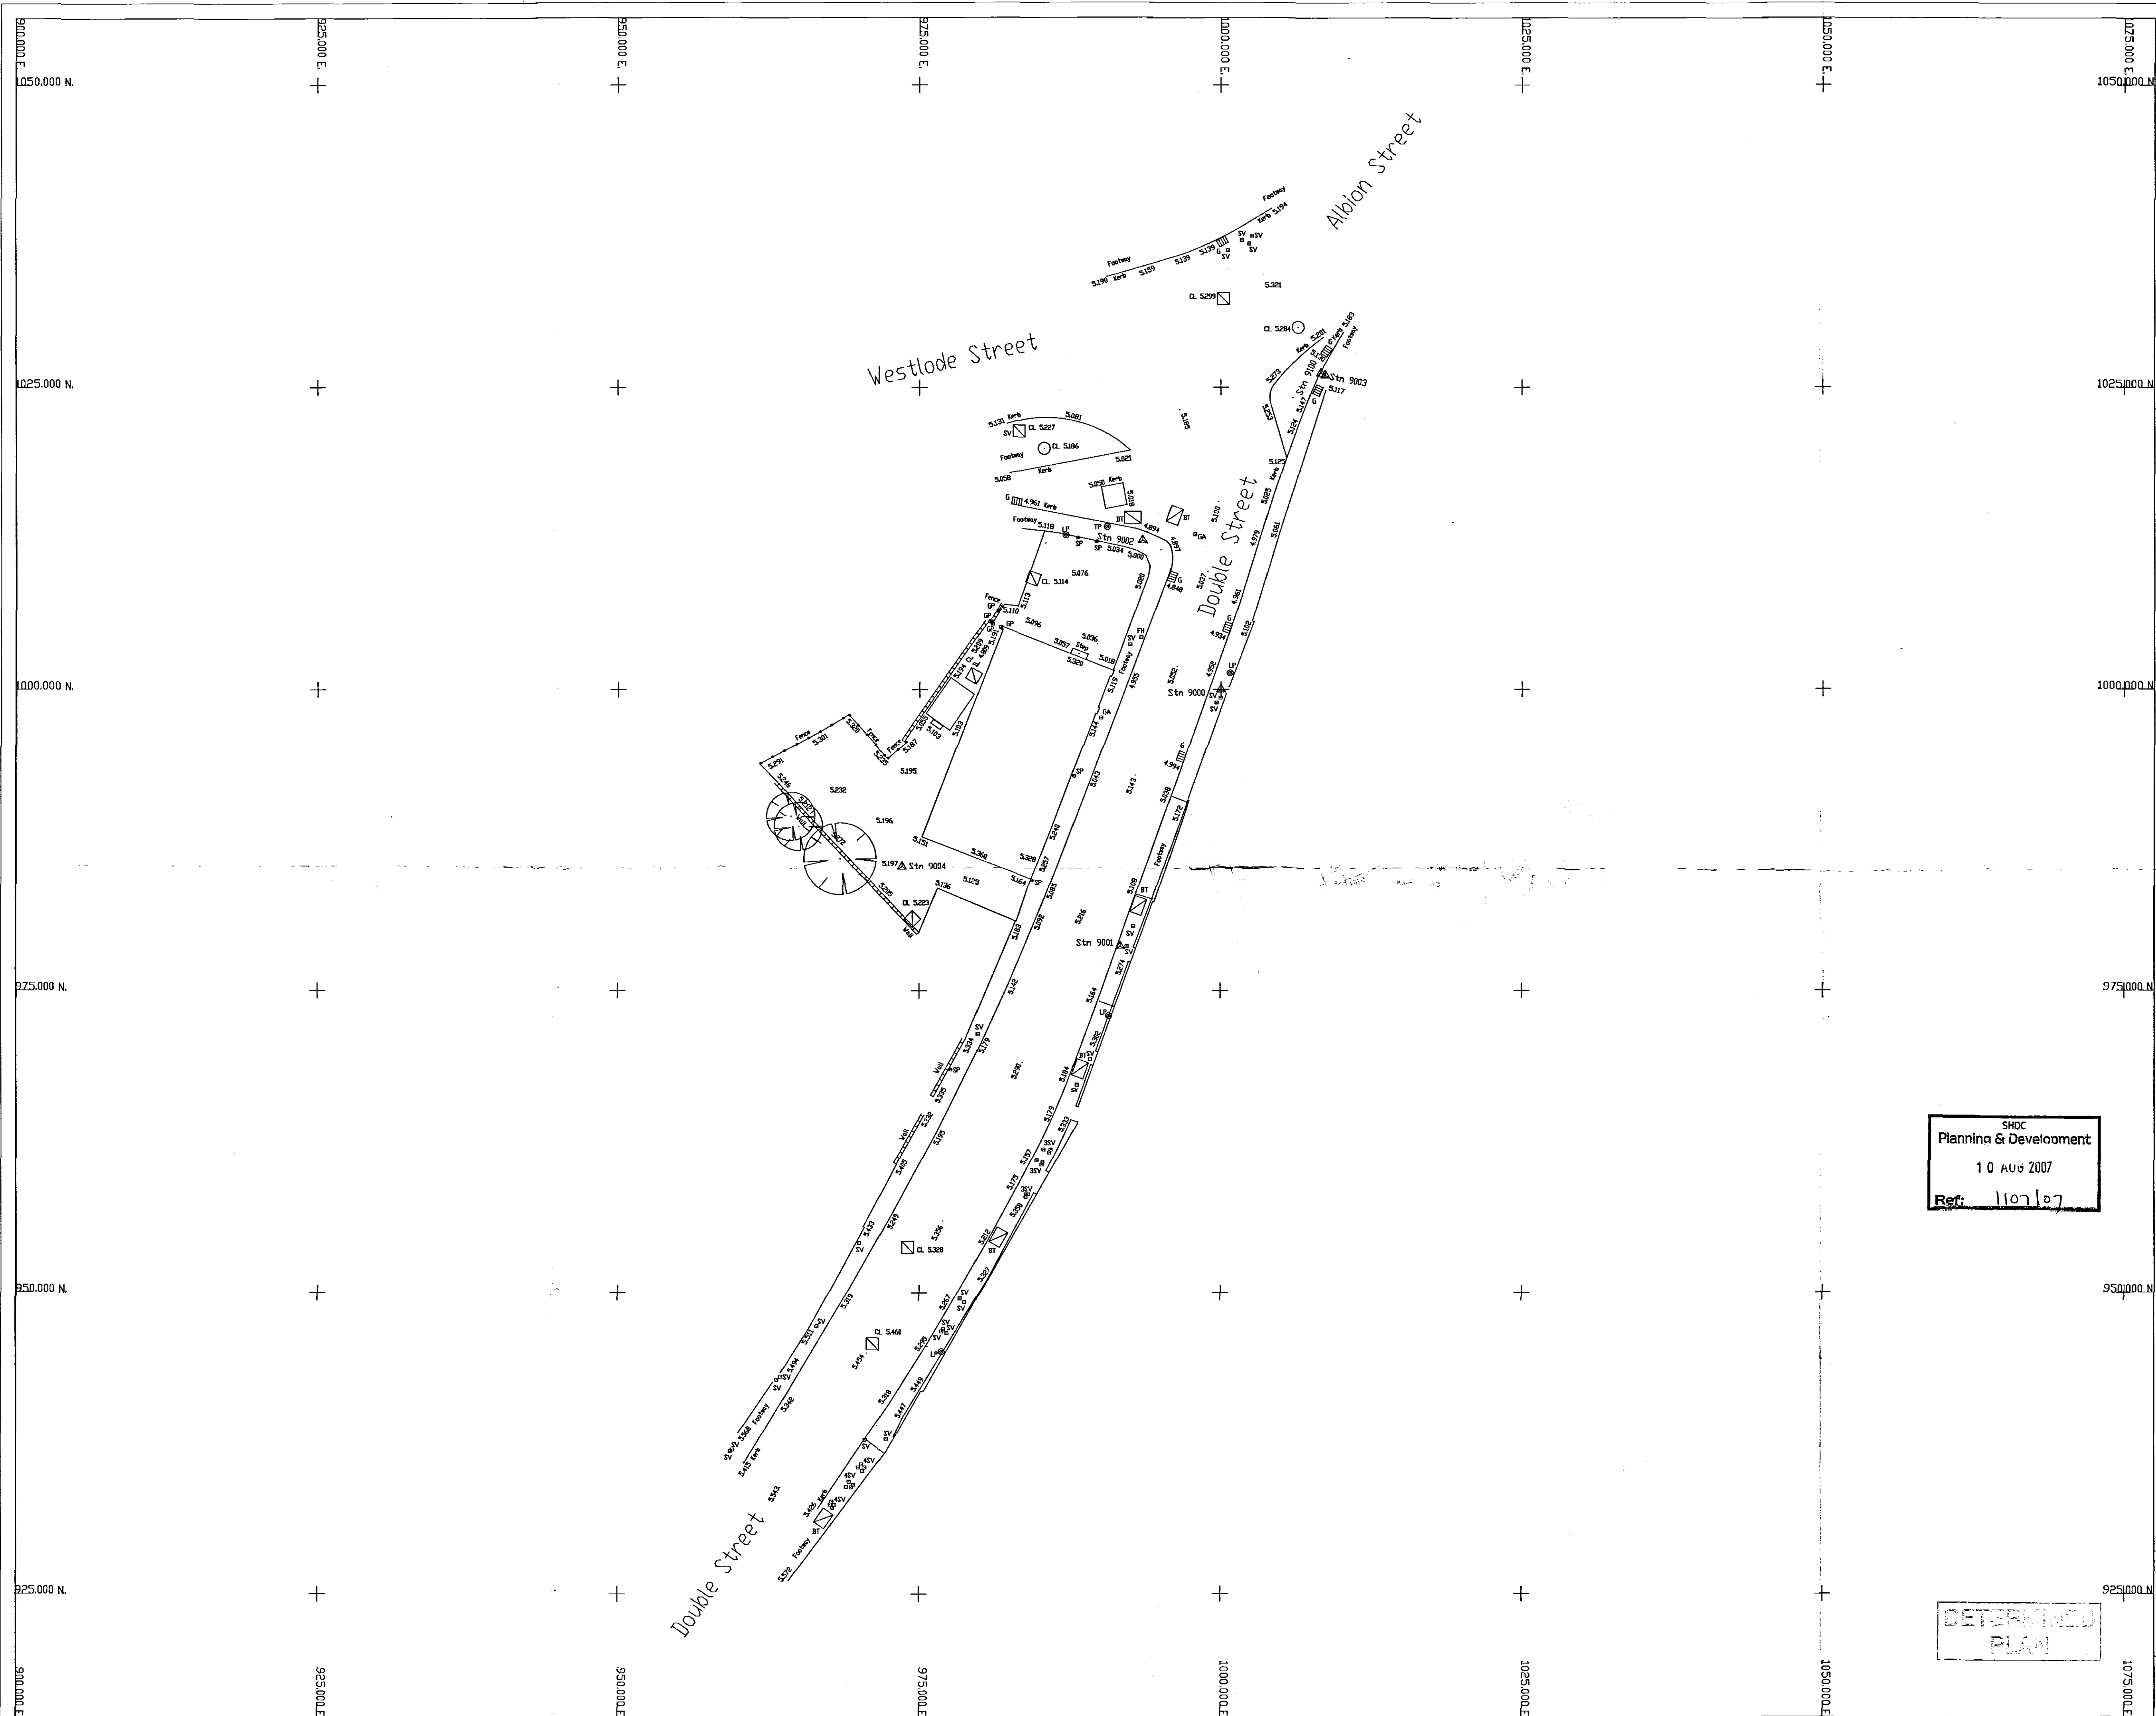

KEY	
	BUILDING
	FENCE
	OVERHEAD ELECTRIC
	UNDERGROUND ELECTRIC
	BANK EDGE
	STORM LINE
	Foul LINE
	TELESON LINE
	GAS LINE
	KERB
	WALL
	CABLE TV
	WATER MAIN
	G.P. GATE POST
	POST
	WELLHEAD
	SEWER POST
	MANHOLE
	GULLY
	KERB OFFSET
	STOP VALVE
	WATER METER
	FIRE HYDRANT
	MARKER POST
	GAS VALVE
	ELECTRIC BOX
	ELECTRIC POLE
	TELEPHONE POLE
	BRITISH TELECOM BOX
	LAMP POST

- NOTES
- Survey plotted to assumed local metric grid.
 - All levels related to OSBM, 584M.

STATISTICS			
Avr	Eastings	Northings	Height
9000	1000.000	1000.000	5.827
9001	991.673	970.649	5.222
9002	993.490	1012.323	4.971
9003	1008.645	1025.000	5.165
9004	973.357	985.360	5.197
9100	1008.316	1026.170	5.173

Rev	Amendment	Date

Client
OGLESBY & LIMB

Project Title
DOUBLE STREET
SPALDING
LINCOLNSHIRE

Drawing Title
DGL SURVEY

Scale	1 : 250	Date	23 JAN 2007
Drawing No	AS1456/1	Rev	
CAD Title	DALSPDOU	Est Title	DWG14561
Drawn By	D.J.SMITH	Checked By	

AXIS SURVEYS LTD.
CHARTERED LAND SURVEYORS
10 SYCAMORE DRIVE
LOUTH
LINCOLNSHIRE
LN11 8RT
TEL: (01507) 606397
FAX: (01507) 354050

SHDC
Planning & Development
10 AUG 2007
Ref: 1107127

DETERMINED
PLAN