


DO NOT SCALE THIS DRAWING. THE CONTRACTOR IS DEEMED TO HAVE CHECKED ALL DIMENSIONS ON SITE AND REPORT ANY DISCREPANCIES TO OGLESBY & LIMB LTD. THE CONTENTS OF THIS DRAWING ARE COVERED BY COPYRIGHT AND REMAIN THE PROPERTY OF OGLESBY & LIMB LTD. WRITTEN APPROVAL MUST BE OBTAINED FROM OGLESBY & LIMB LTD PRIOR TO DUPLICATION OR REPRODUCTION OF THIS DRAWING OR ITS CONTENTS. ANY DIMENSIONS NOT SHOWN ARE TO BE CHECKED AND AGREED WITH OGLESBY & LIMB LTD.

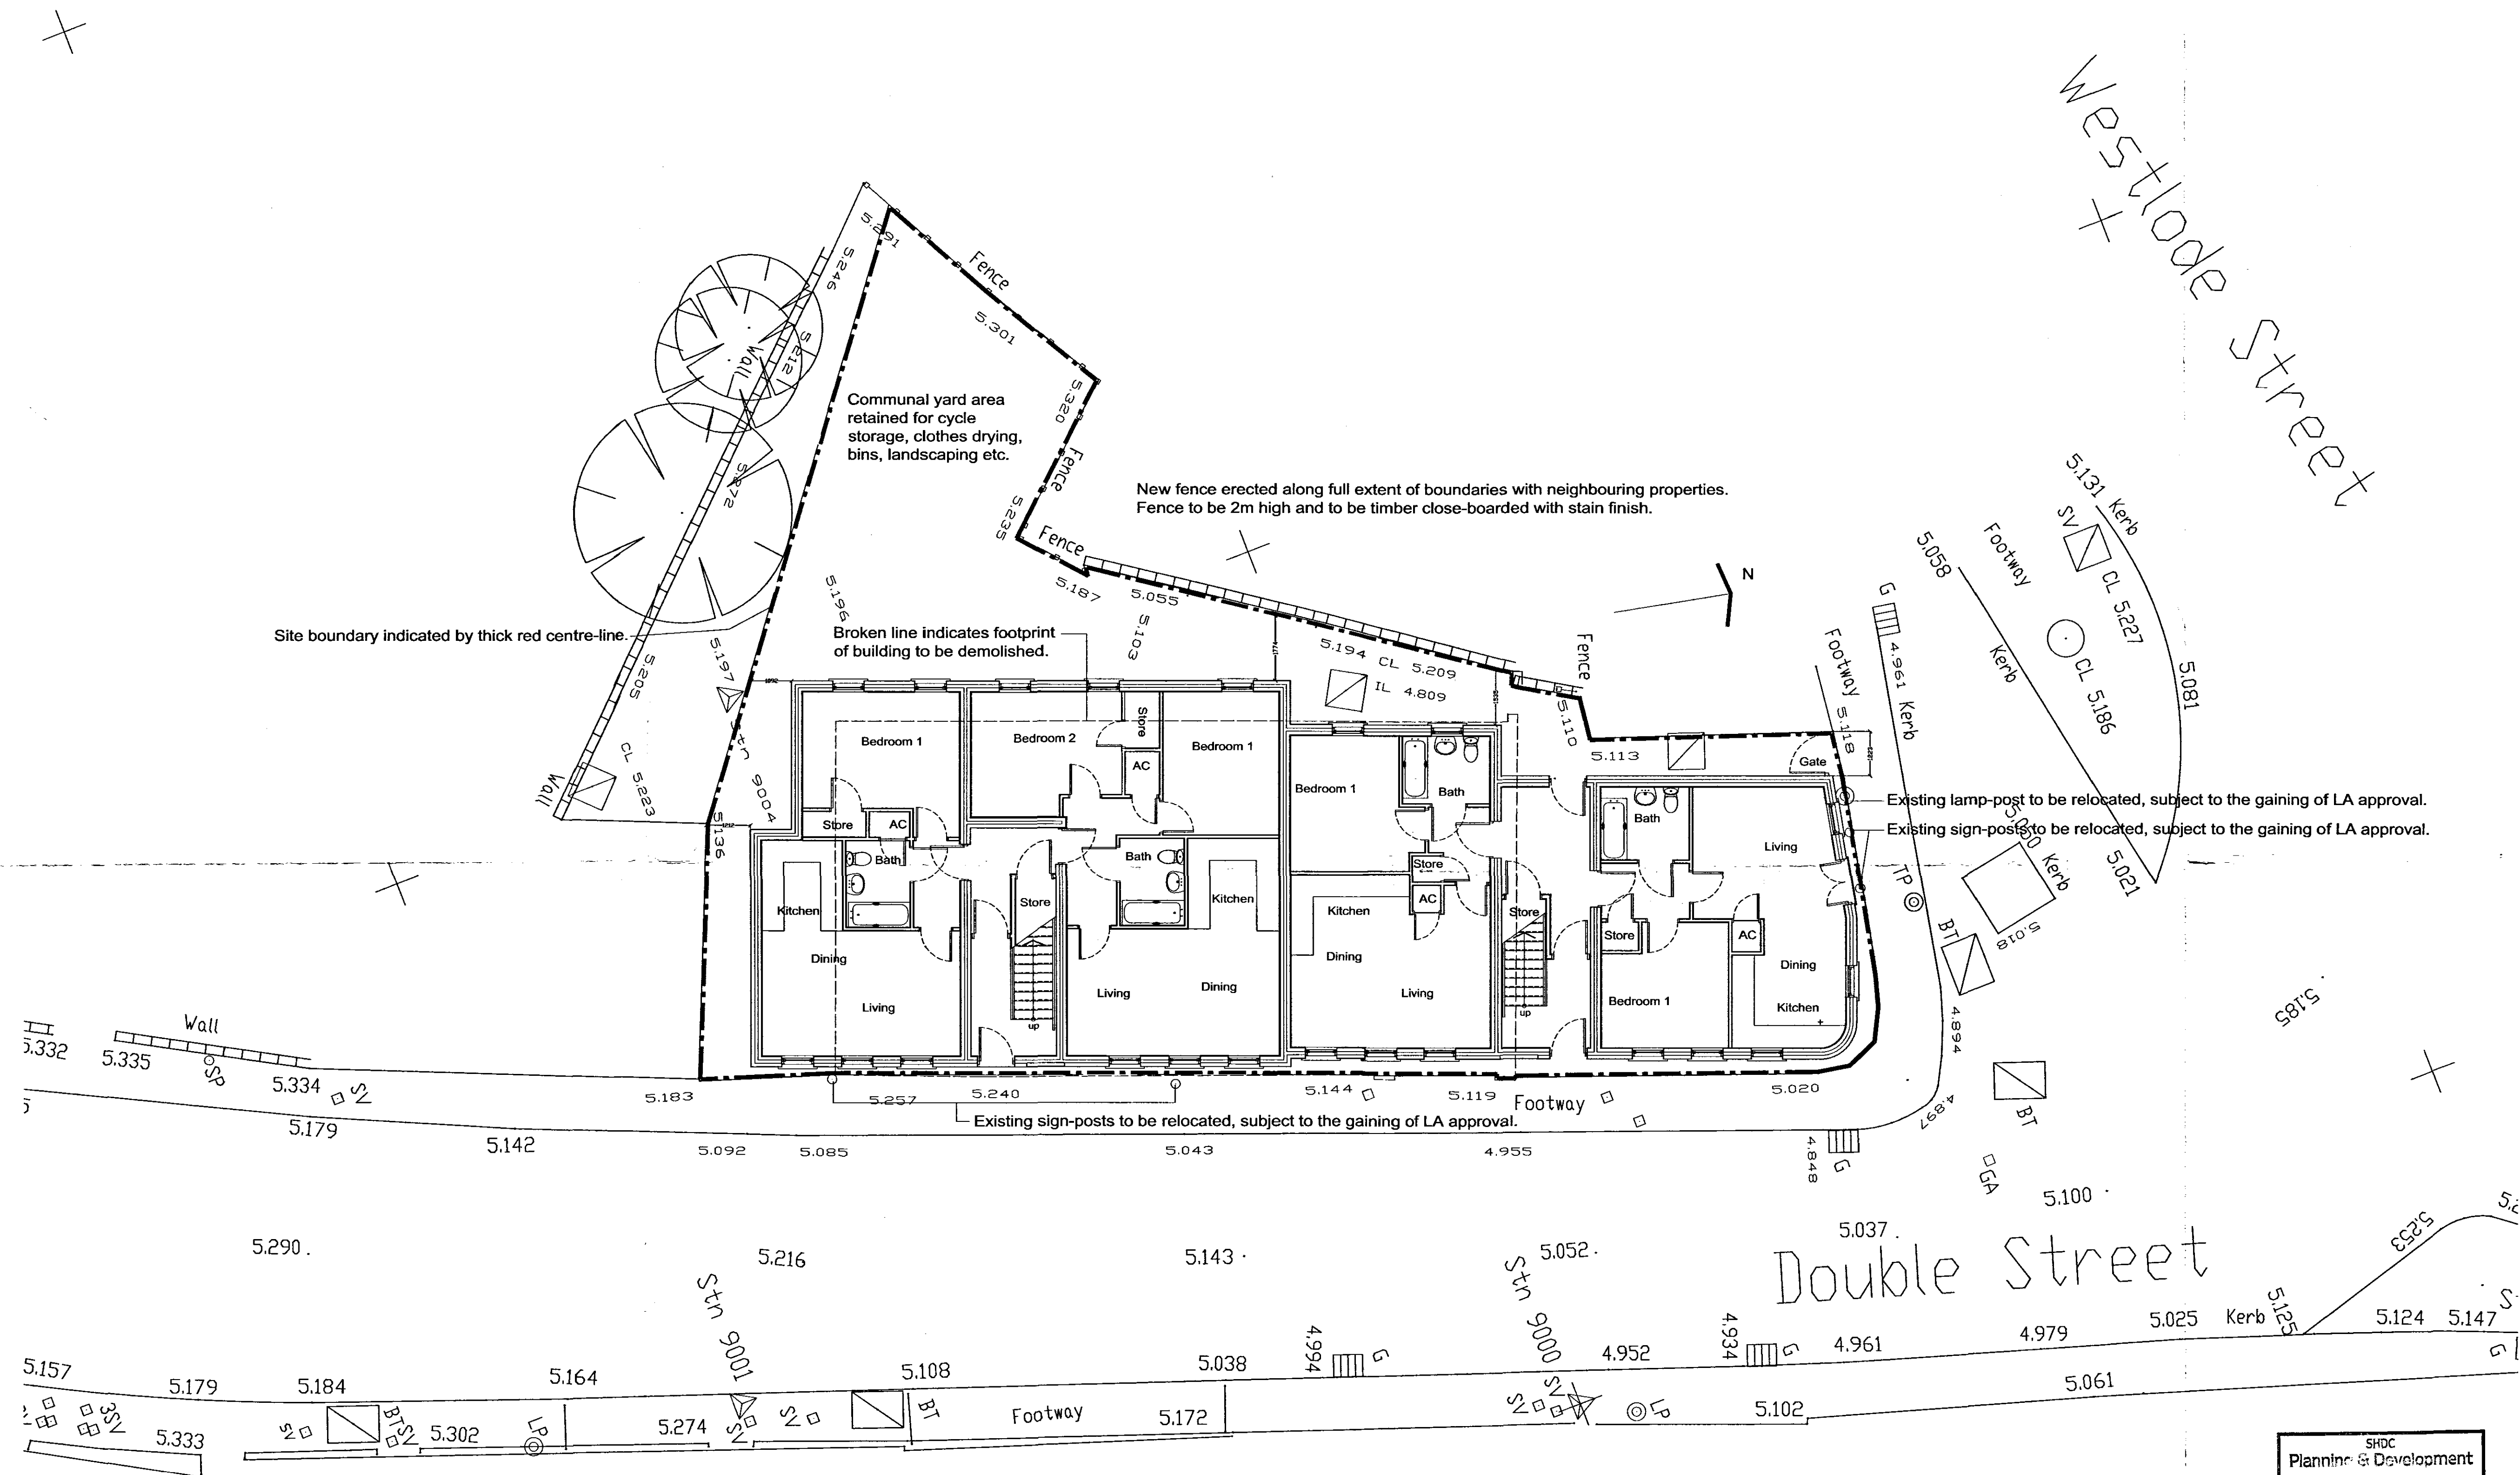

Site Block Plan
Scale 1:100


SHDC
Planning & Development
10 OCT 2007
Ref: 1107107

AMENDED PLAN
Ref. A.1

DETERMINED
PLAN

A	03.10.07	Gate added on Westlode Street boundary	ret
Ref.	Date	Description	Initial

Oglesby & Limb Ltd
Chartered Architects
and Building Surveyors
67 London Road
Newark, Notts
NG24 1RZ
Tel: 01636 702030
Fax: 01636 703740
e-mail: design@o-ltd.co.uk

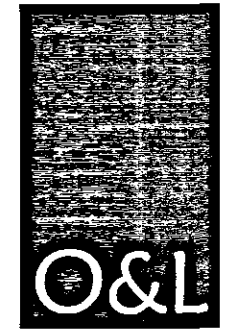

Client:
DGM Properties Ltd.

Project:
**Proposed Residential Development
43 Double Street,
Spalding, Lincs.**

Drawing Title:
**Site Block Plan as proposed
PLANNING APPLICATION**

Date:	April 2007	Scale:	1:100
Drawn by:	AJO	Checked by:	DAL

Drawing Number:	A0653 - 11	Rev:	A
-----------------	-------------------	------	----------