



Elevation 01 - Front (north)

1 : 100




Elevation 03 - Rear (south)

1 : 100


07 - Window Schedule		
(subject to site survey)		
Mark	Width	Height
W1	685	~~1050~~
W2	2100	1500
W3	460	2100
W4	460	2100
W5	460	2100
W6	460	2100
W7	2100	1500
W8	1248	1050
W9	2148	1350
W10	2148	1050
W11	900	2100

07 - Window Schedule		
(subject to site survey)		
Mark	Width	Height
W12	685	1050
W13	1248	1050
W14	600	1000
W15	600	1000
W16	600	1000
W17	600	1000
W18	600	1000
W19	600	1000
W20	600	1000
W21	600	1000
Grand total: 21		

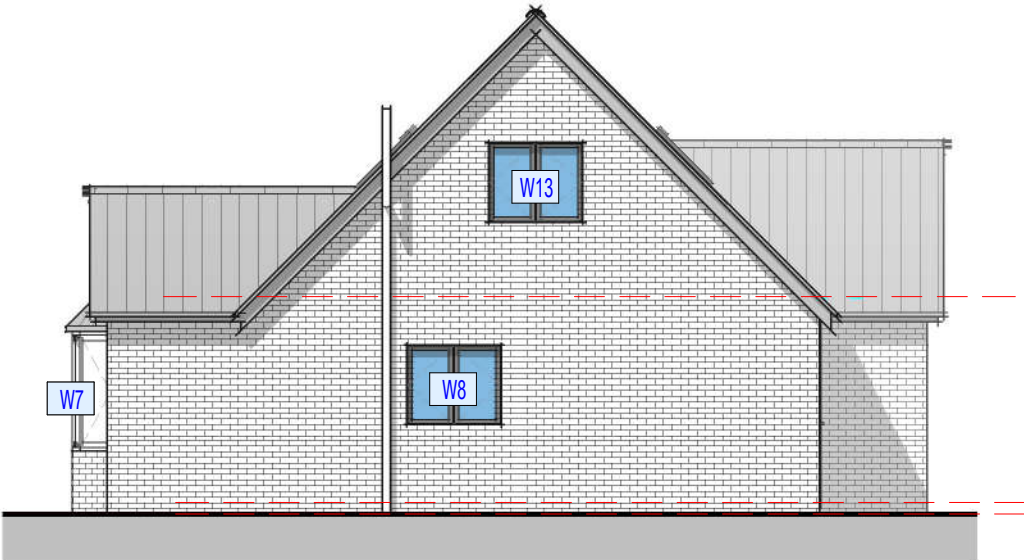

Elevation 02 - Right (west)

1 : 100

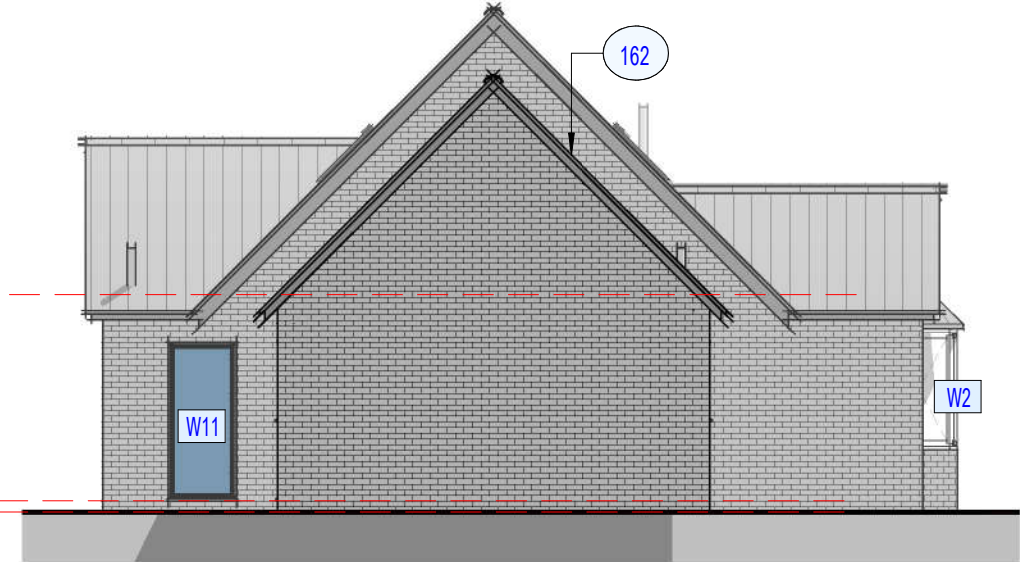

Elevation 04 - Left (east)

1 : 100

08 - External Door Schedule		
(subject to site survey)		
Mark	Width	Height
ED1	4060	2250
ED2	930	2100
ED3	2485	2100
ED4	910	2100
ED5	910	2110
Grand total: 5		

Filtered Keynotes	
Key Value	Keynote Text
162	Provide Code 4 Lead flashing with min. 150mm upstand with Preformed Cavity trays and weep holes to all Wall & Roof Abutments, Lead to be oiled prior to placement