
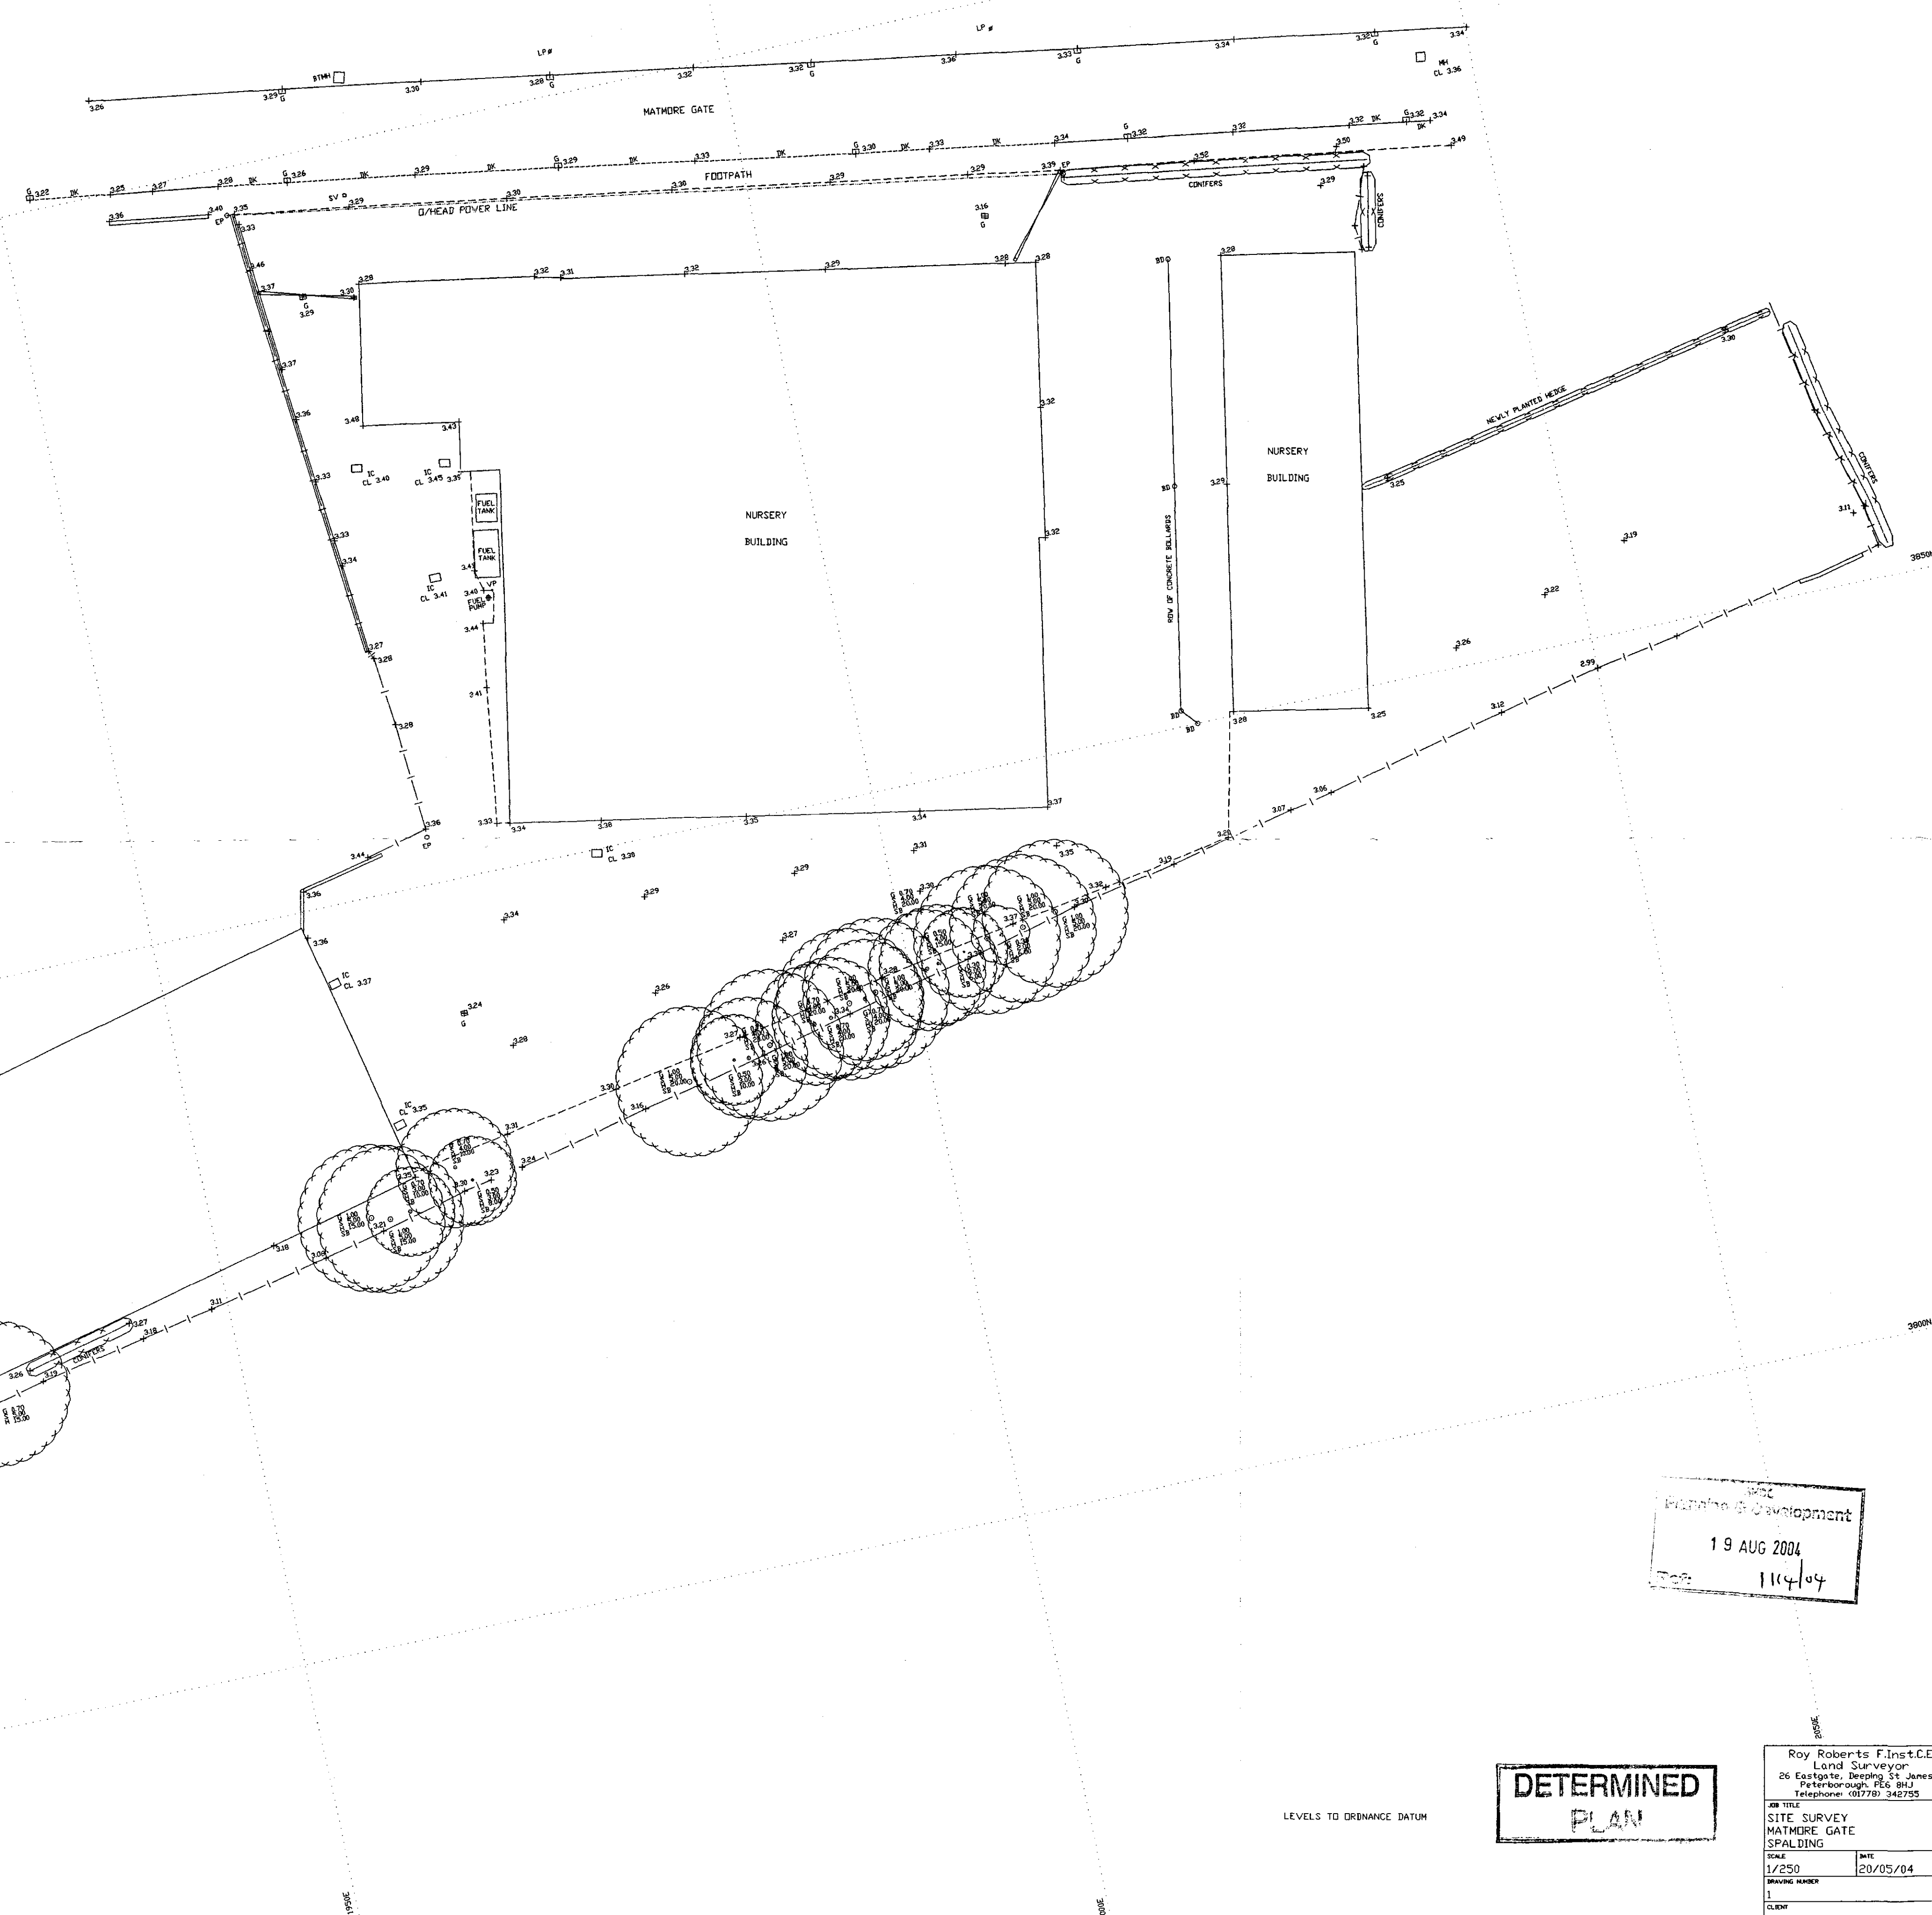


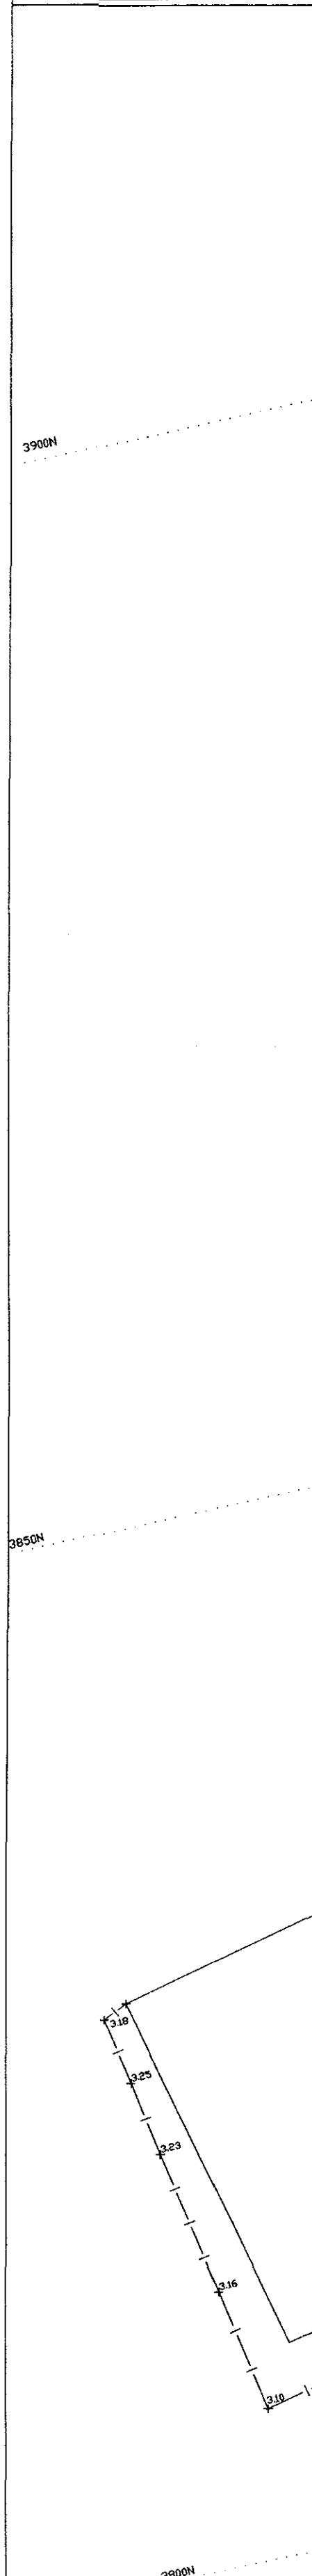

19 AUG 2004
114/04

DETERMINED
PLAN

Roy Roberts FInst.C.E.S.
Land Surveyor
Peterborough, PE6 8HJ
Telephone: 01778 342755

JOB TITLE
SITE SURVEY
MATHORE GATE
SPALDING

SCALE
1/250

DATE
20/05/04

DRAWING NUMBER
1

CLIENT
BARKER STOREY MATTHEWS