


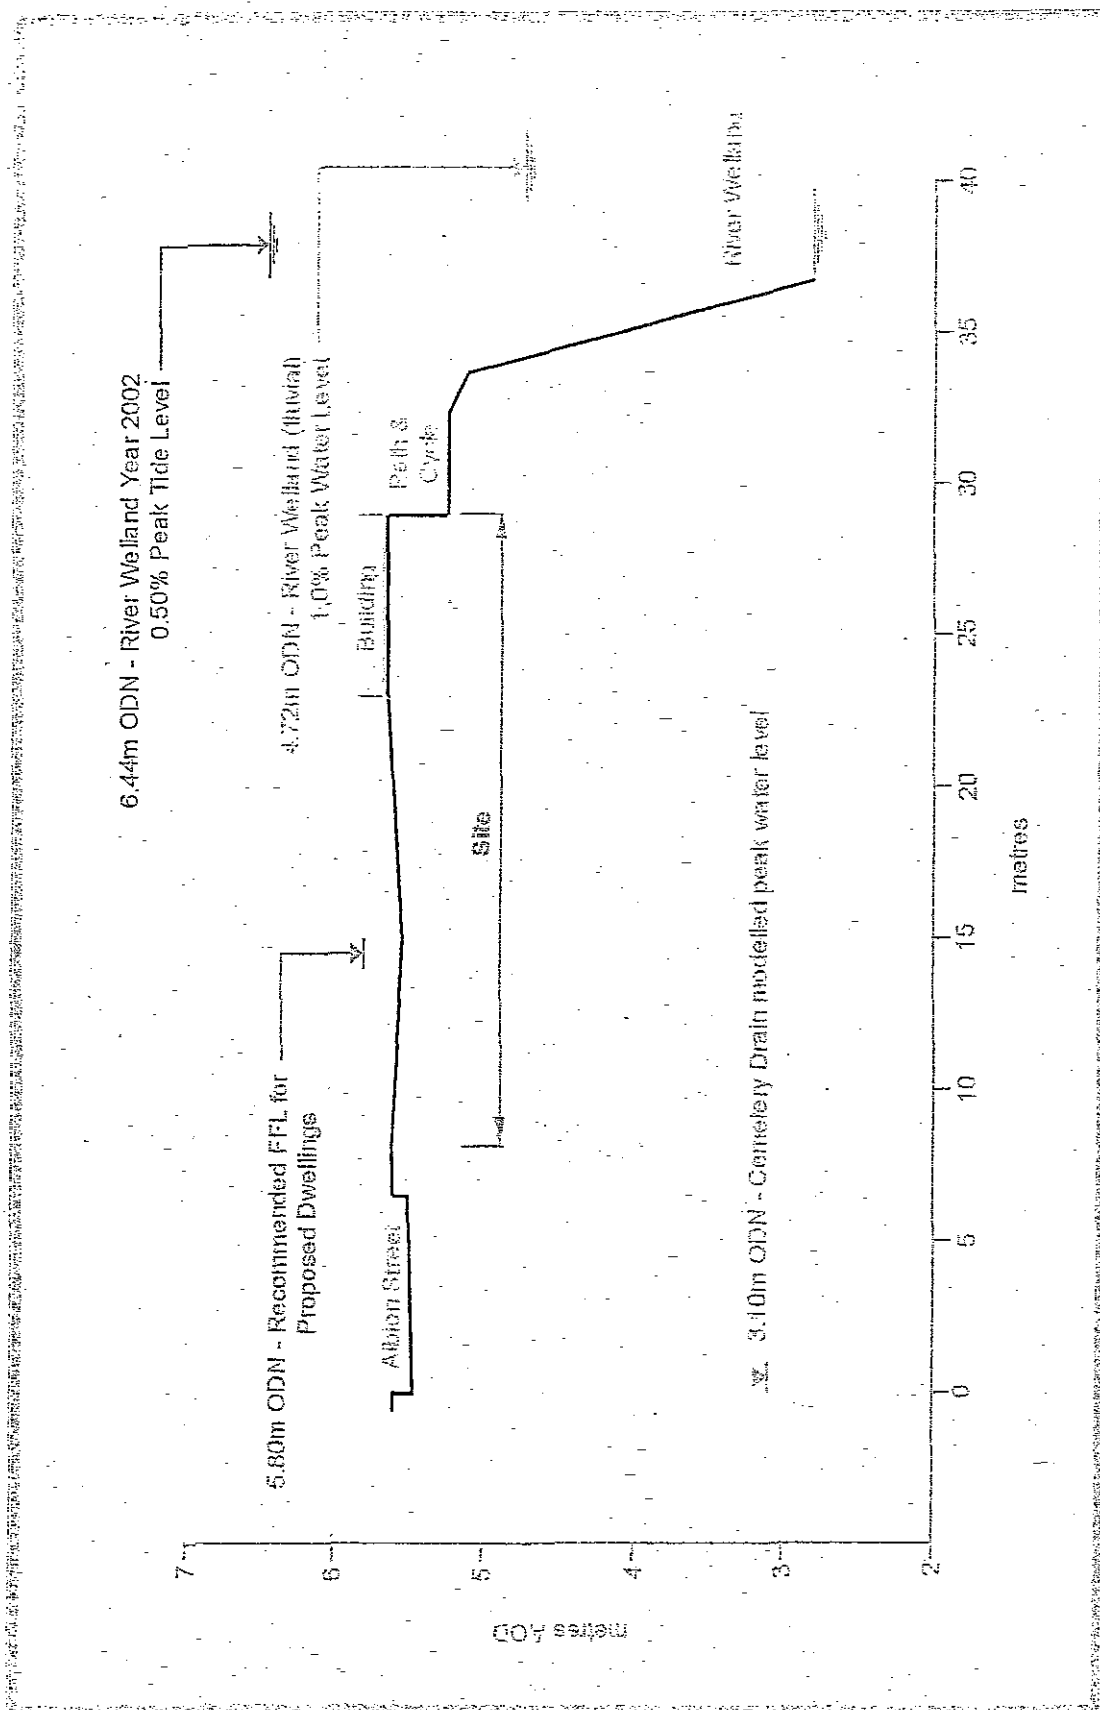

Site Cross Section