


DETERMINED
PLAN

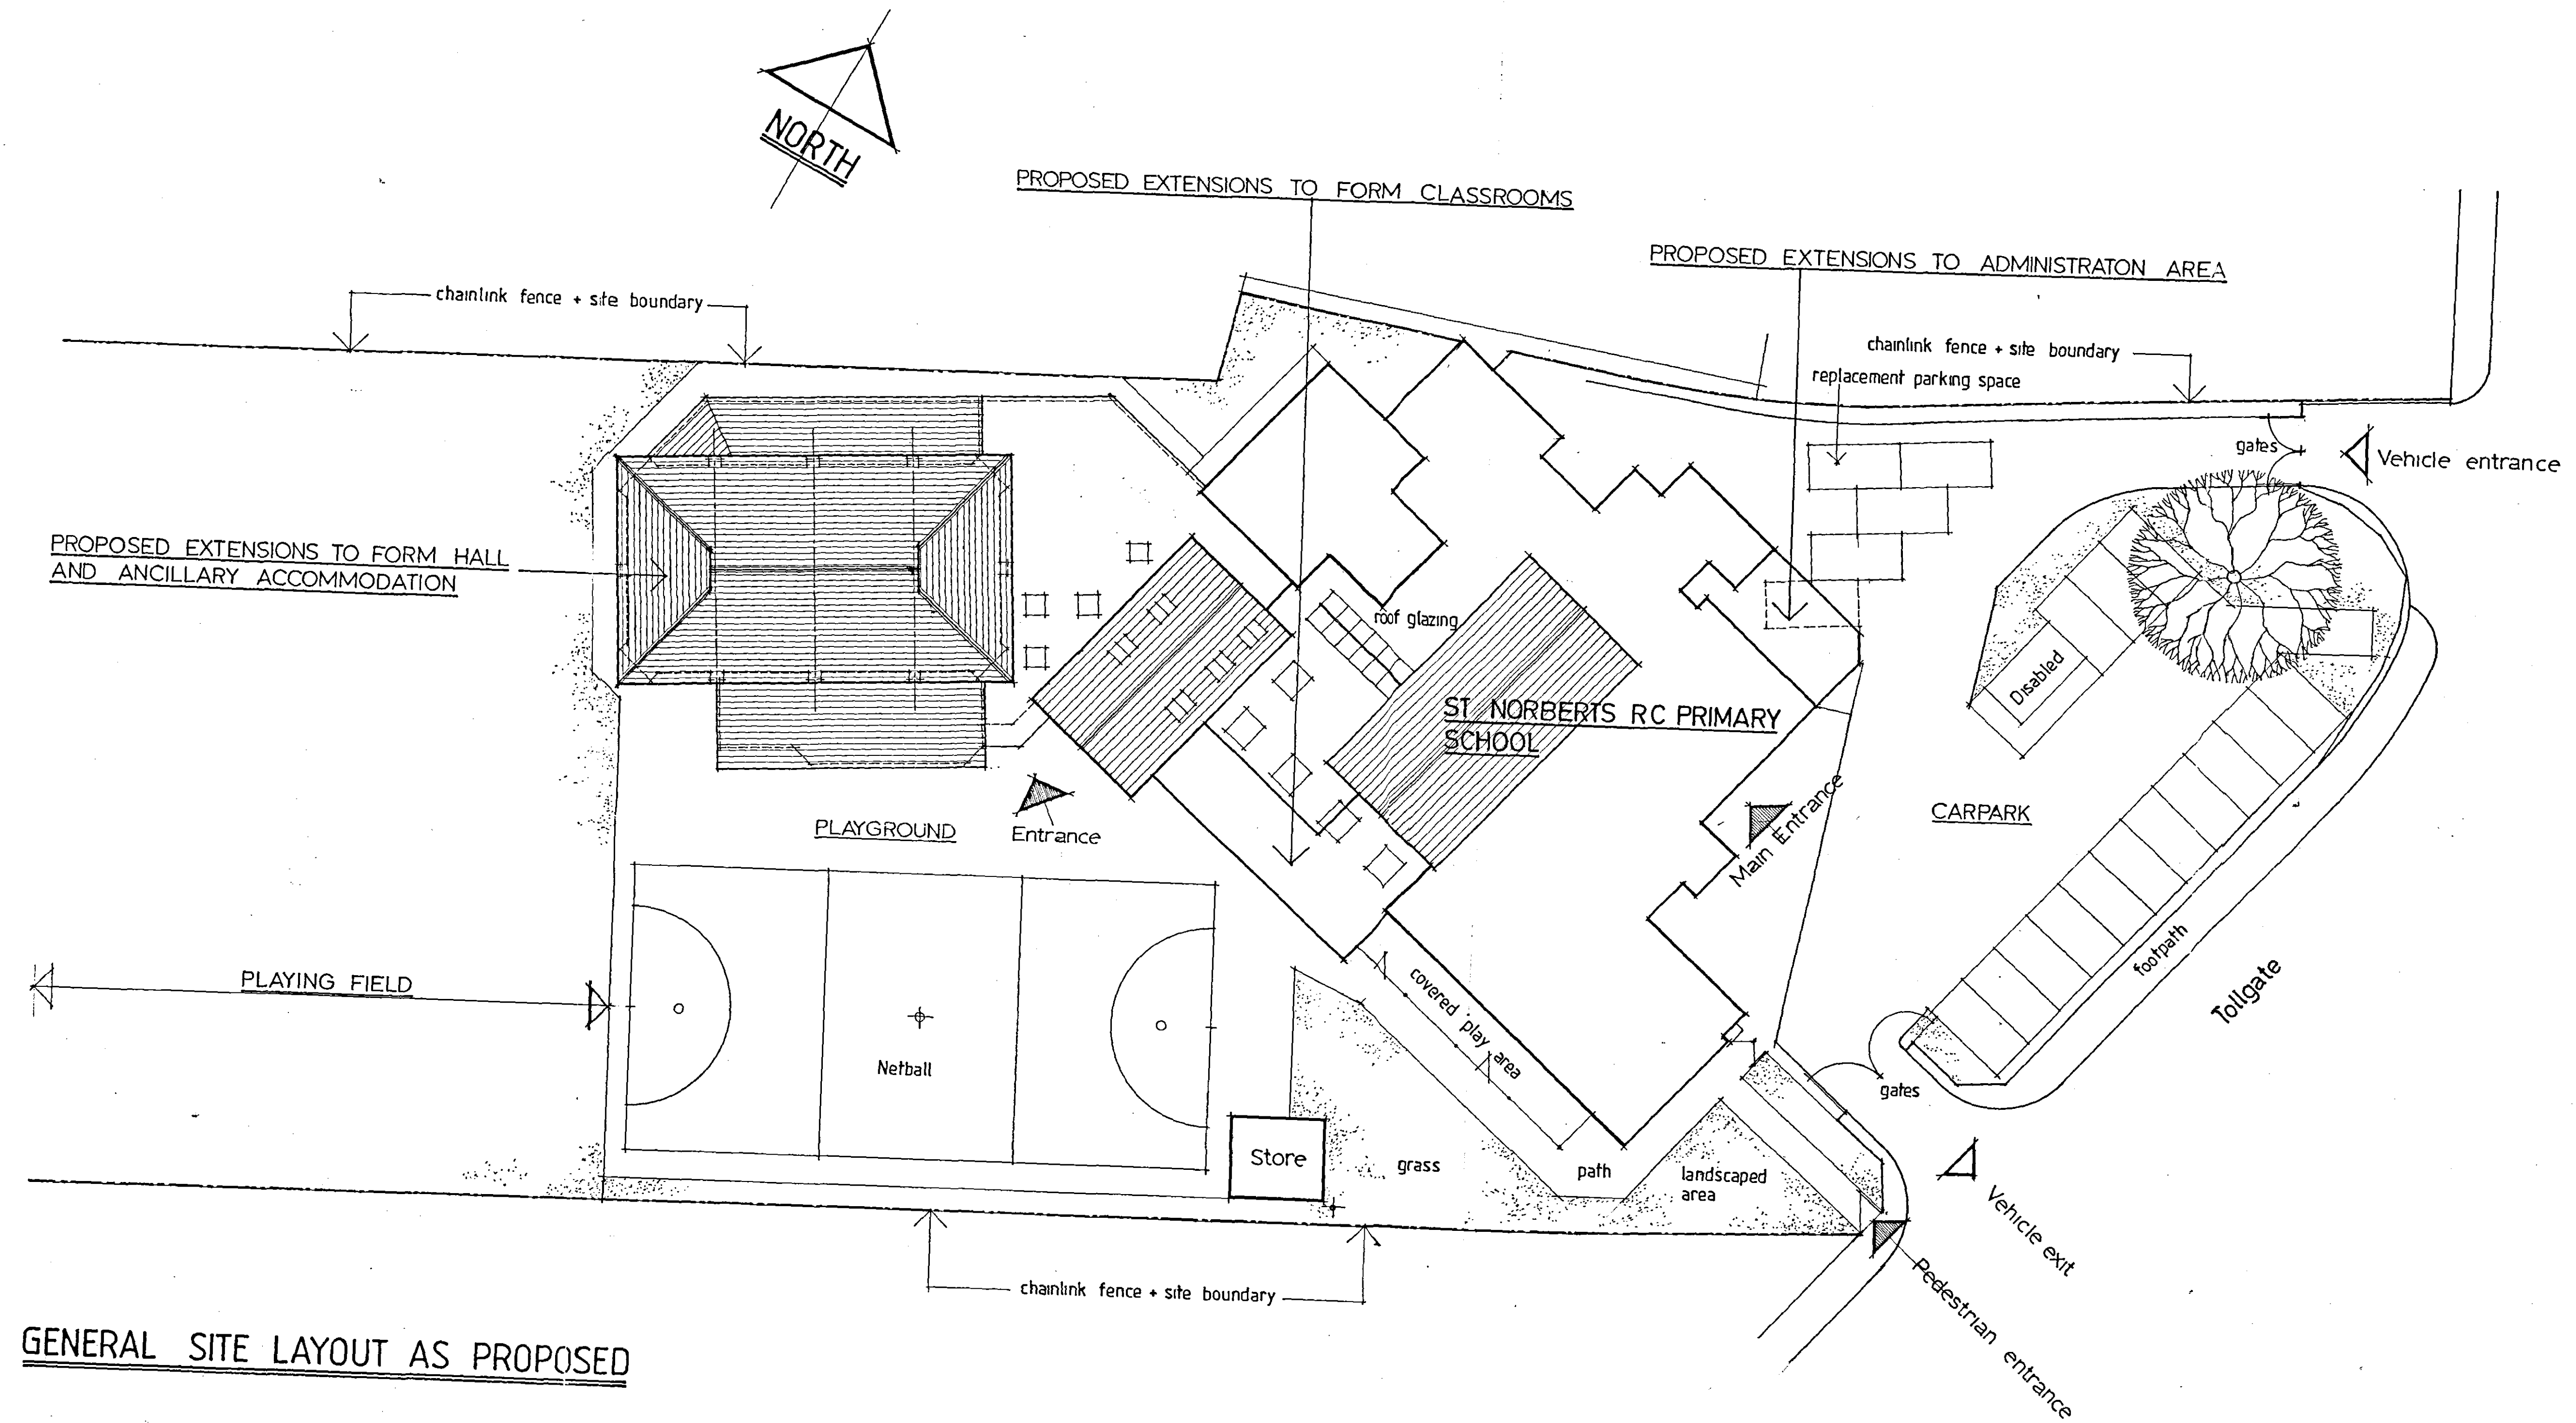

GENERAL SITE LAYOUT AS PROPOSED

DETERMINED
PLAN

Client
The Governors, St Norberts
RC Primary School,
Tollgate, Spalding, Lincs.

Job
Provision of New Hall, 2
Classrooms + Associated
Accommodation etc.

Title
General Site Layout as
Proposed

C.P. ASSOCIATES
CHARTERED SURVEYORS
BUILDING CONSULTANTS

CPA

Braemar Court, 131 La Melton Road,
Syston, Leicestershire, LE17 2EN
Telephone: 0116 260 7211
Facsimile: 0116 260 5511

RICS

Dwg. No. 1052-4 Date July '08

Scale 1-200 Drawn by JG

1118/08