


DETERMINED  
PLAN

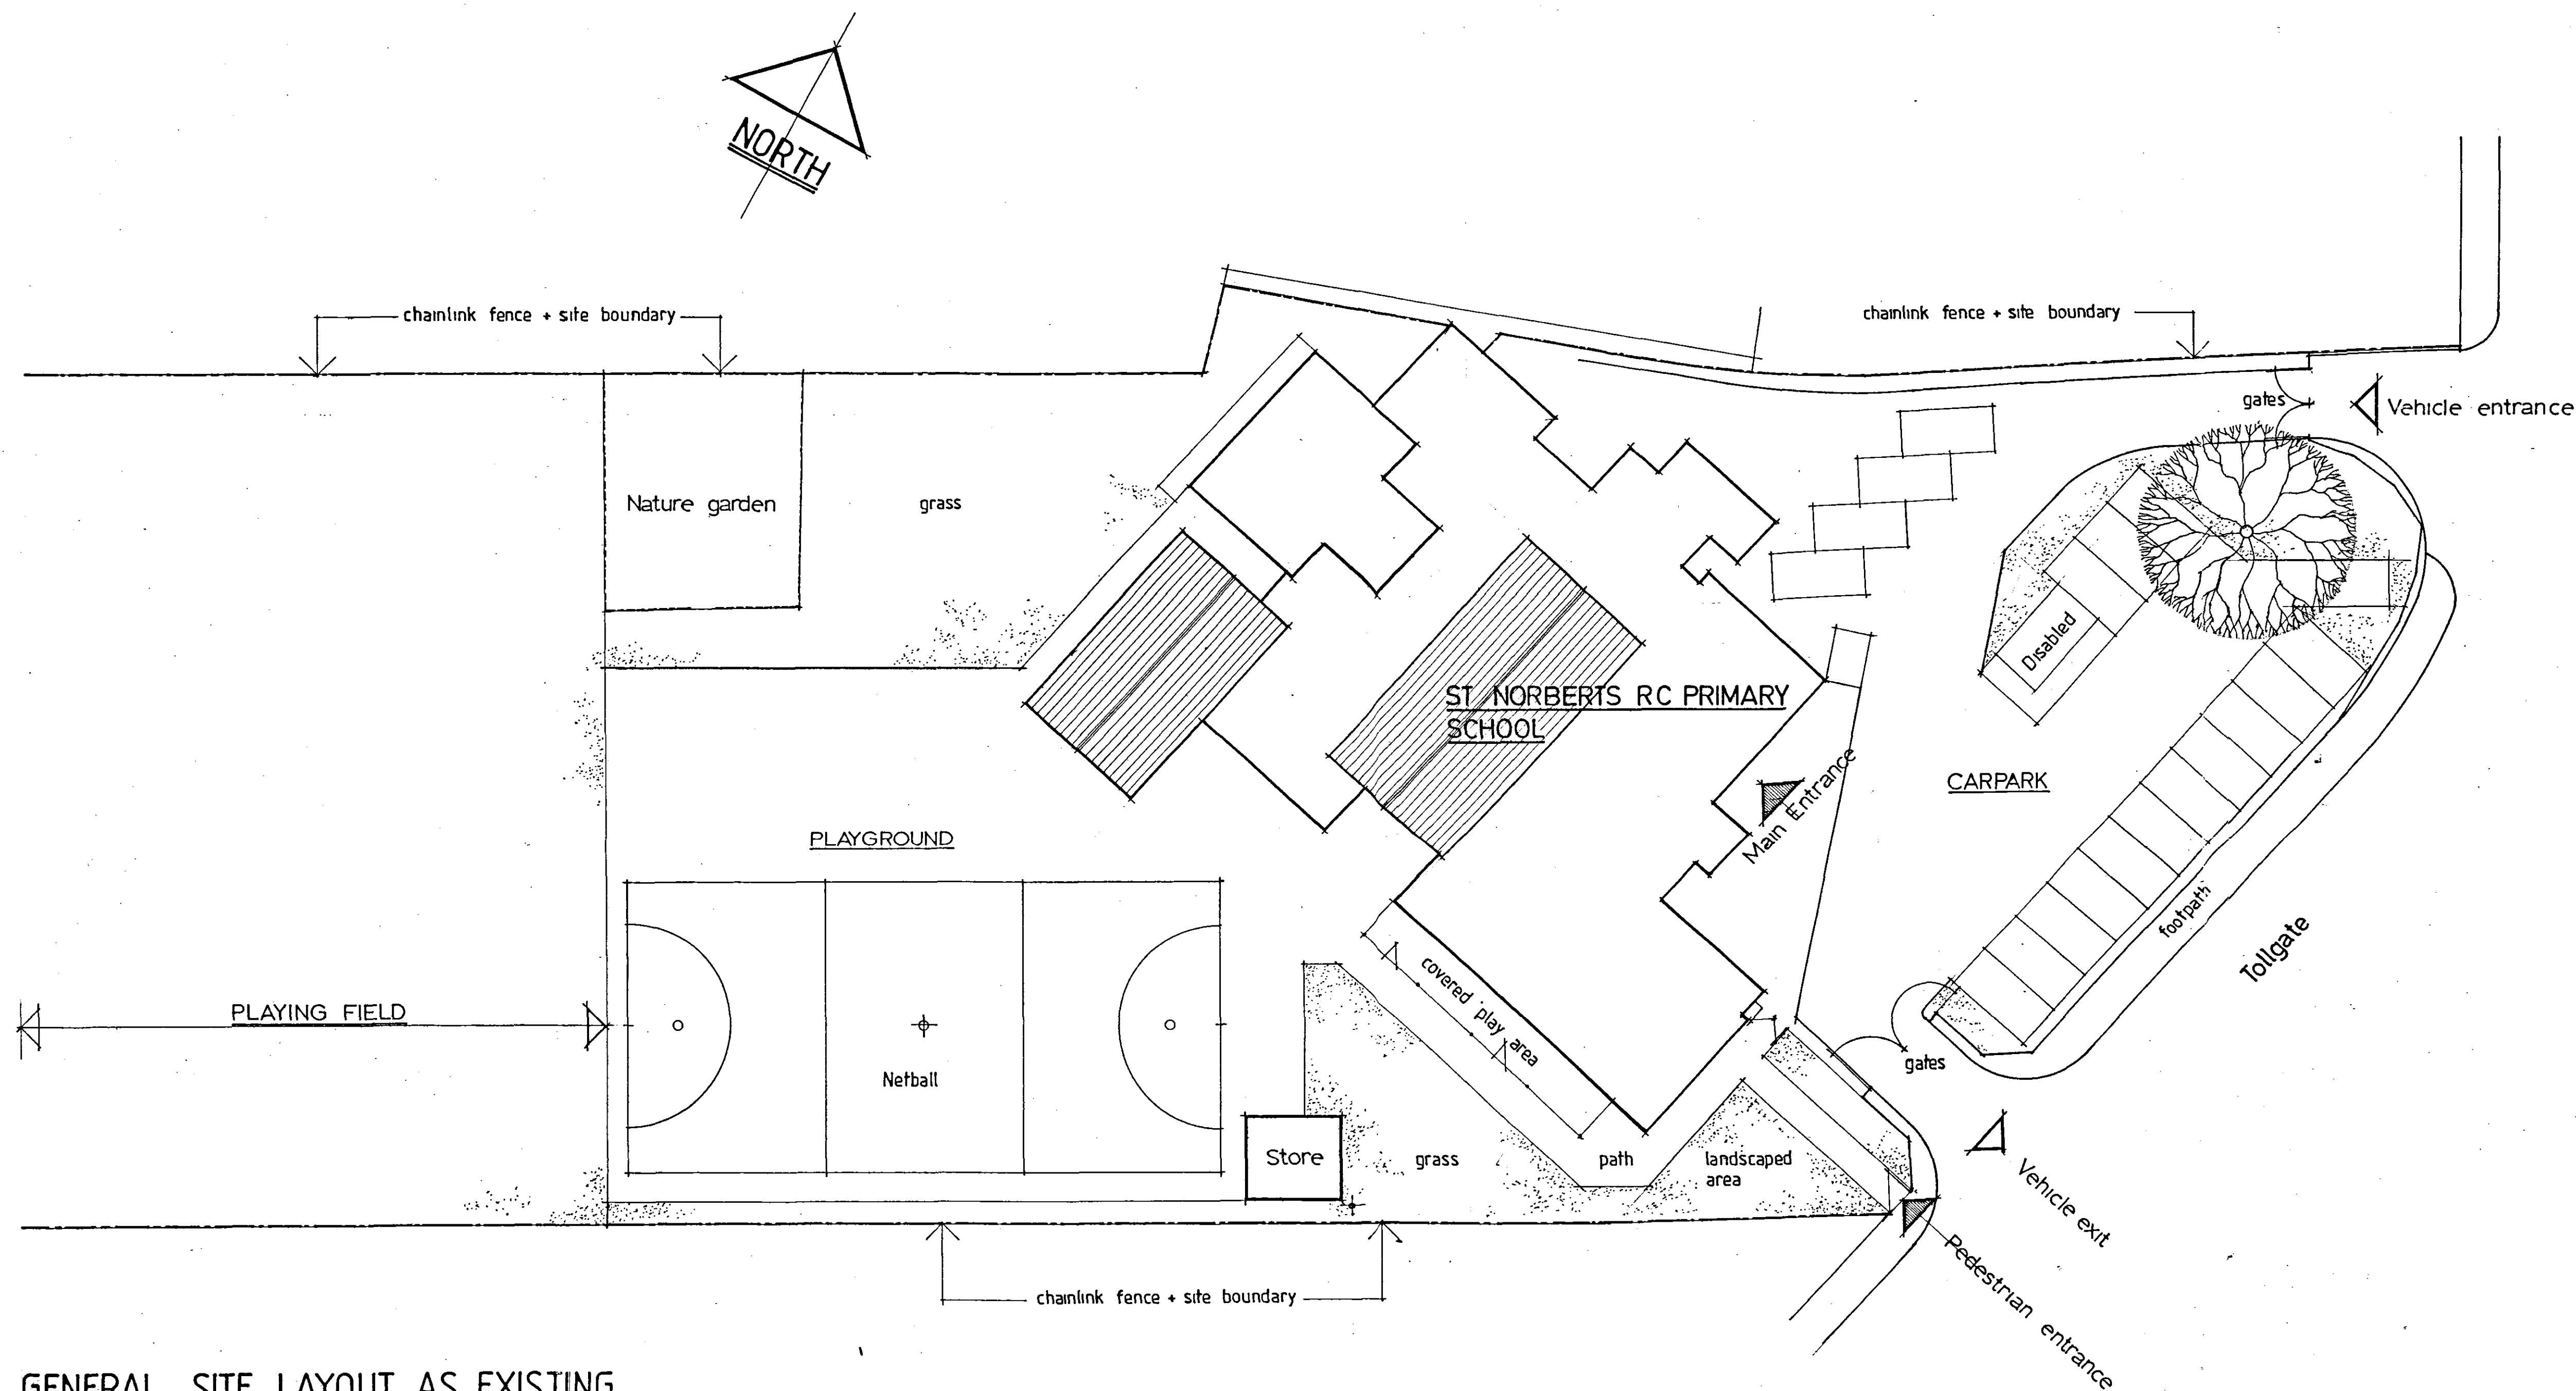

GENERAL SITE LAYOUT AS EXISTING

DETERMINED  
PLAN

|   |                  |
|---|------------------|
| Client<br>The Governors, St Norberts<br>RC Primary School,<br>Tollgate, Spalding, Lincs.                                                                                                 |                  |
| Job<br>Provision of New Hall, 2<br>Classrooms + Associated<br>Accommodation etc.   |                  |
| Title<br>General Site Layout as<br>Existing.   |                  |
| C.P. ASSOCIATES<br>CHARTERED SURVEYORS<br>BUILDING CONSULTANTS<br>Braemar Court, 1311a Melton Road,<br>Syston, Leicester, LE12EN<br>Telephone: 0116 260 7211<br>Facsimile: 0116 260 5511 |                  |
| Dwg. No.<br>1052-3   | Date<br>July '08 |
| Scale<br>1-200   | Drawn by<br>JG   |

1118/08