




KEY

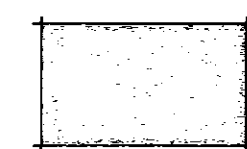


Circulation

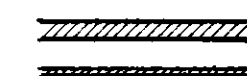

New internal + external walls

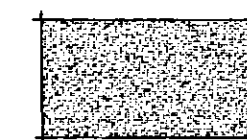

Barrier matting

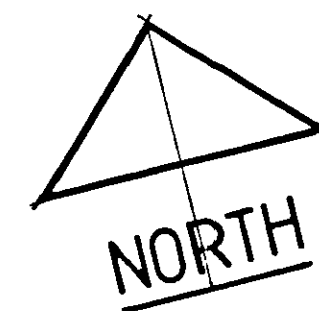


NORTH

REVISIONS

'A' Sept '08 Staff shower omitted, female staff toilets enlarged (additional wc + whb)
Interview room omitted Library + ICT enlarged.
Rooflight added to corridor outside Medical Room + proposed girls + boys toilets.
Dimensions added, Elevation direction arrows A, B + C added

First Floor Layout

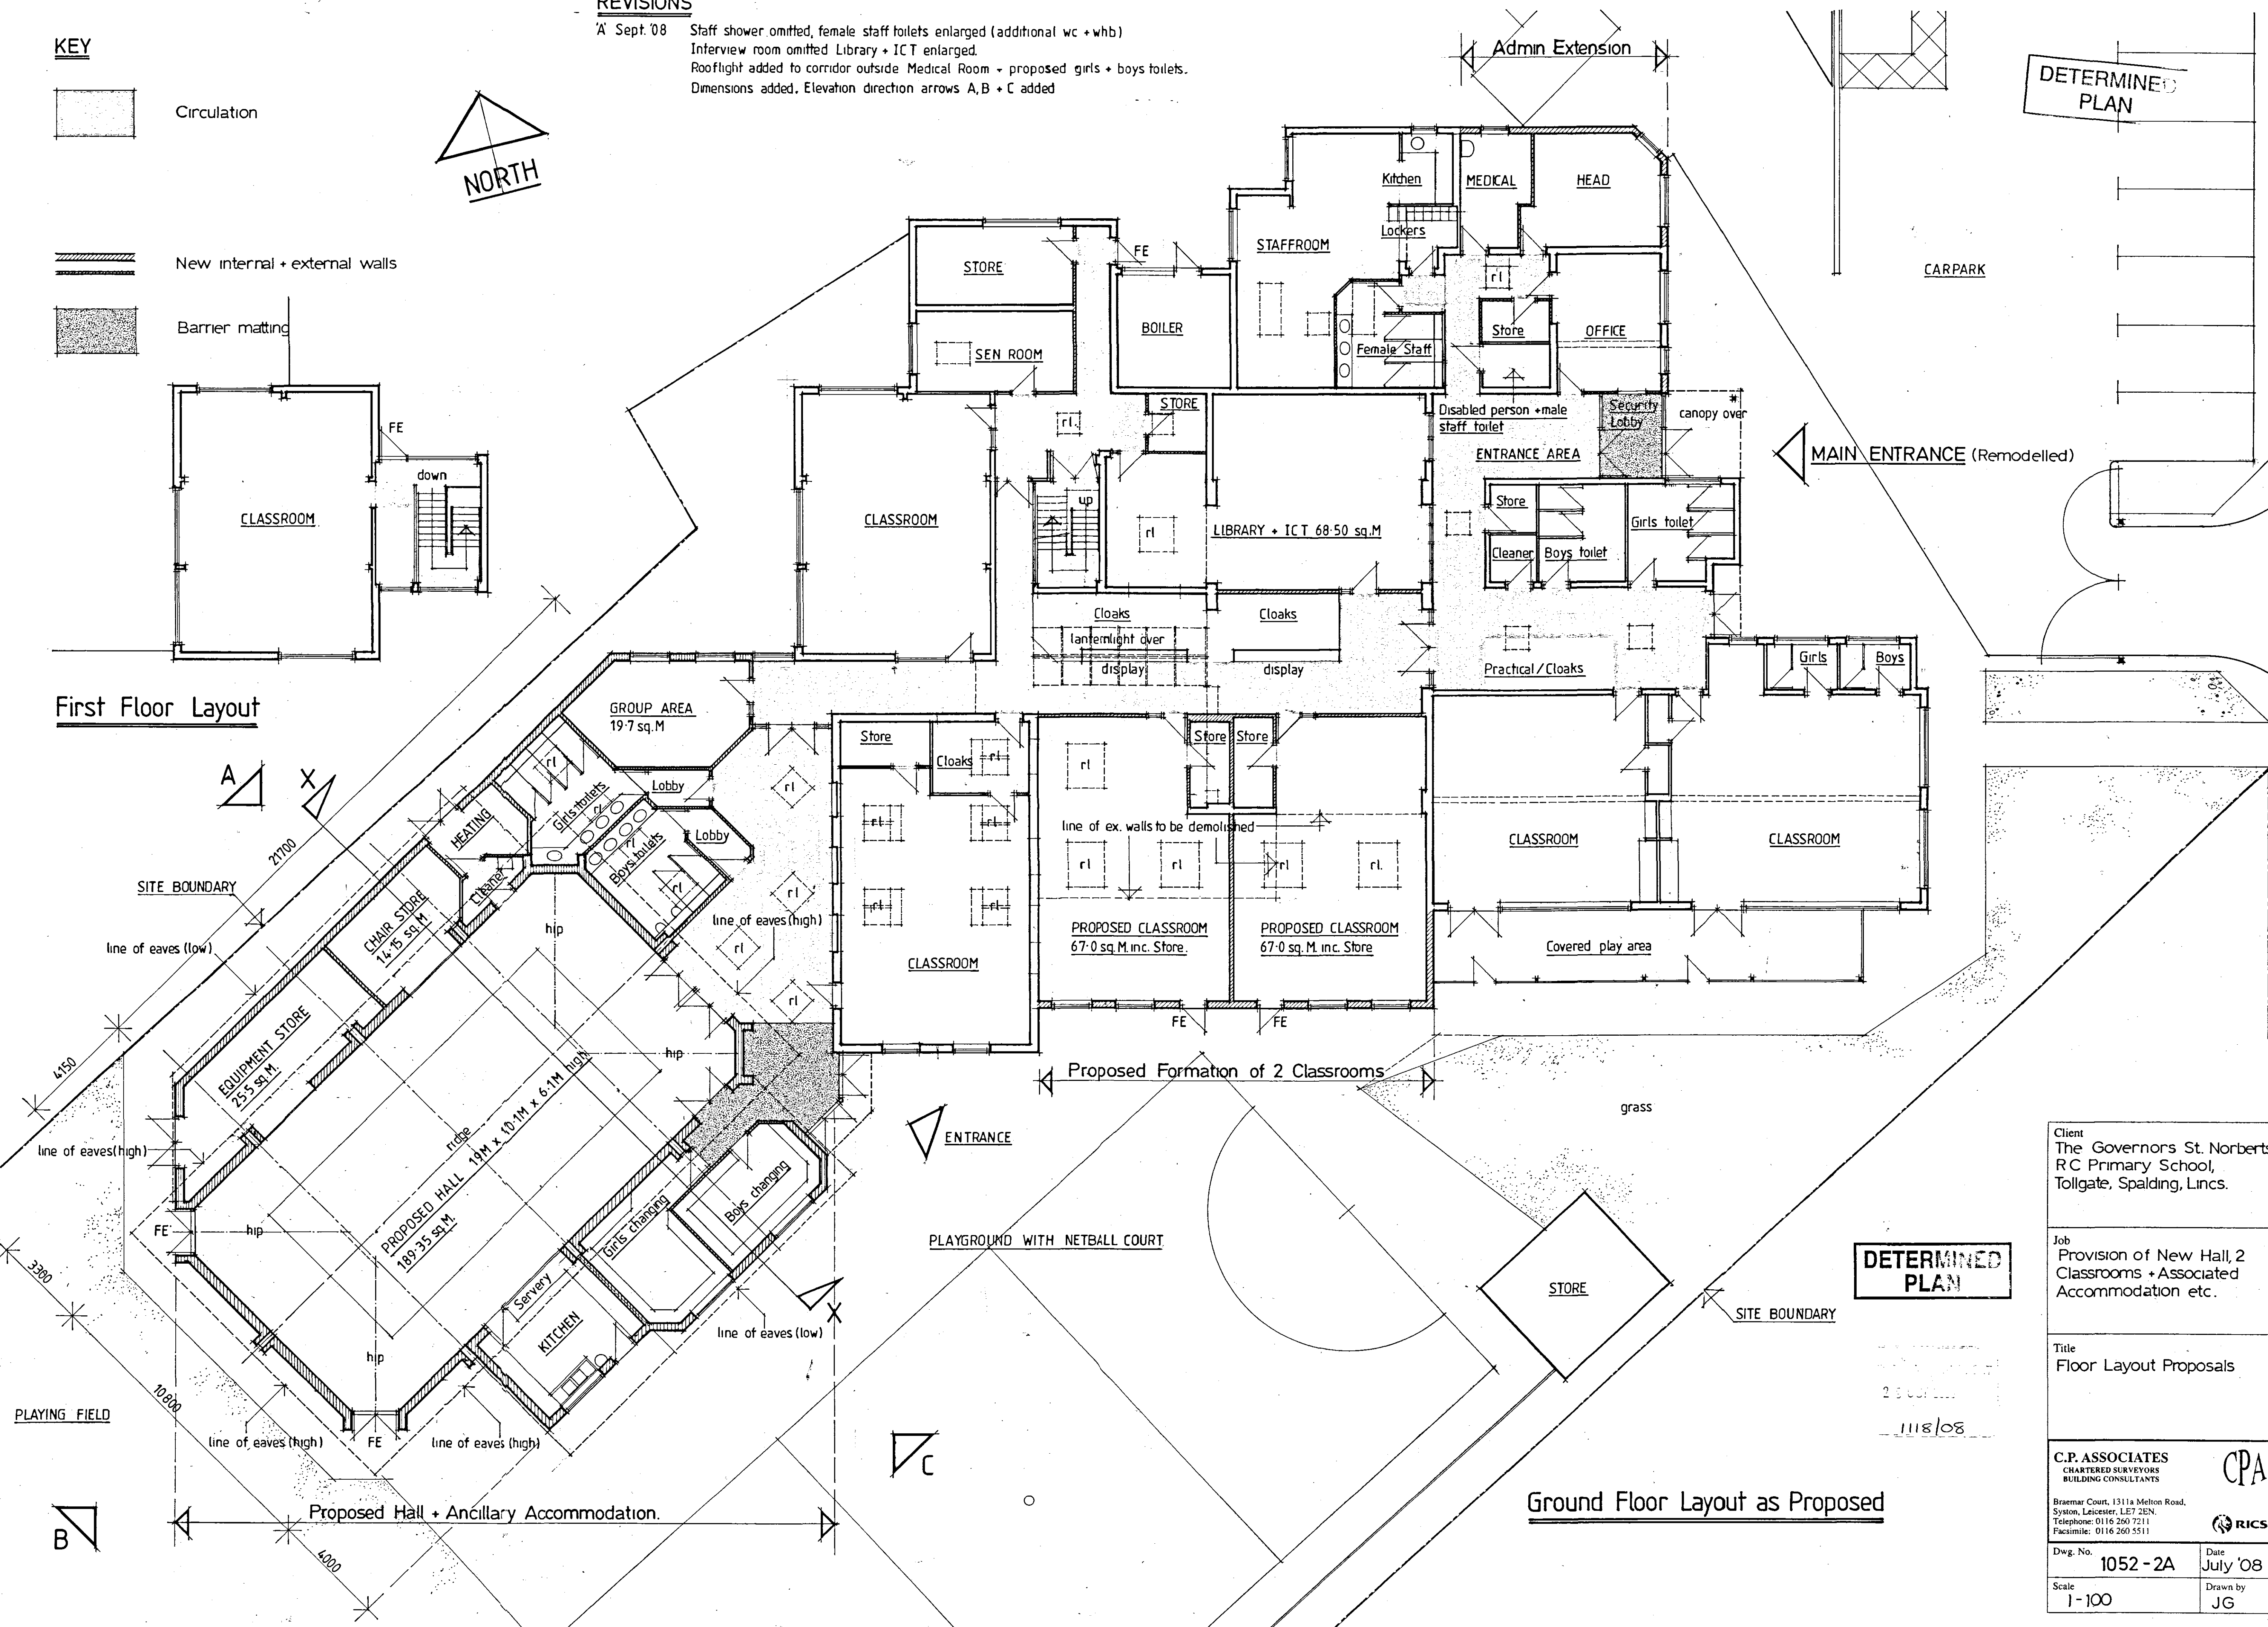

Ground Floor Layout as Proposed

Client
The Governors St. Norberts
RC Primary School,
Tollgate, Spalding, Lincs.

Job
Provision of New Hall, 2
Classrooms + Associated
Accommodation etc.

Title
Floor Layout Proposals

C.P. ASSOCIATES
CHARTERED SURVEYORS
BUILDING CONSULTANTS

Braemar Court, 1311a Melton Road,
Syston, Leicester, LE17 2EN.
Telephone: 0116 260 7211
Facsimile: 0116 260 5511

Dwg. No.

1052 - 2A

Date

July '08

Scale

1 - 100

Drawn by

JG