


KEY LISTING	
1. EXISTING BUNGALOW TO BE RENOVATED	2. PROPOSED GARAGE
3. PROPOSED CONSERVATORY	4. DEMOLISH EXISTING CONSERVATORY

CONTROL			
1	1000.000	3000.000	9.878 NAIL
2	1028.428	3000.000	9.831 NAIL
4	1053.729	3012.250	10.000 PEG
5	1061.896	3014.024	9.990 NAIL
6	1102.238	3016.485	9.971 NAIL

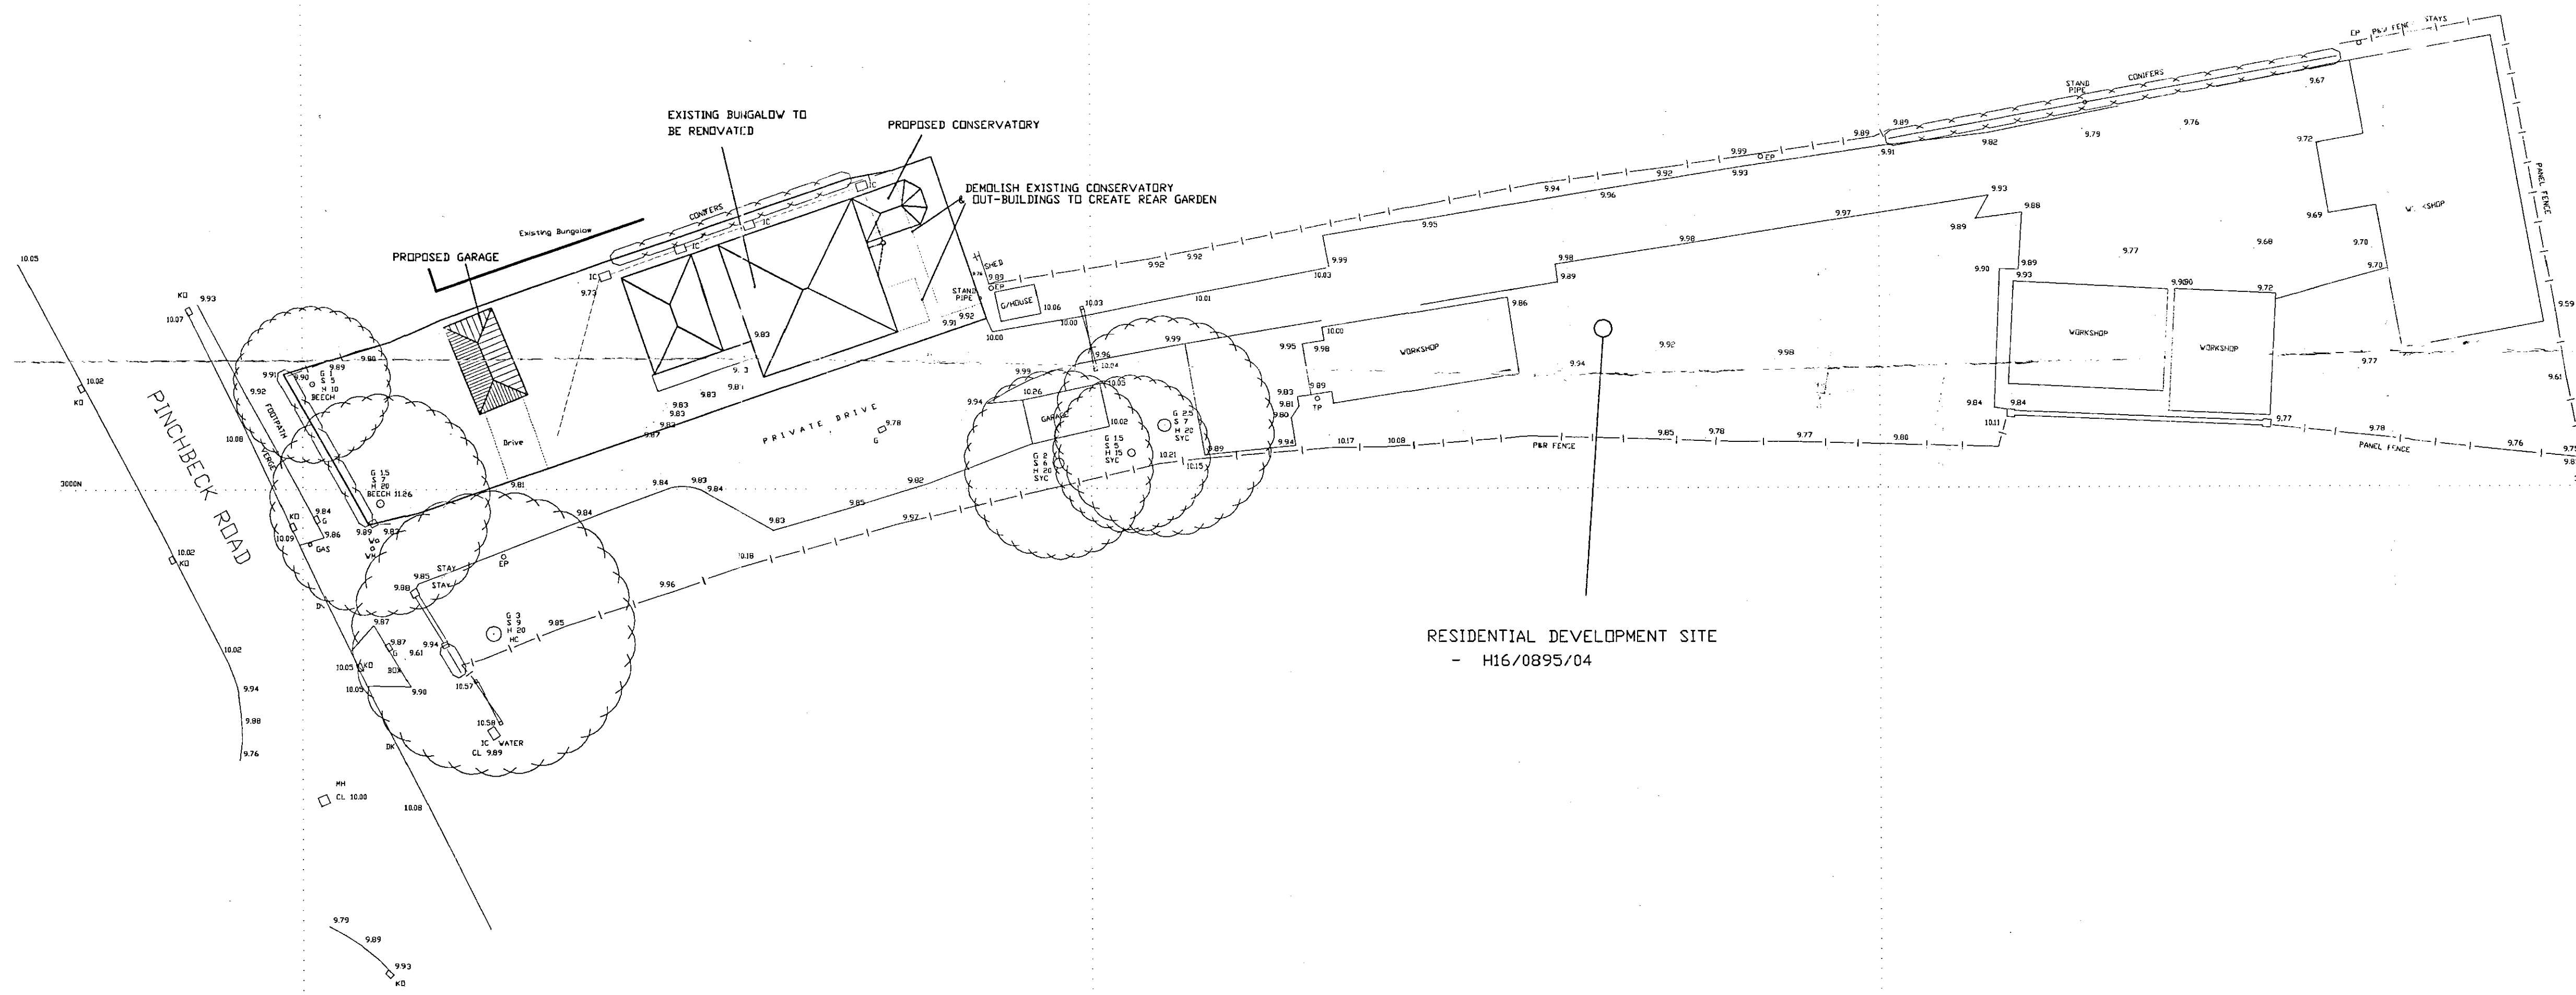

LEVELS RELATED TO MANHOLE COVER IN
PINCHBECK ROAD. ASSUMED VALUE 10.00 METRES.

**DETERMINED
PLAN**

SHDC
Planning & Development
23 AUG 2004
Ref: 1121/04

Project RENOVATION & ALTERATIONS, 88 PINCHBECK ROAD, SPALDING Lincs	
Client DGM PROPERTIES LTD	
Drawing SITE SURVEY	
Job Ref. 999-04	Drawing No. 02
Date JULY '04	Drawn GRM
Scales 1/250	
DO NOT SCALE FROM THIS DRAWING This drawing is copyright and may not be altered, traced, photographed or used for any other purpose other than that for which it is issued. The General Contractor is to check all dimensions on site and report any discrepancies to the Architect. All details shown on this drawing including foundations are based upon typical site conditions related to the area. No responsibility can be accepted for abnormal conditions which may be discovered during construction unless reported to the Architect so that design amendments may be considered. Site visit surveys are recommended in respect of foundations to establish specific site conditions before foundation work is undertaken. This drawing is limited in the amount of information contained and does not purport to contain a full specification of the works. It is issued for the purpose of obtaining Planning Building Regulation approval. This drawing must not be used as a contract document or one. The works will not be supervised or inspected on site by G. R. Merchant or any representative thereof. It is the client or their appointed agents responsibility to control workmanship, substitution of materials, adherence to specifications, variations to contract etc. All materials to be new unless otherwise stated and all components and materials etc. to be used fitted and installed etc. in strict accordance with manufacturers instruction and relevant code of practice. Materials shall conform to appropriate British standards specification or BSIA certificate or European code equivalent. The Employer/Client shall ensure that the selected contractor is contractually bound and accepts all measures necessary to achieve compliance with Health and Safety legislation for building sites and Work areas. The Employer/Client is advised that should the works need to comply with the Contractor's Design and Management Regulations an independent Planning Supervisor will be required. The works shall comply with all that is shown on the drawing and details. Work that may not specifically shown but may be necessary to be carried out as necessary to carry out the works shall be deemed to be included.	