

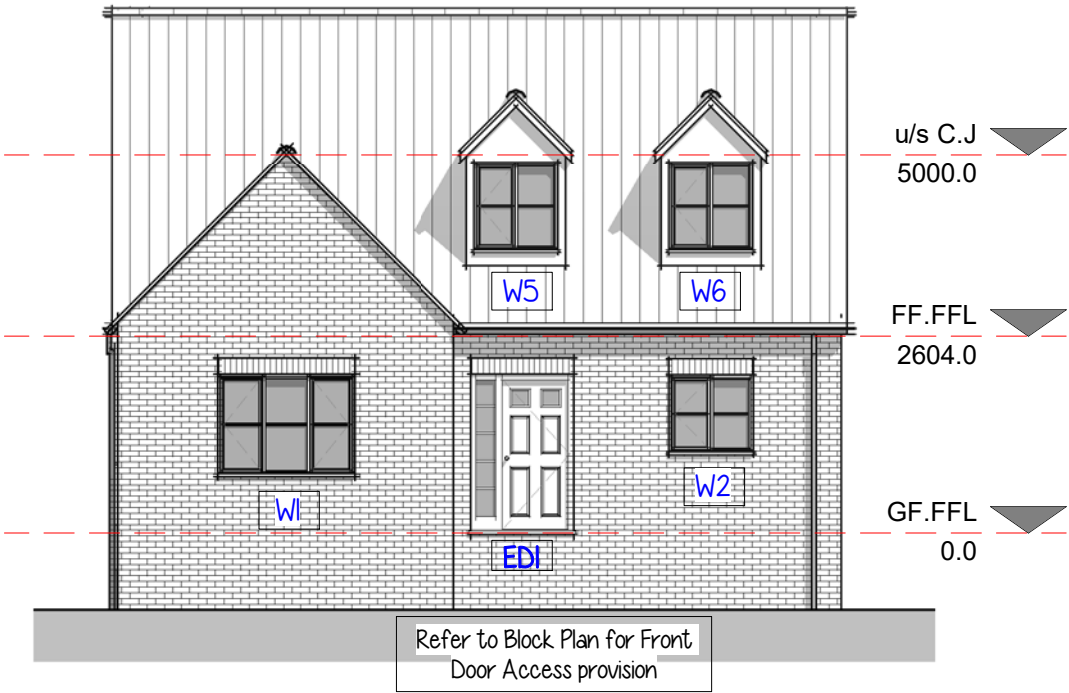


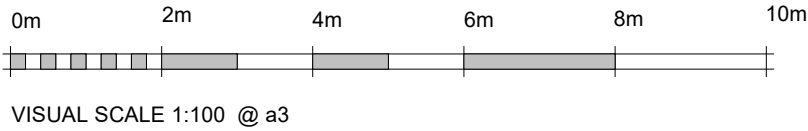

Elevation 01 – Front
1 : 100

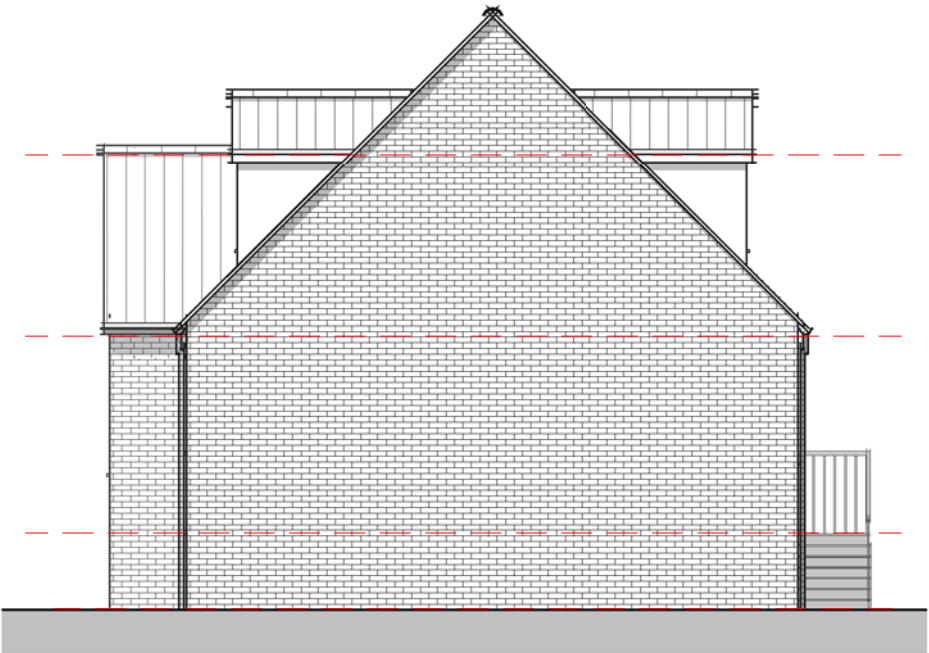


Elevation 02 – Right
1 : 100

- EXTERNAL MATERIALS SCHEDULE:
- Facing Brickwork to be Ibstock Leicester Multi Cream Stock
 - Roof Covering to be Sandtoft Dark Grey Double Pantiles
 - Cream uPVC Windows and Doors
 - Black R/W Goods
 - Lead Effect Dormer Cheeks

07 - Window Schedule (Sizes subject to site survey)		
Mark	Width	Height
W1	1810.0	1350.0
W2	1115.0	1050.0
W3	1115.0	1200.0
W4	1115.0	1200.0
W5	1115.0	1200.0
W6	1115.0	1200.0
W7	1115.0	1200.0
W8	600.0	1000.0
W9	1115.0	1200.0
Grand total: 9		

08 - External Door Schedule (Sizes subject to site survey)				
Mark	Width	Height	Door Panel Width	Door Panel Height
ED1	1360.0	2110.0	907.0	2000.0
ED2	1585.0	2110.0	739.5	2000.0
Grand total: 2				

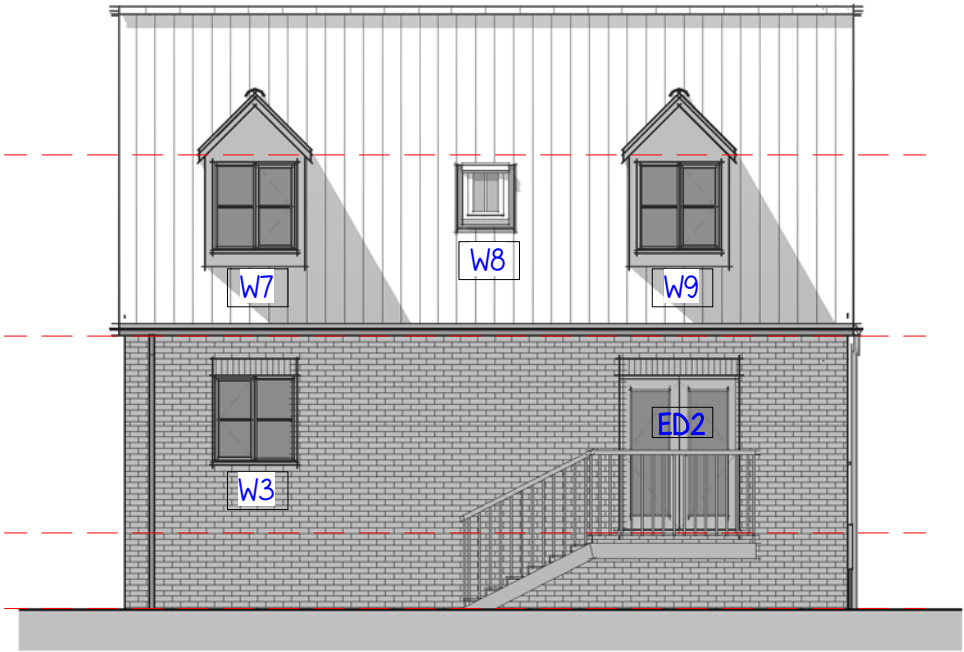

Elevation 03 – Rear
1 : 100



Elevation 04 – Left
1 : 100