





Elevation 01 – Front
1 : 100

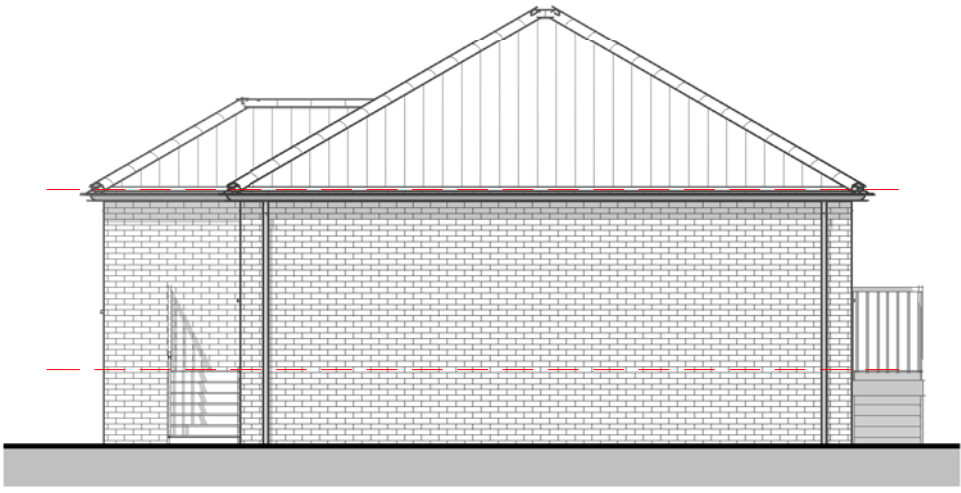

Elevation 02 – Right
1 : 100



Elevation 03 – Rear
1 : 100

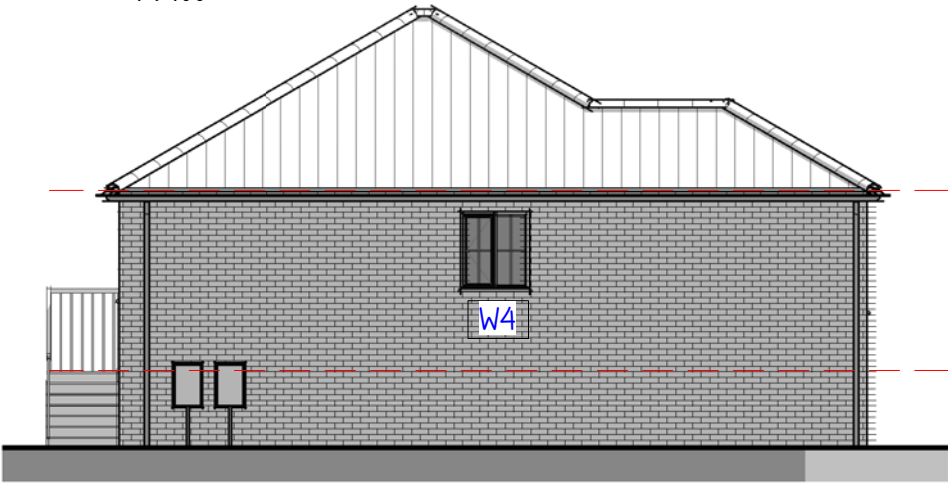

Elevation 04 – Left
1 : 100

- EXTERNAL MATERIALS SCHEDULE:
- Facing Brickwork to be Ibstock Leicester Multi Cream Stock
- Roof Covering to be Sandtoft Dark Grey Double Pantiles
- Cream uPVC Windows and Doors
- Black R/W Goods
- Lead Effect Dormer Cheeks

06 - Window Schedule		
Mark	Width	Height
W1	1585.0	1350.0
W2	1002.5	1200.0
W3	1585.0	1200.0
W4	910.0	1050.0
Grand total: 4		

07 - External Door Schedule				
Mark	Width	Height	Door Panel Width	Door Panel Height
ED1	1002.5	2110.0	899.5	2000.0
ED2	1585.0	2110.0	739.5	2000.0
Grand total: 2				

04 - Brickwork Schedule		
Length	Material: Area	Brick Qtys
1800.0	0.14 m²	8
3550.0	0.27 m²	16
4155.0	0.31 m²	19
7705.0	0.58 m²	35
7990.0	0.60 m²	36
9790.0	0.73 m²	44
1800.0	5.02 m²	301
3300.0	9.08 m²	545
4267.5	10.89 m²	654
7480.0	21.29 m²	1277
7765.0	26.40 m²	1584
9565.0	31.57 m²	1894
Grand total	106.87 m²	6413