




Elevation 01 - Front  
1 : 100




Elevation 02 - Right  
1 : 100

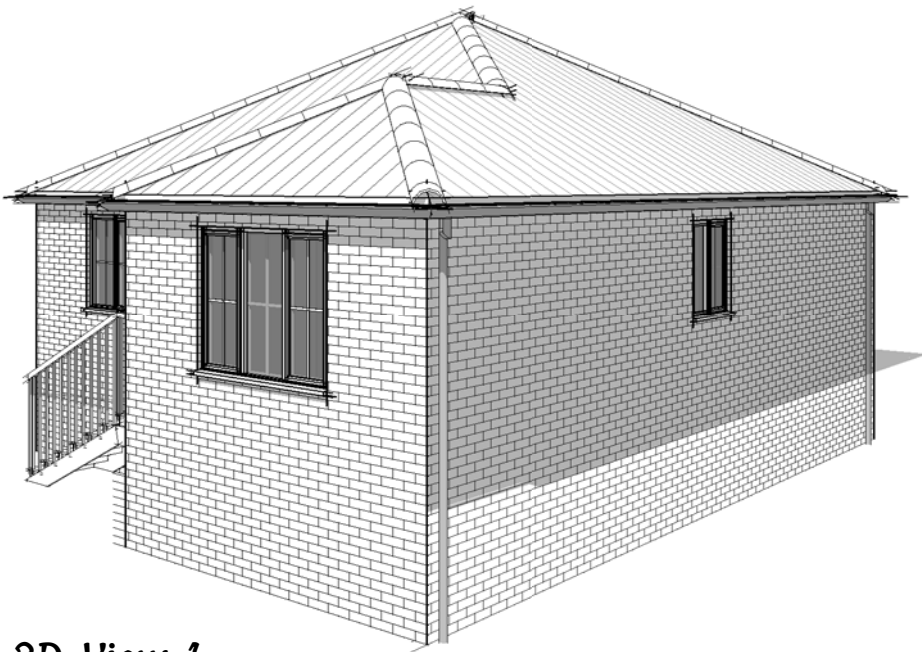


3D View 1




Elevation 03 - Rear  
1 : 100

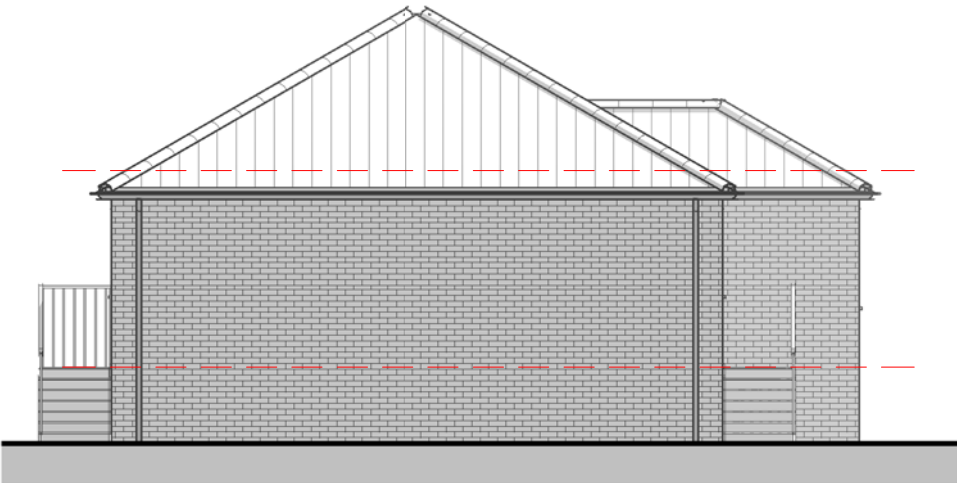


Elevation 04 - Left  
1 : 100

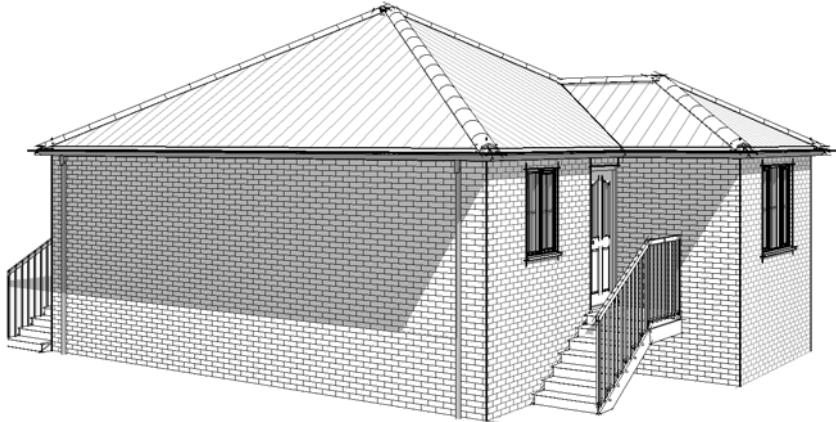


3D View 2

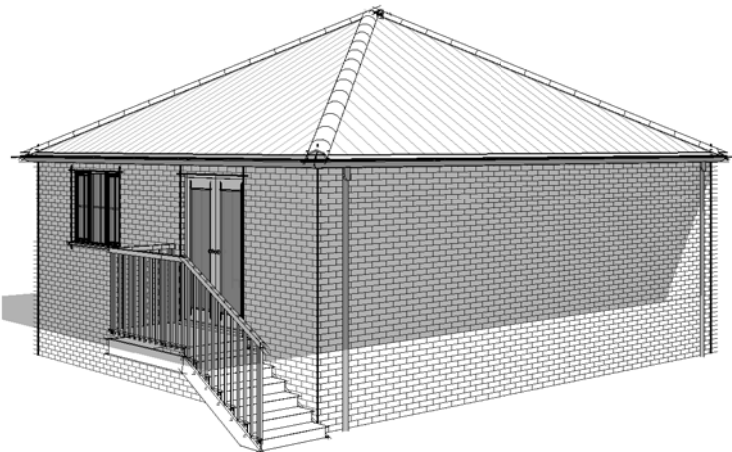

3D View 3

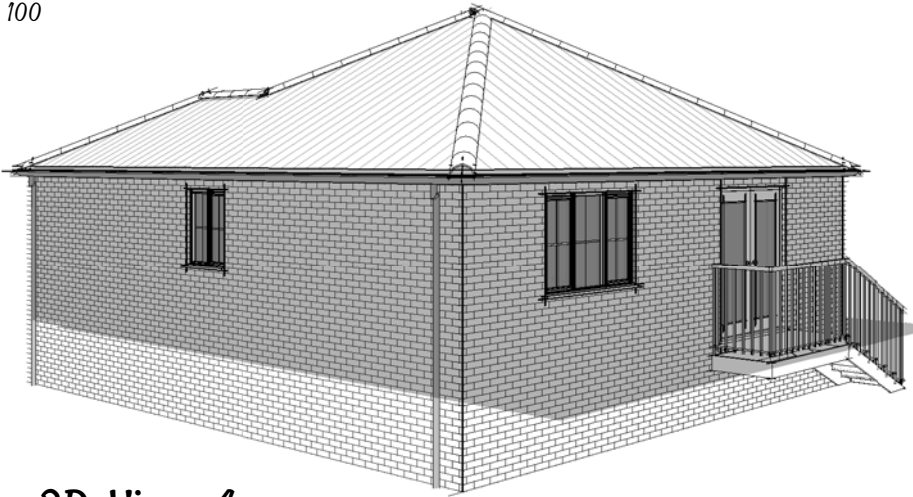

3D View 4

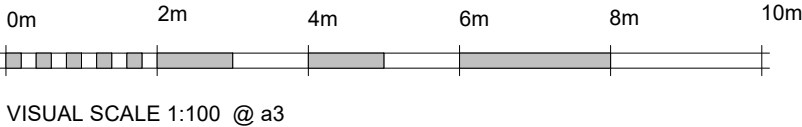

Building Regs Specification Notes, Setting out dimensions ... etc to be a handed version of Plot 4

| EXTERNAL MATERIALS SCHEDULE: |                                                            |
|------------------------------|------------------------------------------------------------|
| □                            | Facing Brickwork to be Ibstock Leicester Multi Cream Stock |
| □                            | Roof Covering to be Sandtoft Dark Grey Double Pantiles     |
| □                            | Cream uPVC Windows and Doors                               |
| □                            | Black R/W Goods                                            |
| □                            | Lead Effect Dormer Cheeks                                  |