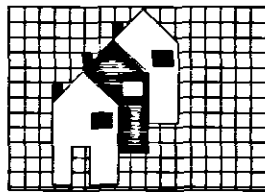
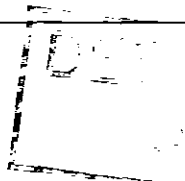


WENMAN BUILDING DESIGN 2 Austendyke Road Weston Hills Spalding Lines. PE12 6BX Tel/Fax 01775 724171 Mobile 0784 1718457		
Project: PROPOSED SHED TO STORE MOBILITY SCOOTER		
Client: MRS CHAMBERLAIN 30 SEVEREN ROAD, SPALDING		
DRAWING: SECTION DETAIL SITE PLAN BLOCK PLAN		DATE Planning & Devs 31 OCT 2008 Ref: 1129/08
DRAWING N°: WEN/GR/1081/08	DATE: OCT 2008	
DRAWN BY: RW	SCALES: 1:50 1:1250 1:500	
COPIES OF THESE DRAWINGS MUST NOT BE TAKEN, COPIED OR ALTERED FOR ANY PURPOSE OTHER THAN THAT FOR WHICH THEY ARE ISSUED WITHOUT WRITTEN PERMISSION OF WENMAN BUILDING DESIGN. THESE SERVICES ARE PRODUCED ONLY FOR THE PURPOSE OF OBTAINING PLANNING OR BUILDING REGULATIONS APPROVAL AND DO NOT CONTAIN A FULL SPECIFICATION FOR THE PROPOSED WORK AND MUST NOT BE USED AS A CONTRACT DOCUMENT ALONE. THE PROPOSED WORK WILL NOT BE SUPERVISED/INSPECTED BY WENMAN BUILDING DESIGN (unless agreed otherwise in writing by the client). THEREFORE, IT IS THE CLIENT OR THEIR APPOINTED BUILDING/CONTRACTOR'S RESPONSIBILITY TO CONTROL, MEASURE/SURVEY/INTERVIEW & SPECIFICATION AND ANY MATTERS TO THE CONTRACT. IT IS NEITHER PRACTICAL, OR REASONABLE TO SHOW ALL RELEVANT MATTERS ON THE DRAWINGS. THE FACT THAT MATTERS ARE NOT MENTIONED DOES NOT ALLEViate THE BUILDING/CONTRACTOR FROM RESPONSIBILITY OF NON-COMPLIANCE IN CARRYING OUT THE WORK. ALL GOODS AND MATERIALS TO BE FITTED AND INSTALLED TO THE MANUFACTURER'S INSTRUCTIONS AND COMPLY WITH THE NATIONALS AND APPROVED DOCUMENTS OF THE BUILDING REGULATIONS AND CURRENT MEE. TECHNICAL REQUIREMENTS CODES OF PRACTICE, BRITISH STANDARDS OR EUROPEAN CODE ETC. ALL MEASUREMENTS ON THIS DRAWING ARE NOT TO BE SCALED FOR CONSTRUCTION/WORKING PURPOSES. ALL DIMENSIONS FOR SETTING OUT OF THE WORKS AS SHOWN ON THE DRAWING TO BE CHECKED BY THE BUILDING/CONTRACTOR PRIOR TO THE COMMENCEMENT OF WORK AND ANY DISCREPANCIES REPORTED IMMEDIATELY. WHERE APPLICABLE DIMENSIONS SHOWN ARE EITHER THE OUTSIDE/INSIDE OF WALL OR BACKSIGHT AND NOT FINISHED PLASTER. IT IS RECOMMENDED THAT A SITE SUEK SURVEY IS UNDERTAKEN PRIOR TO COMMENCEMENT OF WORKS. THE ACTUAL POSITIONING OF EXISTING SERVICES PIPES, ELECTRICAL CABLES ETC. ARE NOT GENERALLY SHOWN. THE ACTUAL POSITIONING OF APPROPRIATE MUST BE ESTABLISHED BY THE BUILDING/CONTRACTOR PRIOR TO COMMENCEMENT OF WORK AND REPOSTIONED TO SUIT THE INDIVIDUAL SERVICE SUPPLIERS INSTALLATION RECOMMENDATIONS.		
HEALTH & SAFETY This client is to ensure that the appointed contractor is familiar with and complies with Health & Safety for Building Sites and Work Places.		