



01 - Front
1 : 100

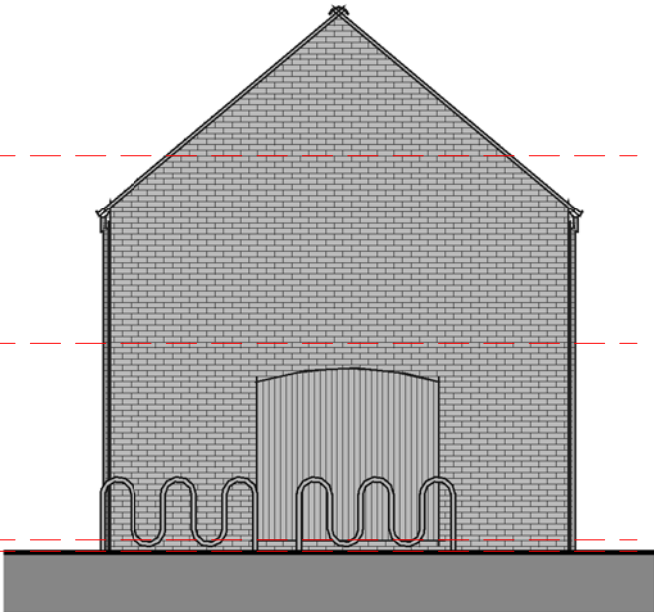

02 - Right Flank
1 : 100



03 - Rear
1 : 100

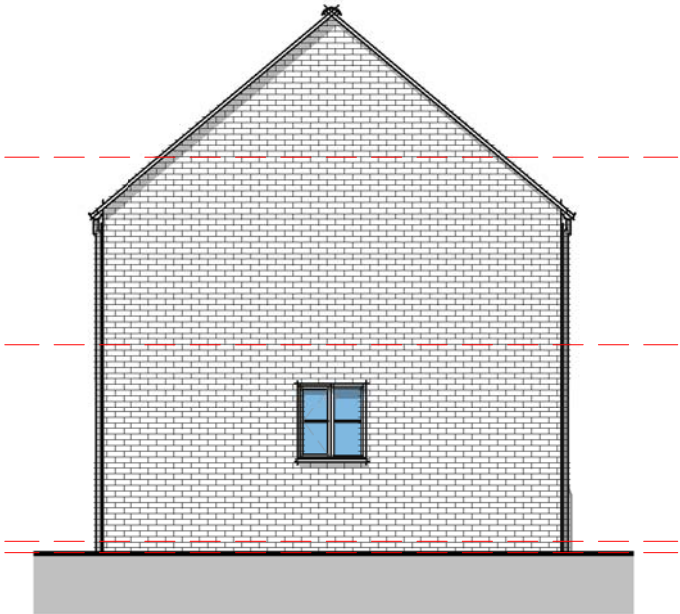

04 - Left Flank
1 : 100

EXTERNAL MATERIALS SCHEDULE:	
▮	Facing Brickwork - Olde Coachhouse by Traditional Brick and Stone. English Garden Wall Bond with every third to be a header course. Mortar to be buff coloured with sharp yellow/orange sand with flush 'bagged' finish
▮	Roof Covering - Sandtoft Rivius
▮	Cream uPVC Windows
▮	Grey uPVC Doors
▮	Black Rainwater Goods