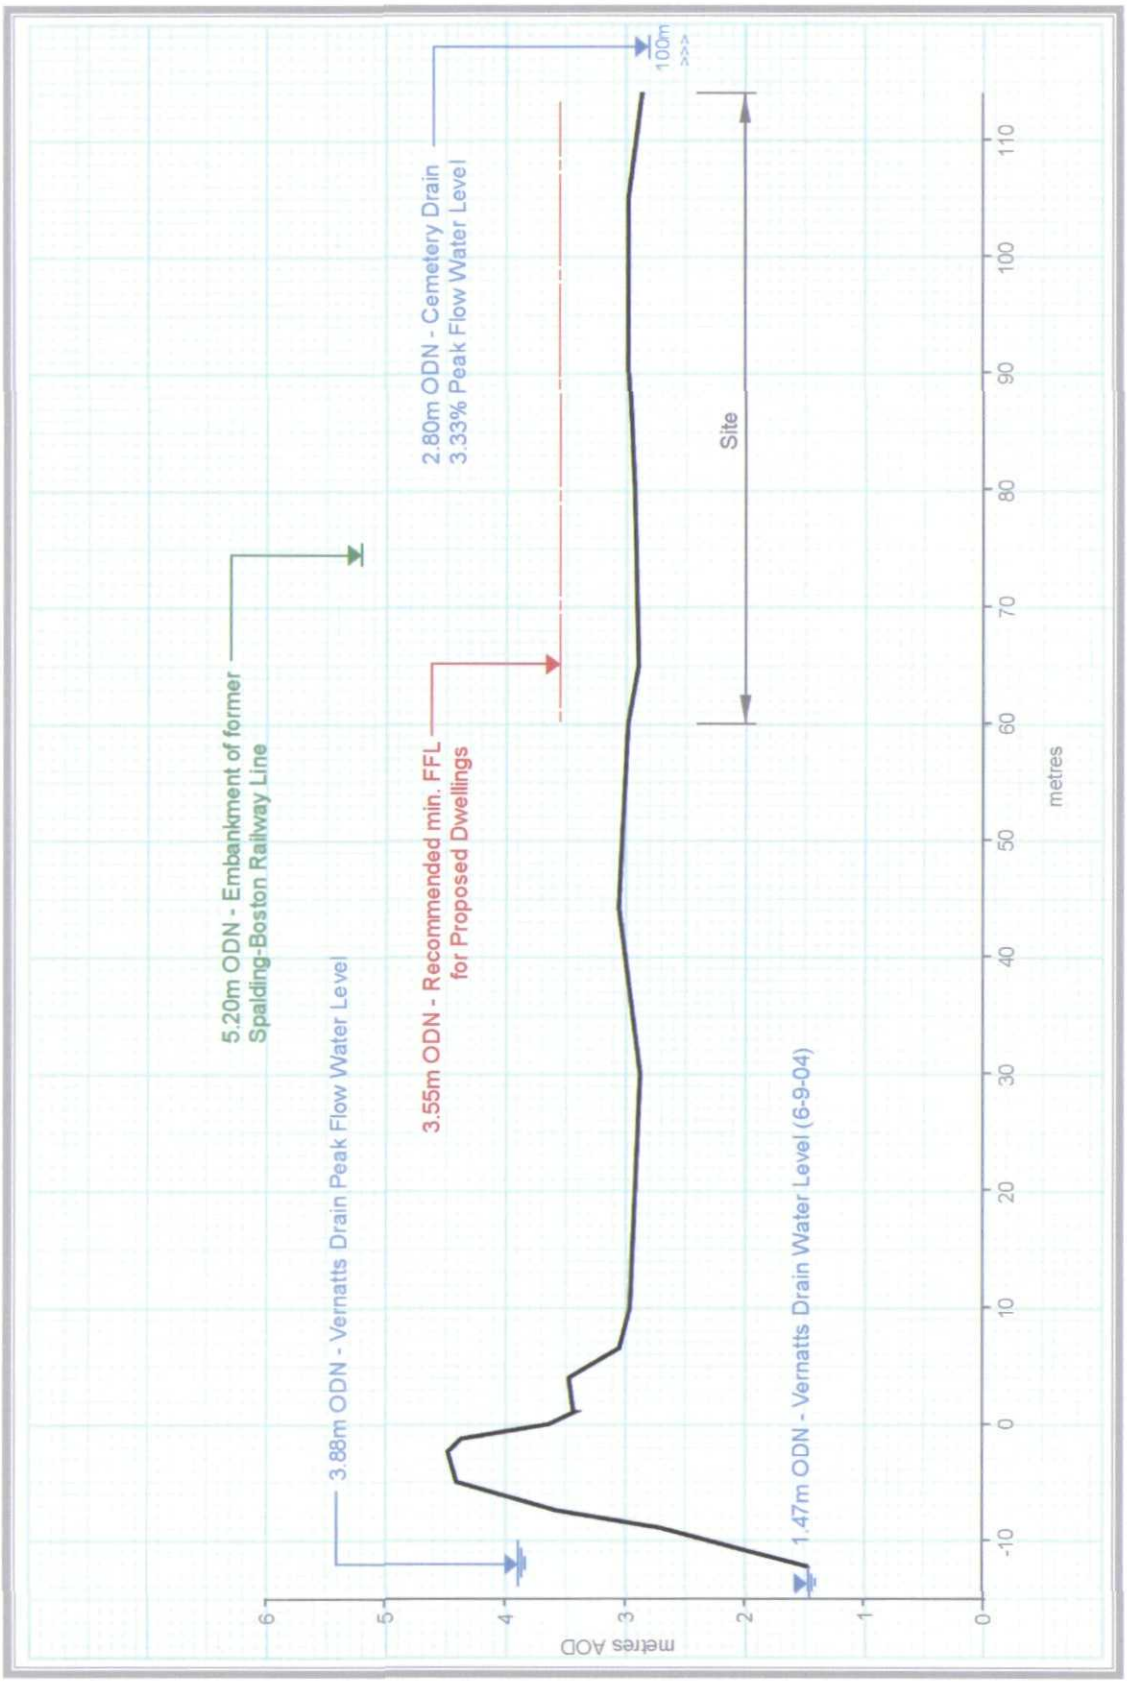


Site Section "A"