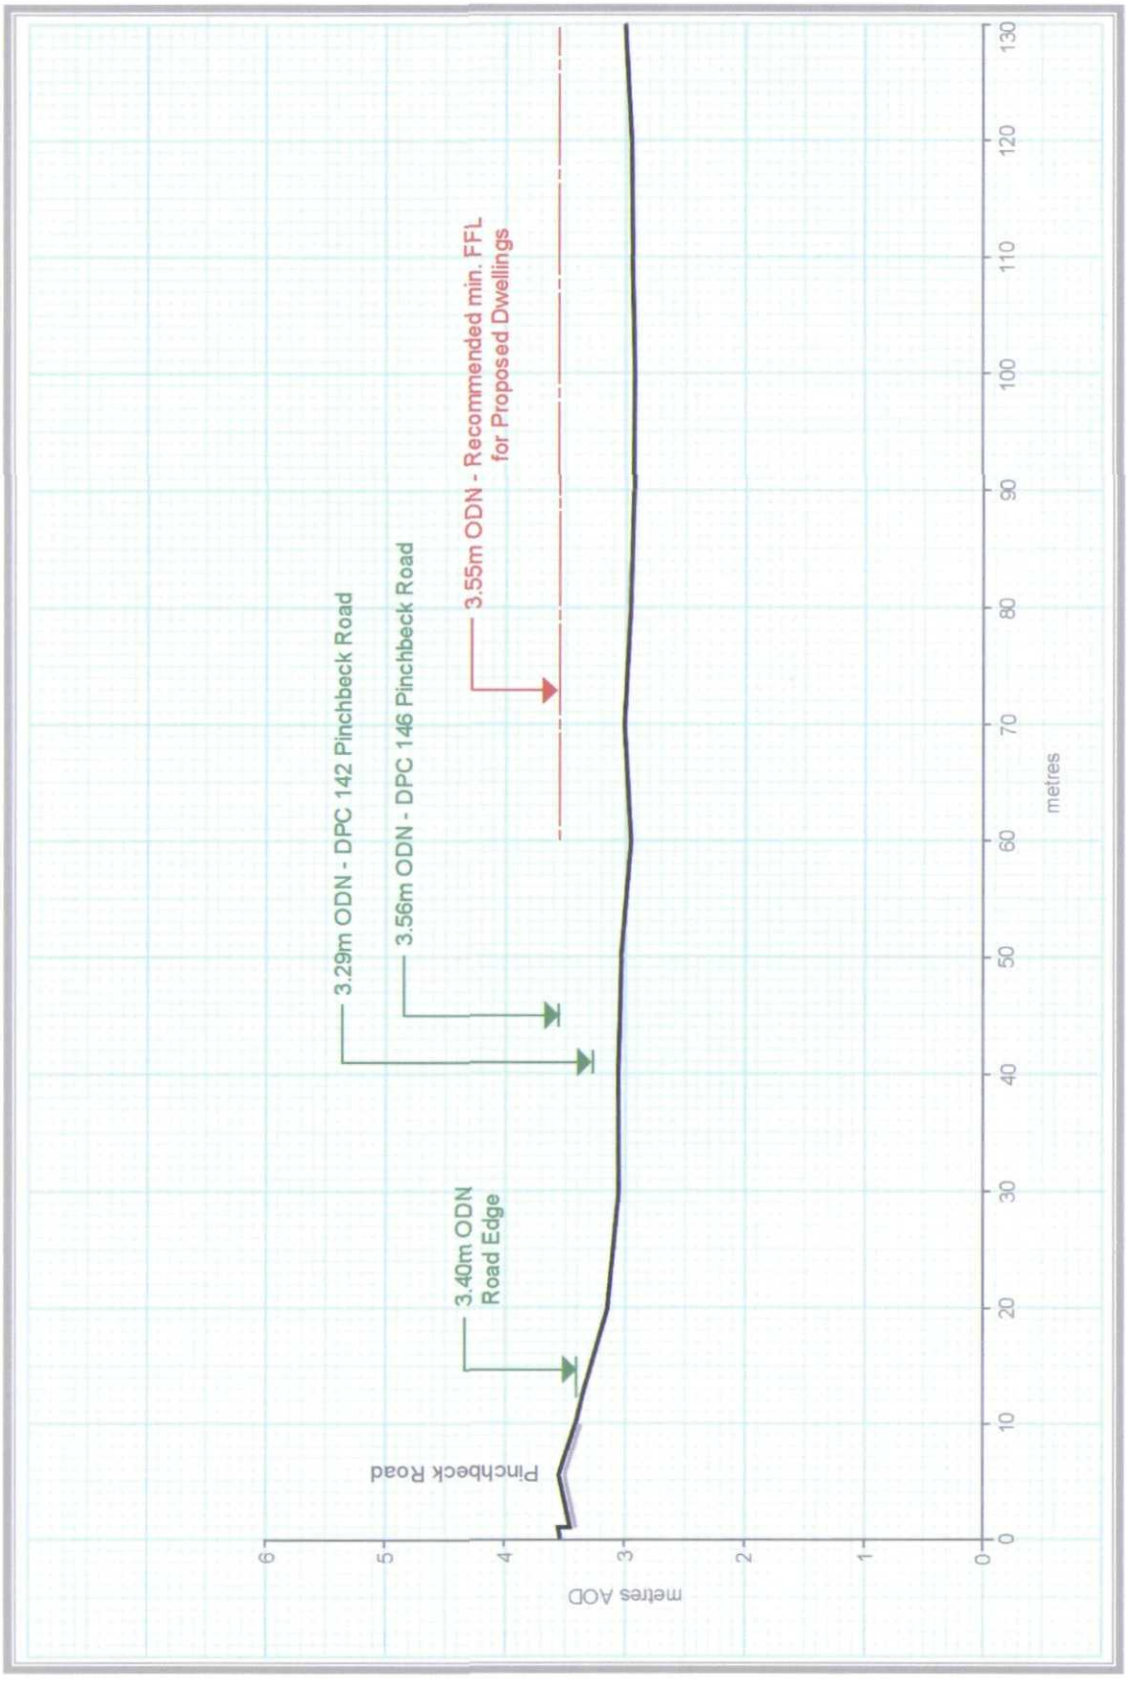


Site Section "B"