



General Notes

1. This drawing shall not be scaled, figured dimensions only to be used.
2. The dimensions are shown in mm unless otherwise stated.
3. The drawings are shown in mm unless otherwise stated.
4. This drawing is to be read in conjunction with all relevant engineers and specialist sub-contractors drawings and specifications.
5. Any discrepancies are to be brought to the designer's attention.


SITE PLAN KEY

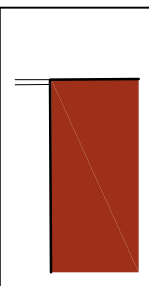

Indicates buildings unsurveyed (from ordinance survey location plan)

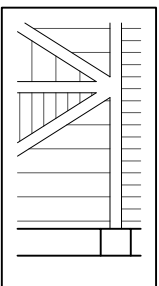

Indicates buildings surveyed on site

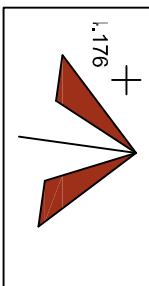

Indicates existing site access



Site Plan
Scale: 1:100

FF Plan
Scale: 1:100

GF Plan
Scale: 1:100

