





FRONT

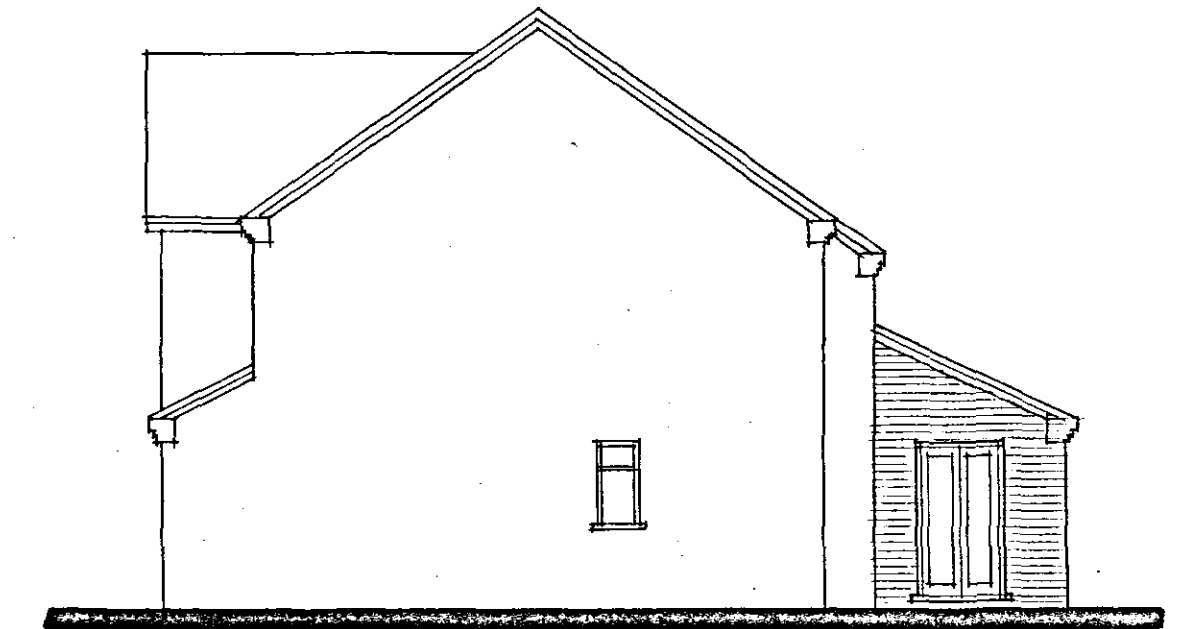


SIDE



REAR

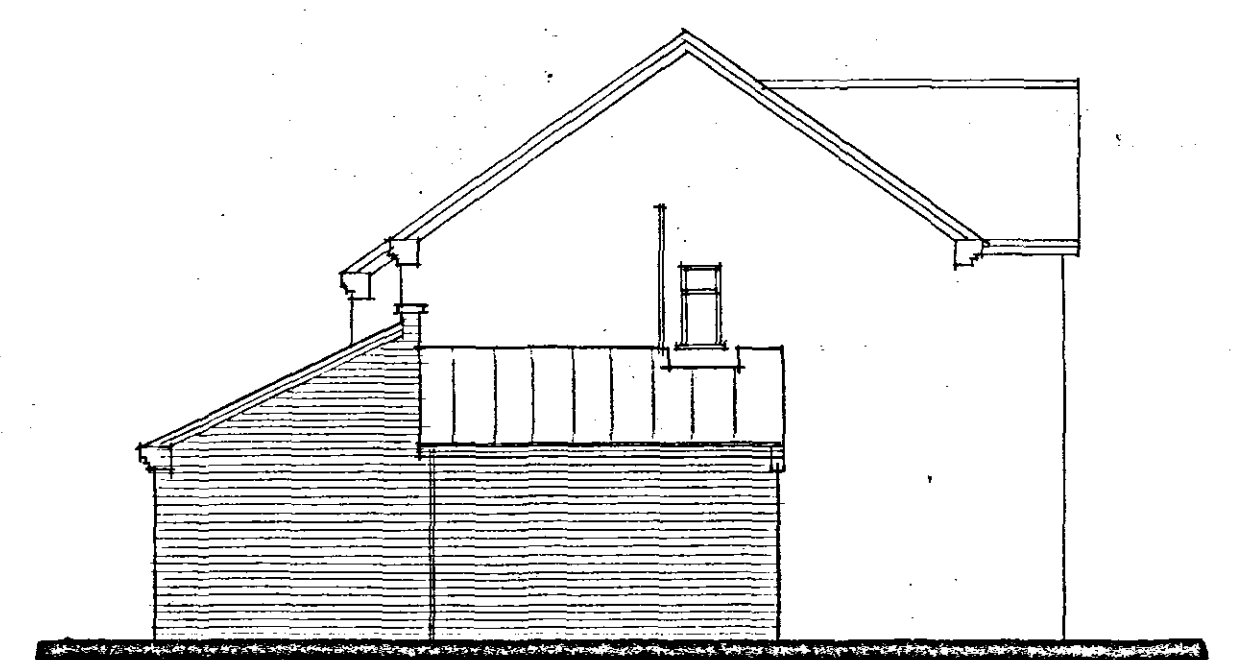

SIDE

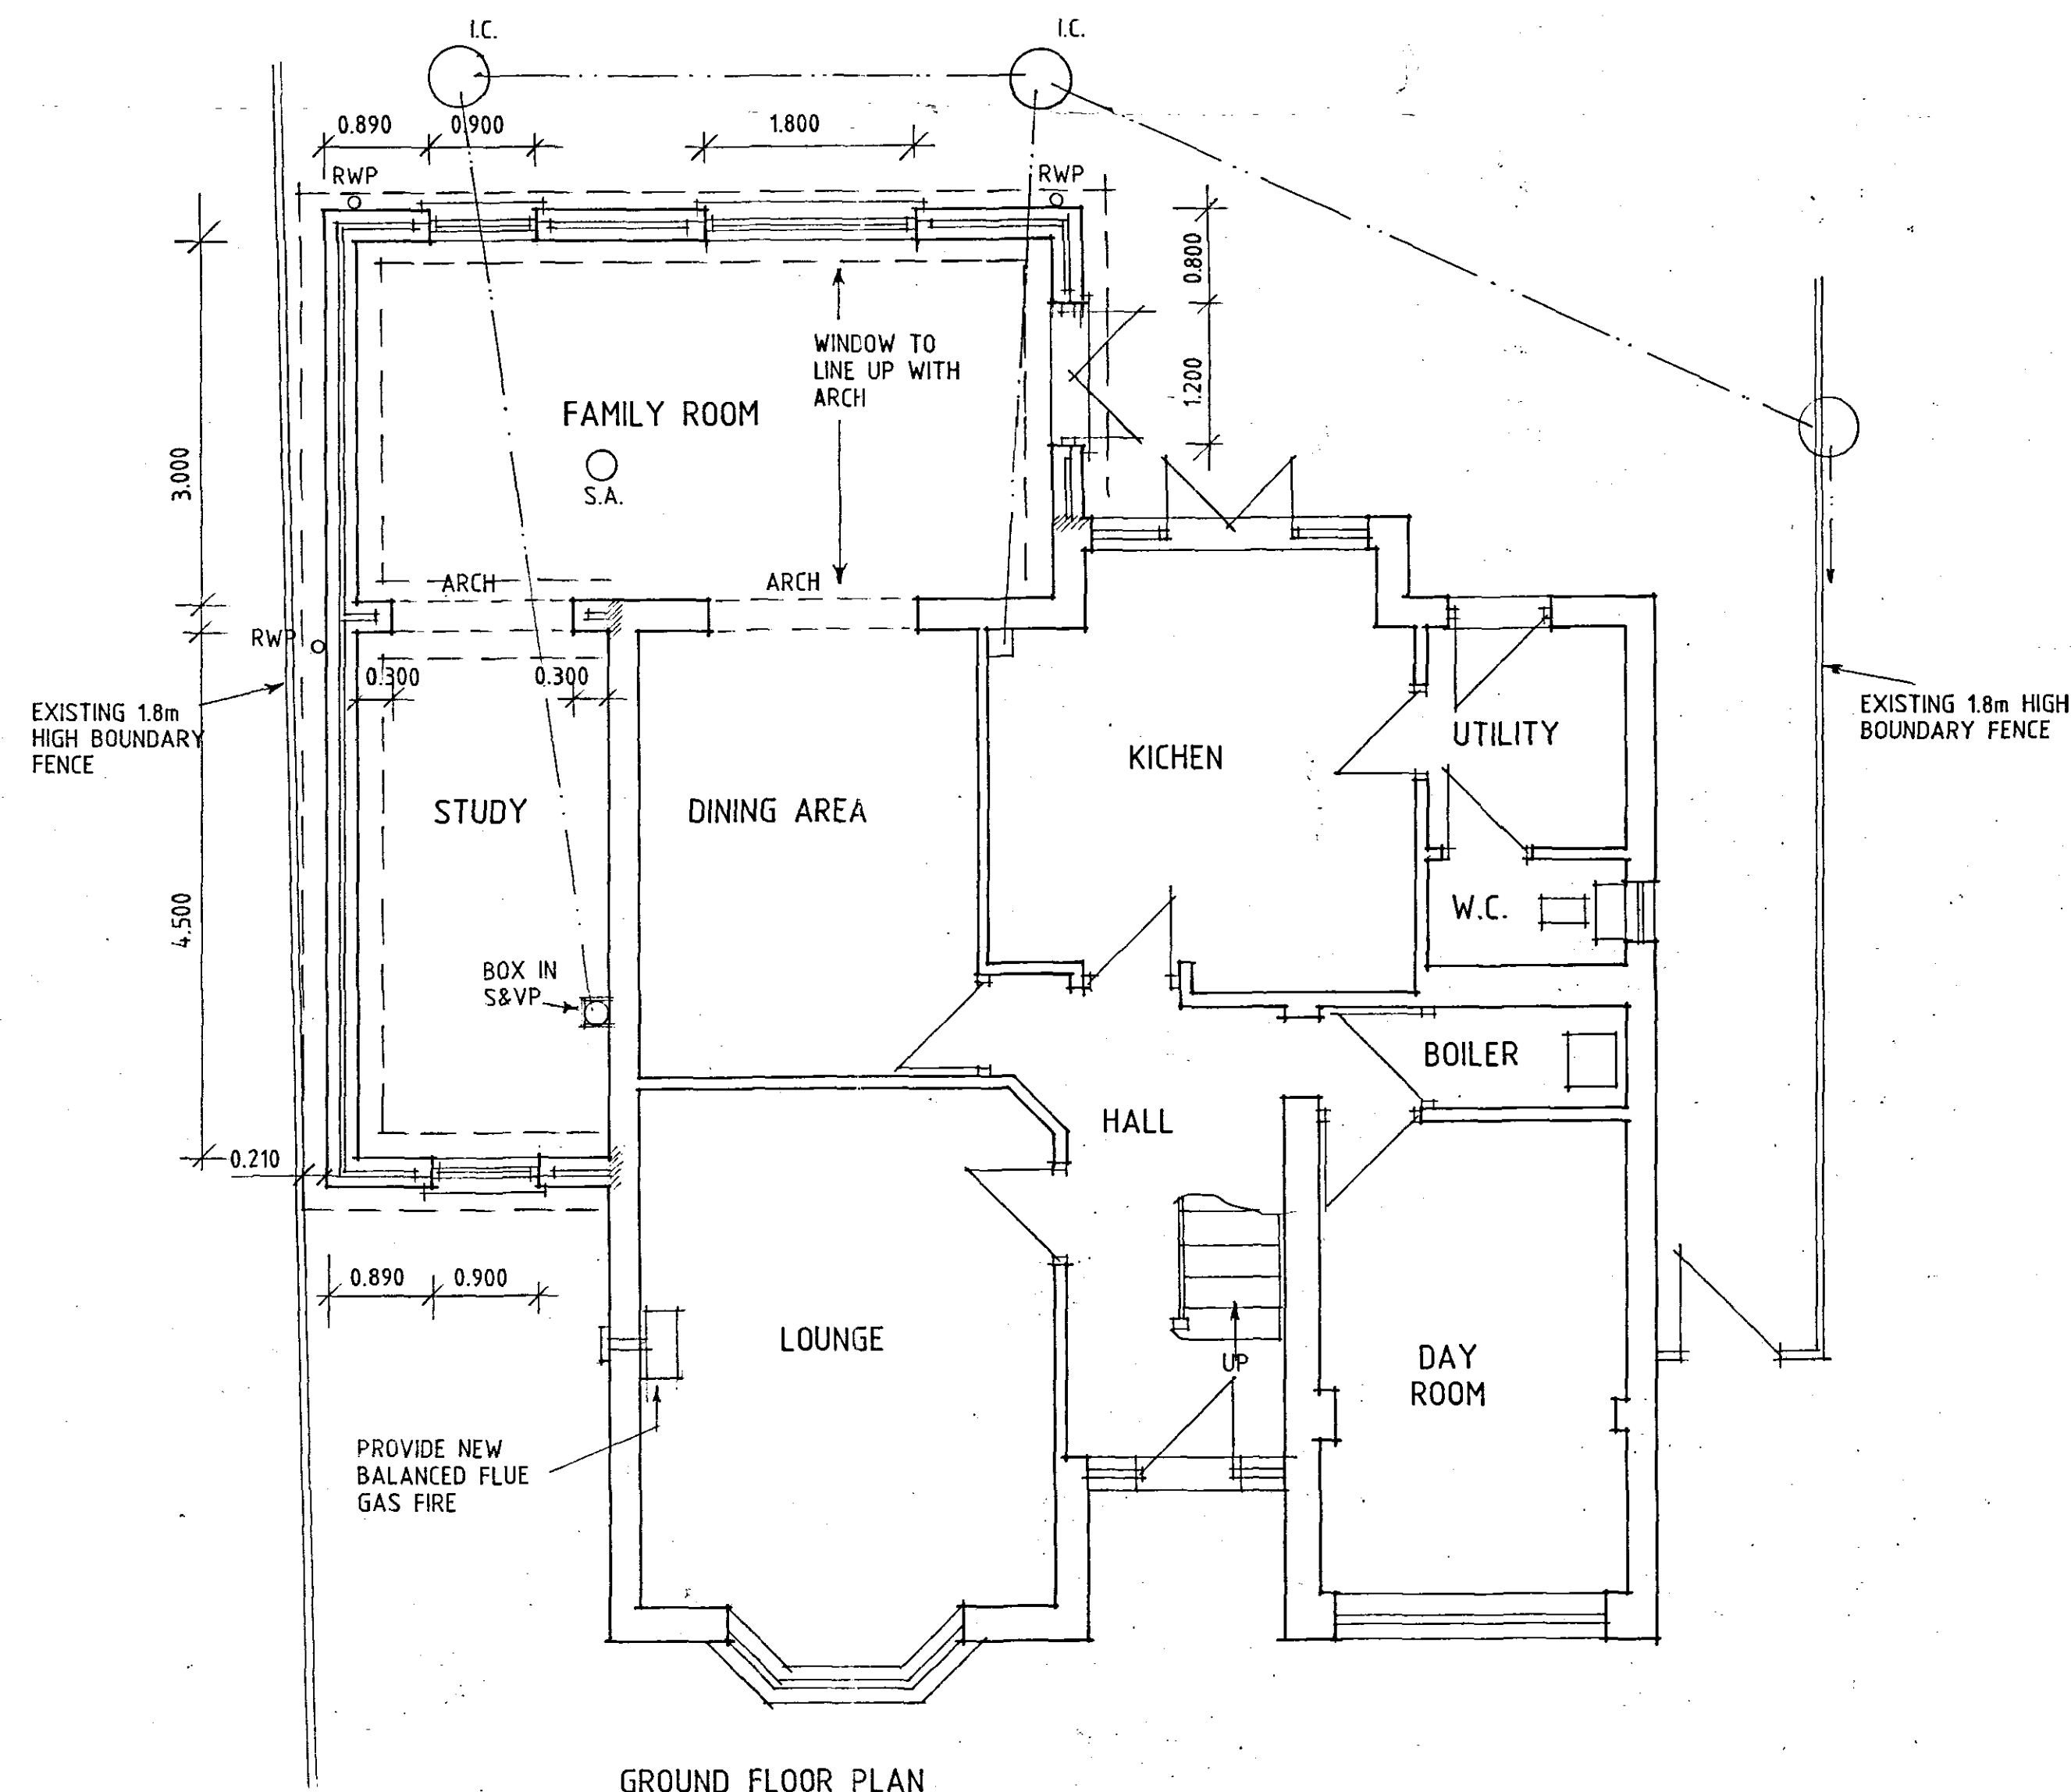

SHDC
PLANNING & DEVELOPMENT
15 AUG 2007
Ref. 1133107

A - IMF, ADDED - 11.7.07

Status
CONSULTANTS IN ARCHITECTURE & PLANNING

**DETERMINED
PLAN**

PROPOSED EXTENSION TO
15 SORREL DRIVE,
SPALDING FOR

MR. G. WEBB.

PLAN AS PROPOSED

1:50, 1:100 SD07-006/2
MAY-07 B.GILHAM.

2 Edinburgh Walk, Holbeach,
Spalding, Lincs. PE12 7AP
Tel: 01406 424343 Fax: 01406 490702