





FRONT

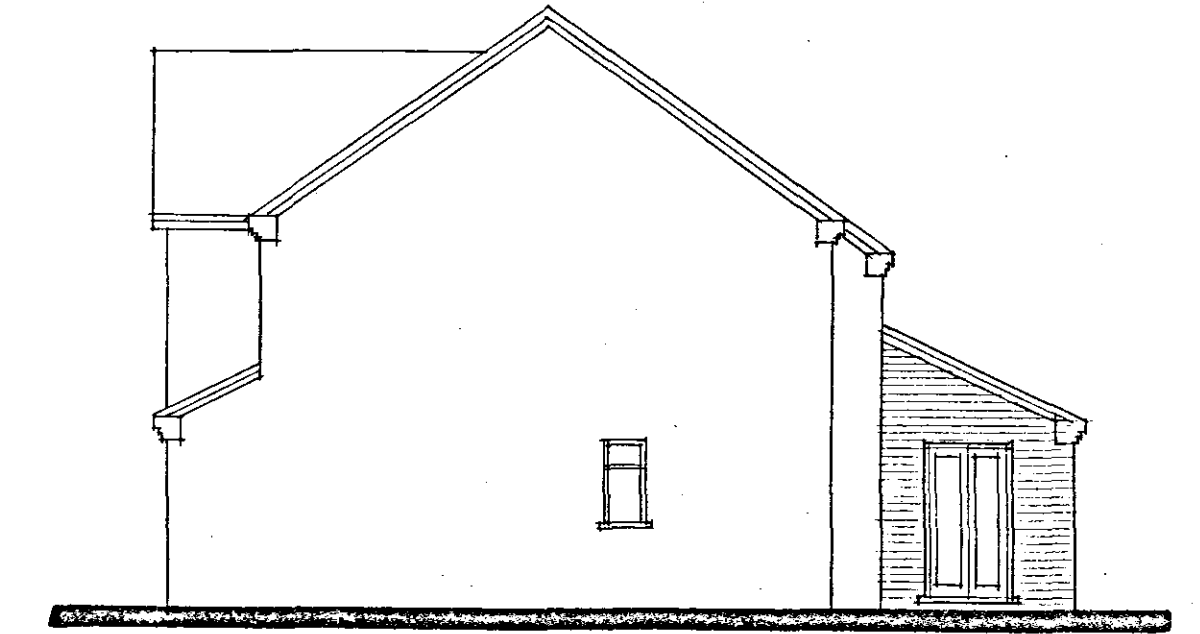


SIDE



REAR

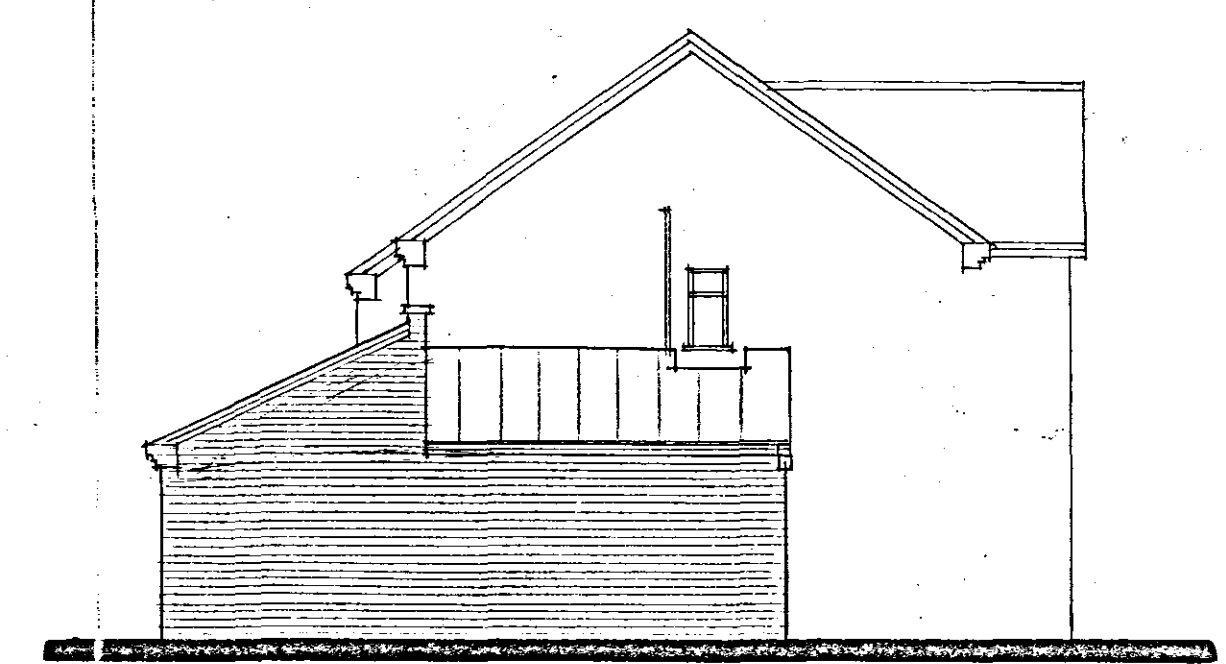

SIDE

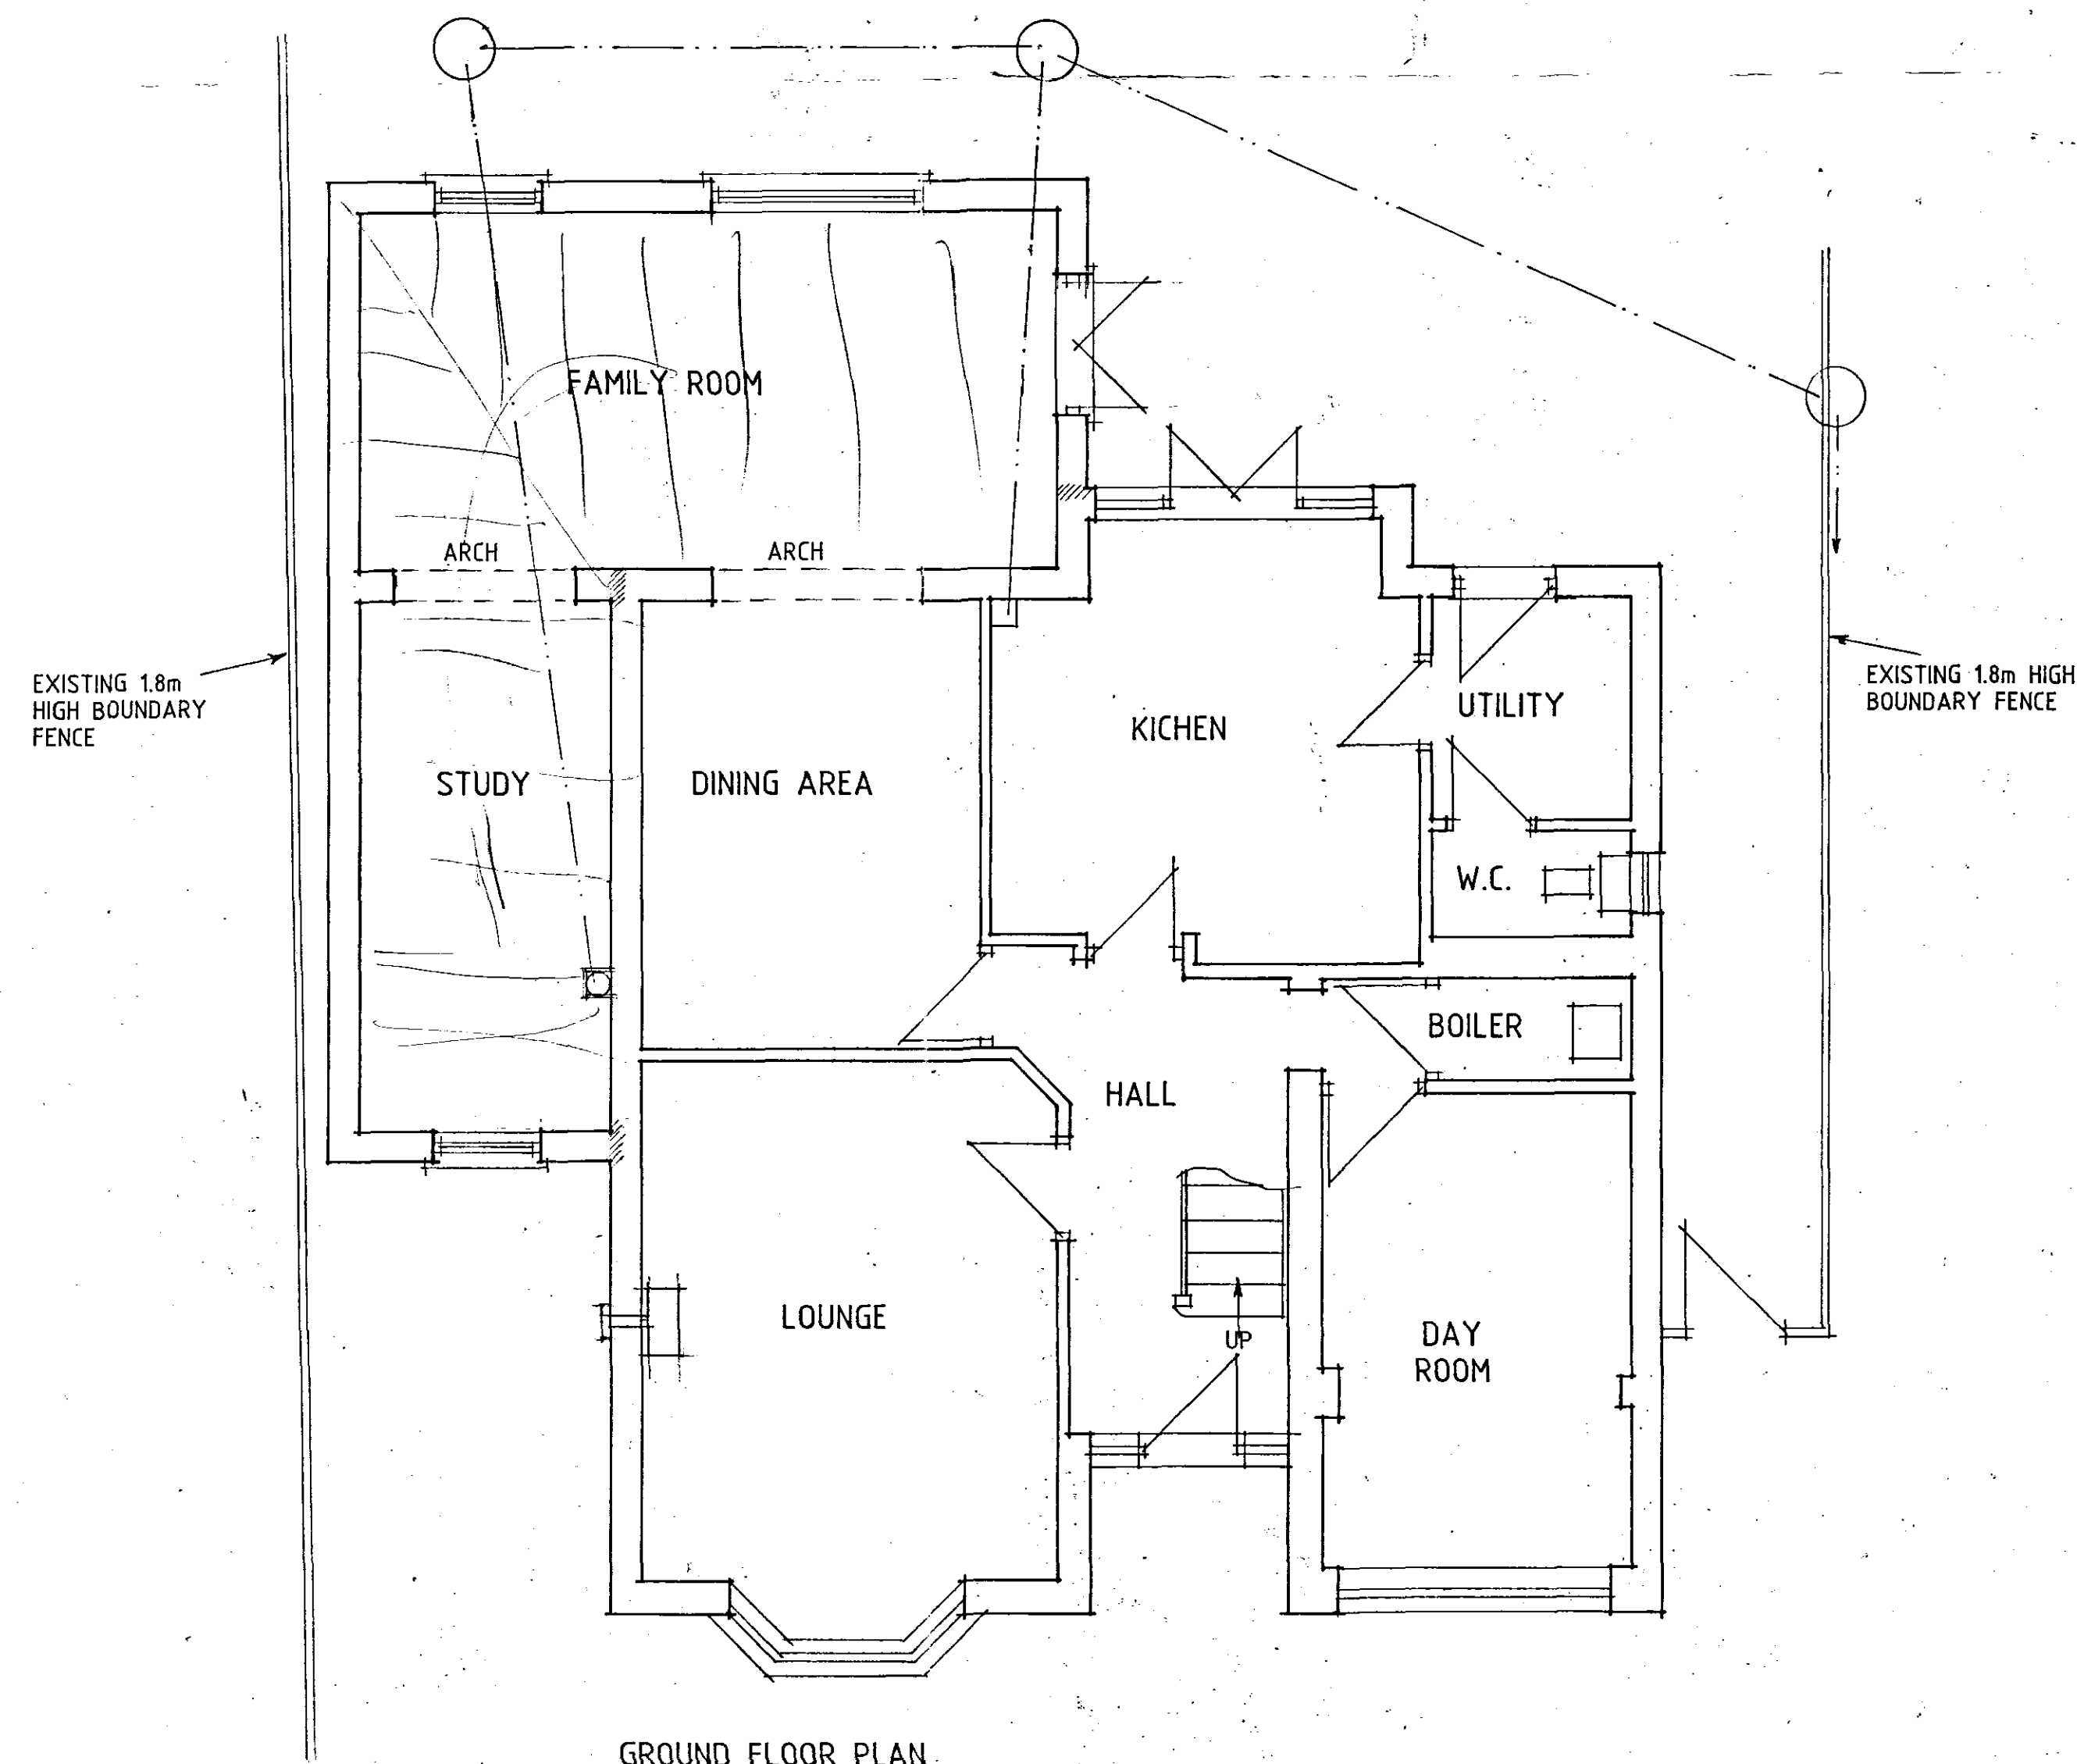

Status
CONSULTANTS IN ARCHITECTURE & PLANNING

PROPOSED EXTENSION TO
15 SORREL DRIVE,
SPALDING FOR

MR. G. WEBB.

PLAN AS PROPOSED
SKETCH

1:50 1:100 SD07-006/2
MAY-07 B.GILHAM.

2 Edinburgh Walk, Holbeach,
Spalding, Lincs. PE12 7AP
Tel: 01406 424363 Fax: 01406 490702

