




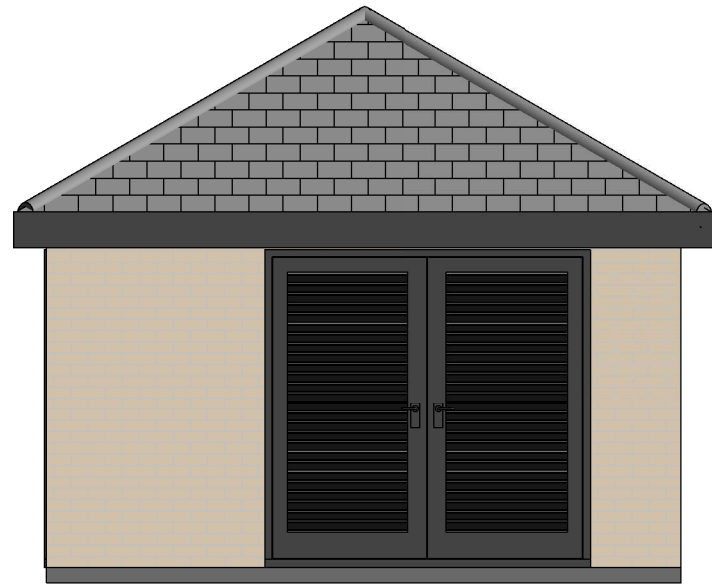


**Front Elevation**  
1 : 50

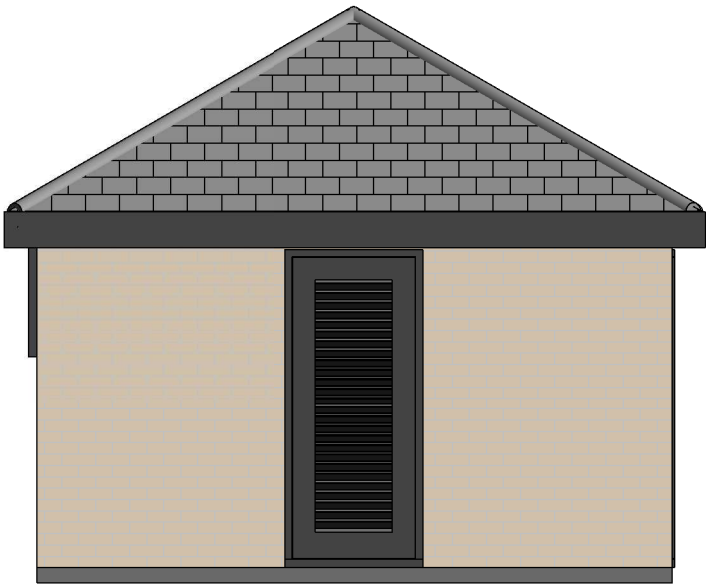


**Side Elevation A**  
1 : 50

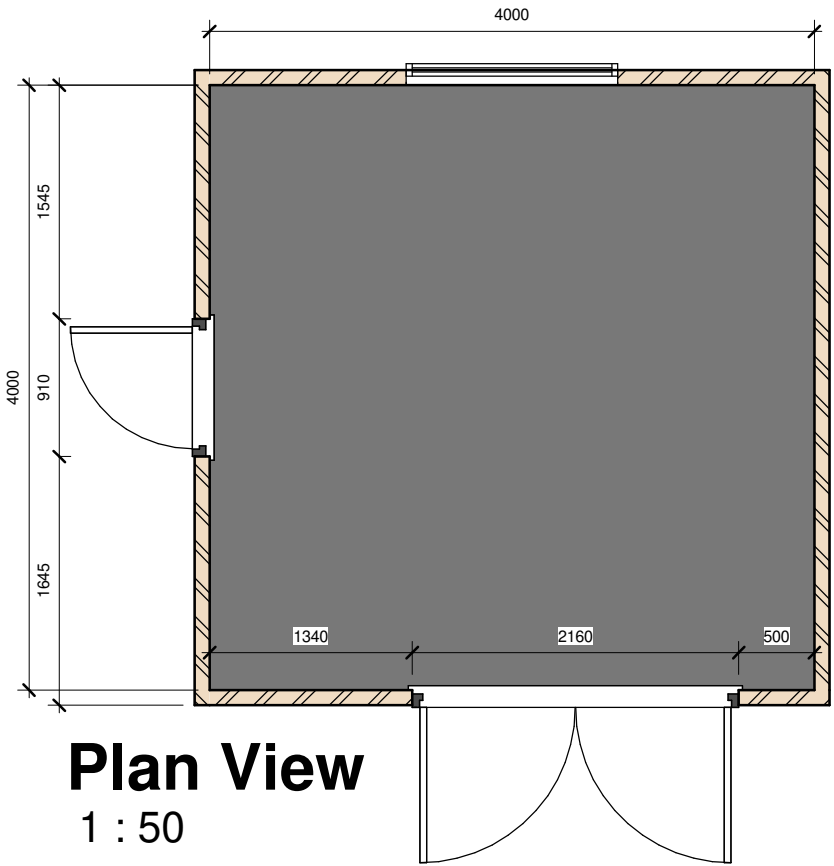


**Plan View**  
1 : 50

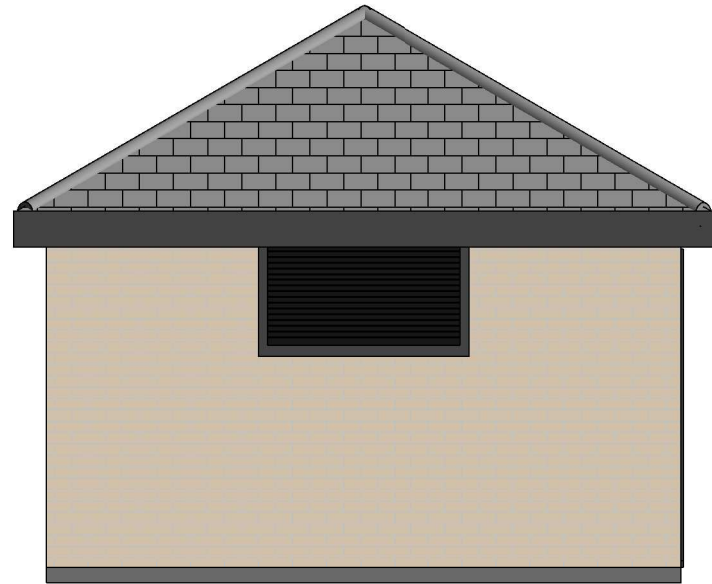

**Rear Elevation**  
1 : 50

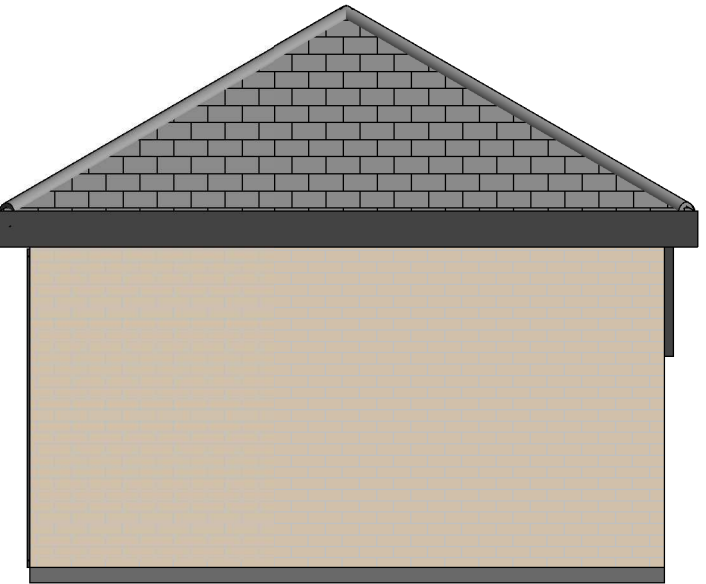

**Side Elevation B**  
1 : 50

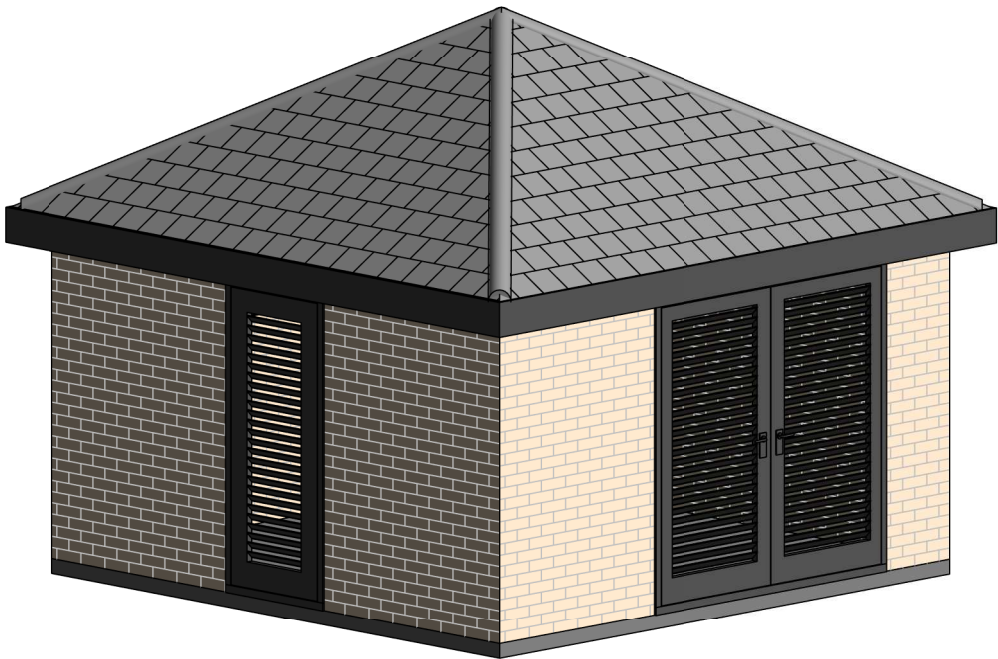

**3D View**

Sub Station Details