


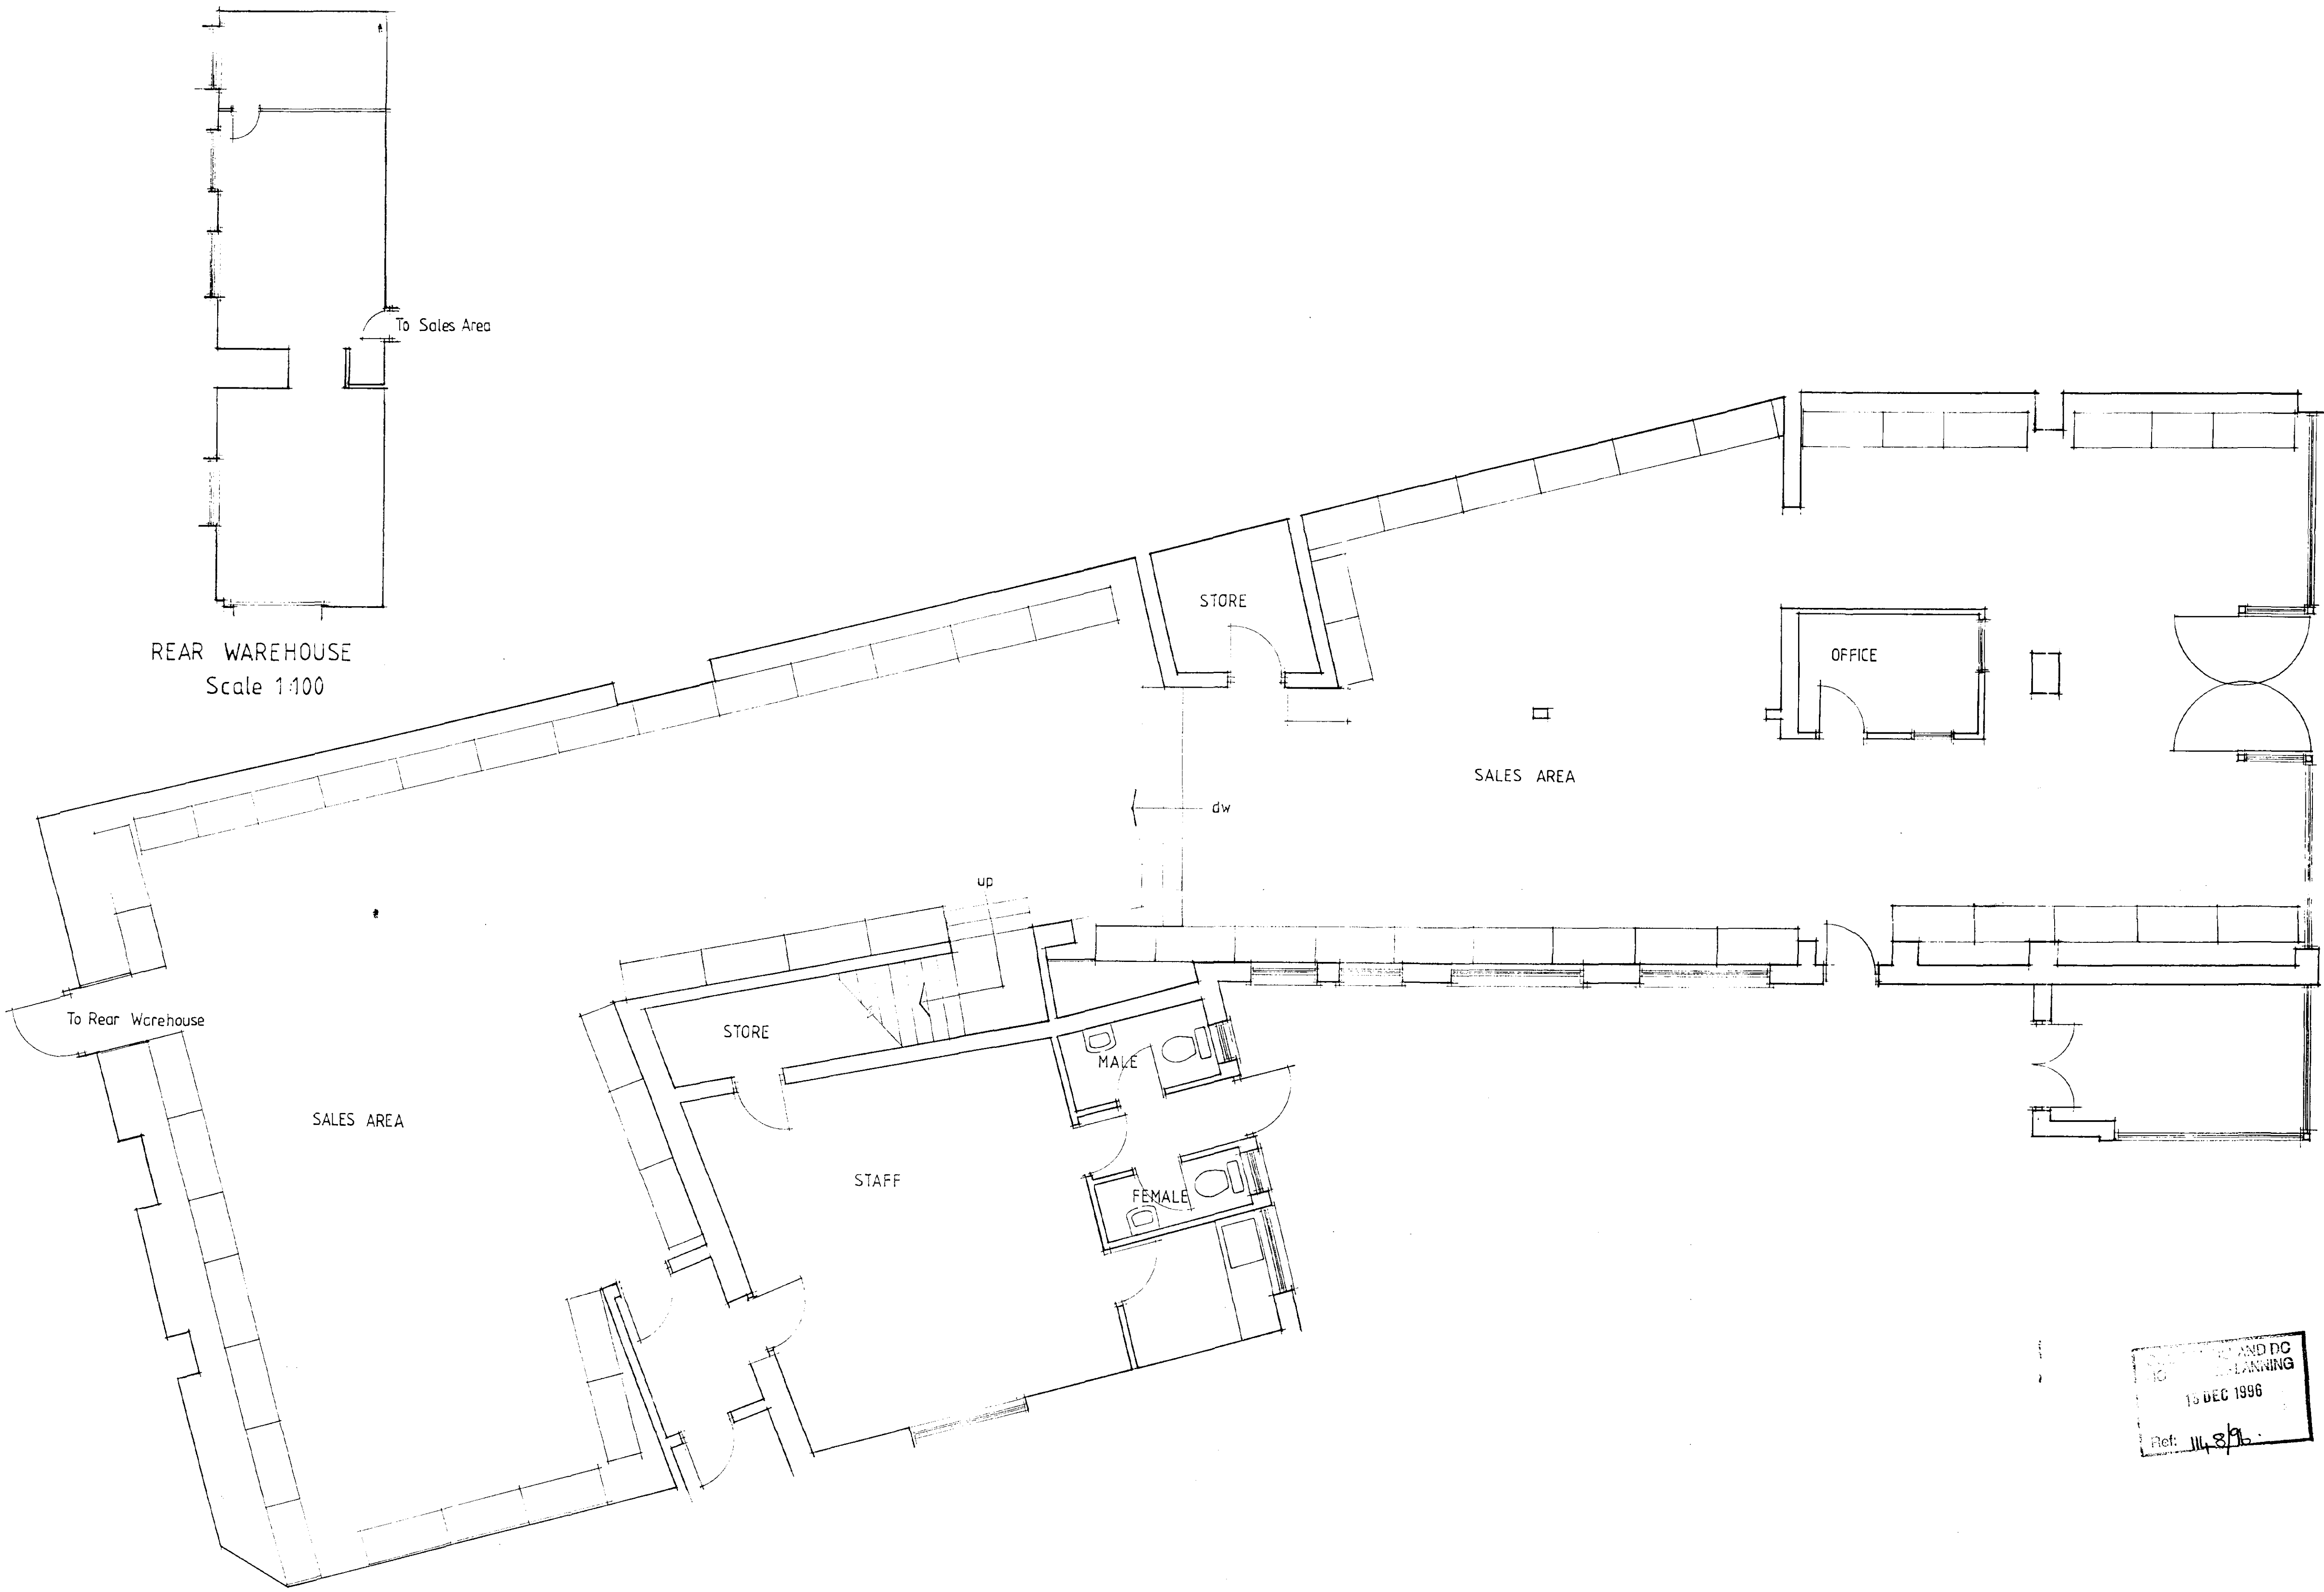

REAR WAREHOUSE
Scale 1:100

GROUND FLOOR

NOTES
1. Site dimensions and conditions to be verified by the contractor.

SURVEY ORIGIN:

AREAS SHOWN ON THIS DRAWING

FLOORS	Gross Building		Net Sales		Net Storage	
	m2	sq ft	m2	sq ft	m2	sq ft
LOWER GRD						
GROUND						
FIRST						
SECOND						
THIRD						
TOTAL						

Calculations done by:	m2	sq ft	m2	sq ft	m2	sq ft

(If Ground Floor)
Frontage m(ft in)
Built Depth m(ft in)

Ref	Date	Detail	Initial

ADDRESS
20 WINSOVER ROAD
SPALDING

TITLE
GROUND FLOOR

Drawn N.G. Approved

Scale 1:50 Date AUG 91

DRG. SET No. 73 Sheet No.

POUNDSTRETCHER
Registered Office:
PO BOX YR21, Knowsthorpe Gate,
Cross Green Industrial Estate, LEEDS LS9 0PG.
Telephone: (0532) 406406
Telex No. 556134 Pounds G Facsimile No. (0532) 406373