
STEVEN KIDD
Chartered Structural Engineer
TELEPHONE: ~~01406 370080~~
FAX: ~~01406 370057~~
01775/769563

CALCULATION SHEET

THE WAREHOUSE
DOUBLE ST.
SPALDING


Ref No. 506.
SHEET No. A1
BY SK
DATE July 1999
CHECKED

PROPOSED LATERAL BRACING

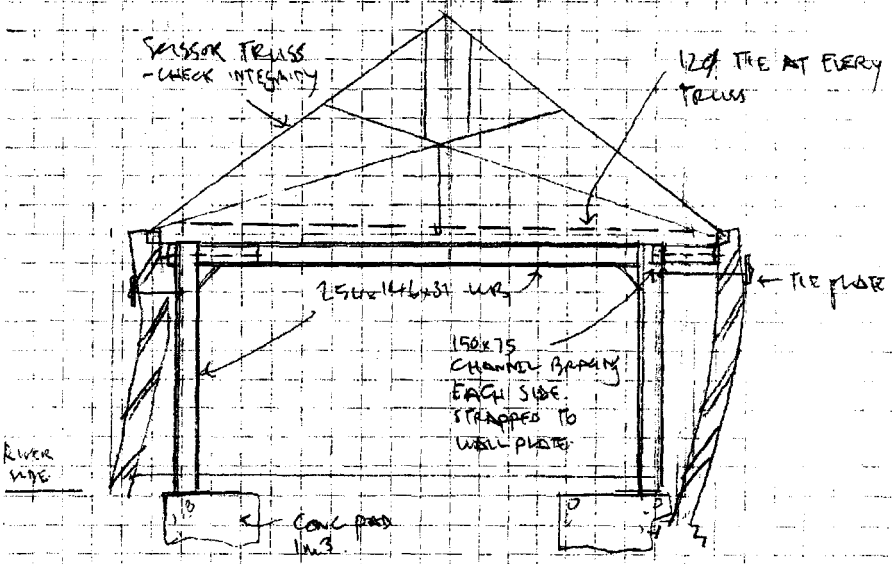


SECTION THRU'


(WALL DISTORTION EXAGGERATED)

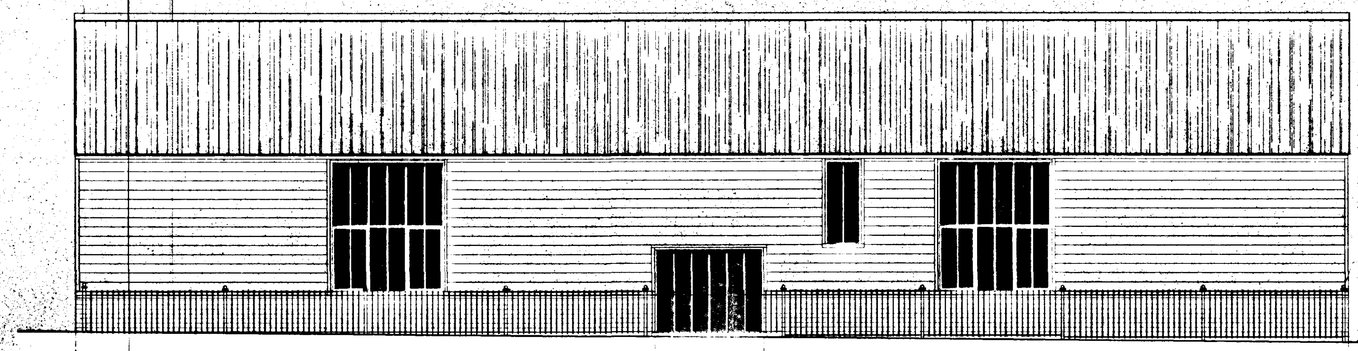


SOUTH EAST ELEVATION

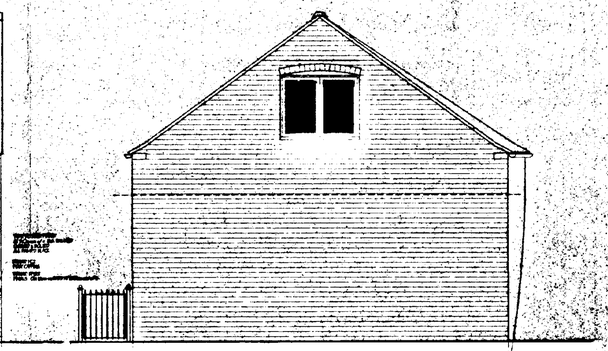


NORTH EAST ELEVATION

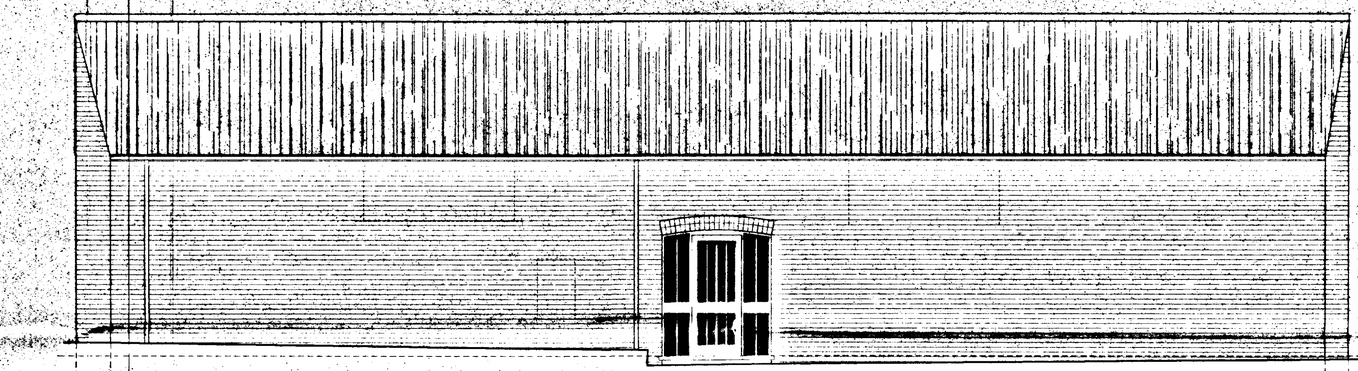


NORTH WEST ELEVATION

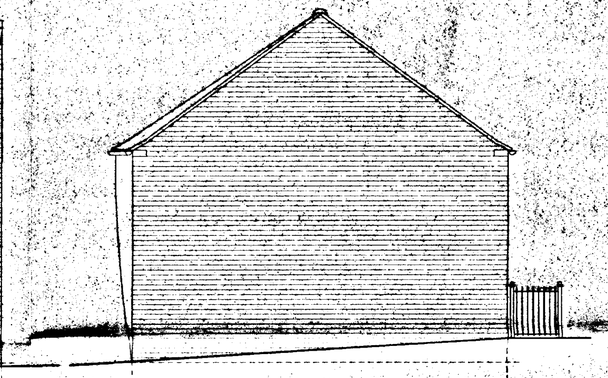


SOUTH WEST ELEVATION

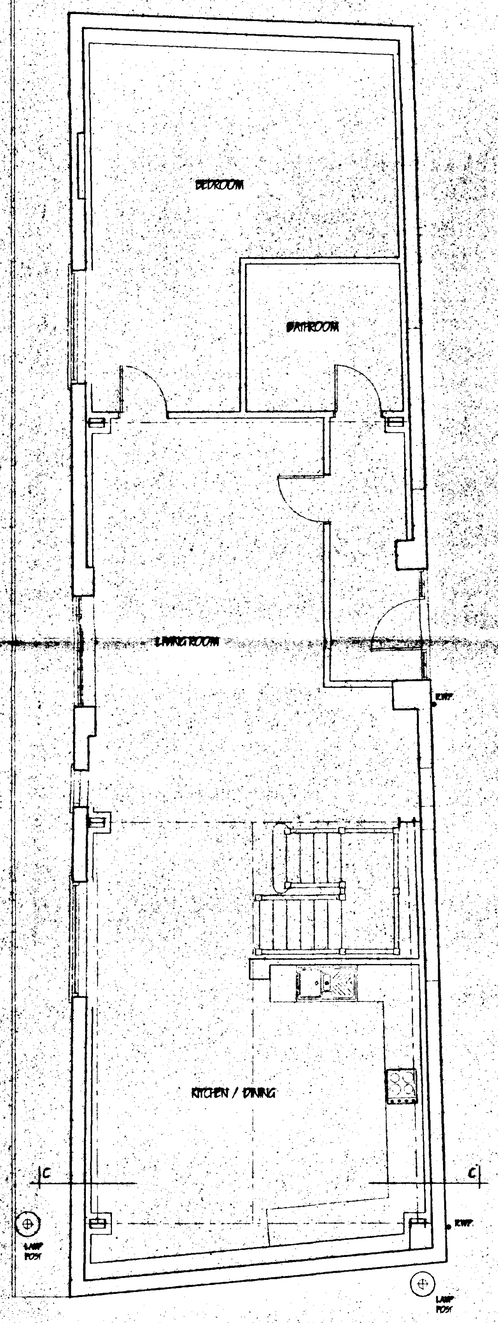

GROUND FLOOR PROPOSED

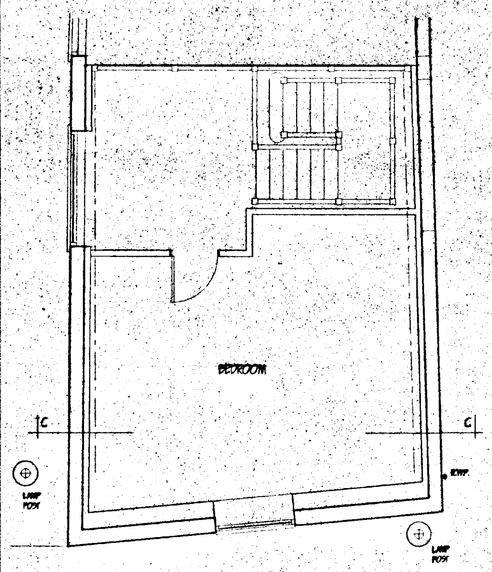

FIRST FLOOR PROPOSED

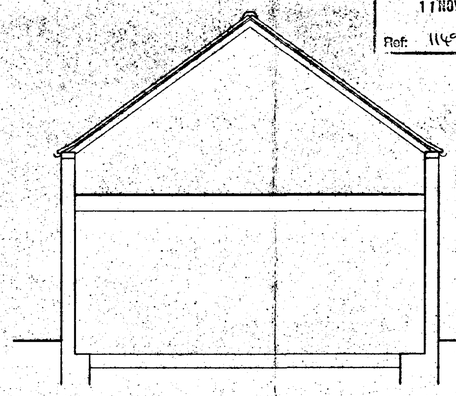

SECTION C - C

SOUTH HOLLAND DC
HOUSING & PLANNING
17 NOV 1999
Ref: 1145/99

revision	date	init.	revision details.

COOPER ARCHITECTURAL DESIGN
BRONAVON, HOCKLESGATE,
FLEET, SPALDING, LINC'S PE12 8LF
Tel/Fax : 01406 423782
Mobile : 07808 125778


Client.
MR G. ELKIN.

Project.
PROPOSED CONVERSION OF WAREHOUSE TO DWELLING.
DOUBLE STREET,
SPALDING,
LINC'S.


DETERMINED PLAN

Drawing.
DETAILS AS PROPOSED


Scale.	1:50	Drawing No.	9877/1
Date.	JULY '99	Drawn.	J.C.

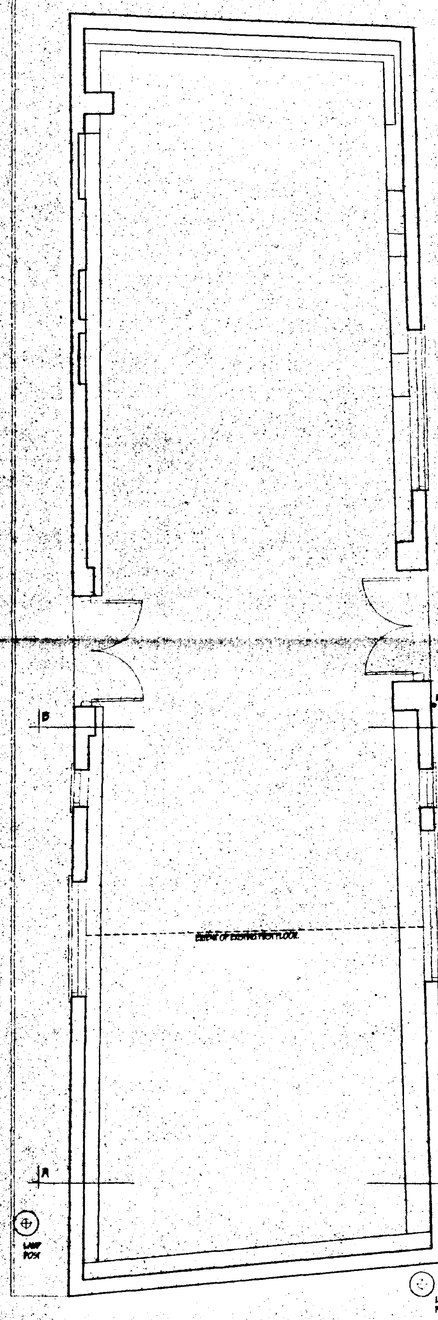


PLAN EXISTING

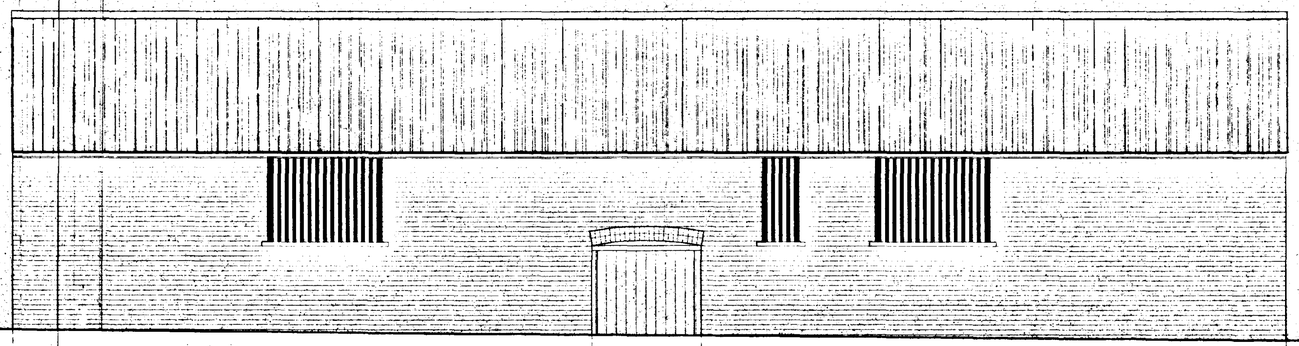


SOUTH EAST ELEVATION

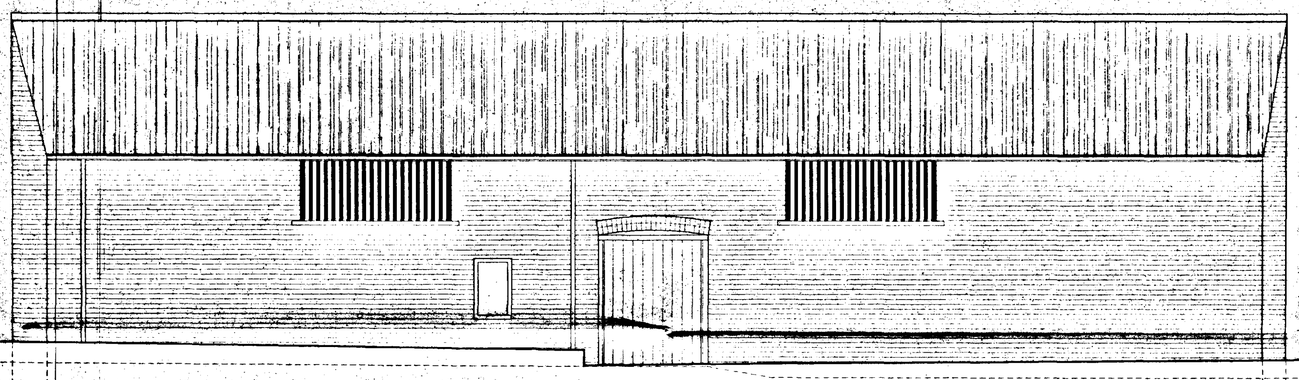


NORTH WEST ELEVATION

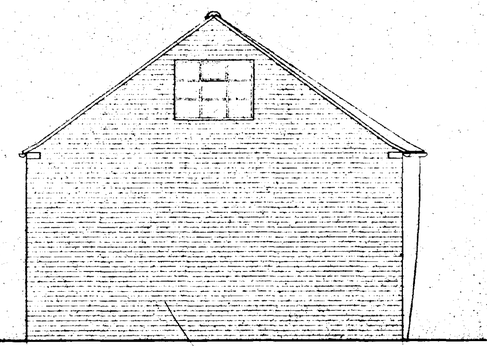


SOUTH WEST ELEVATION

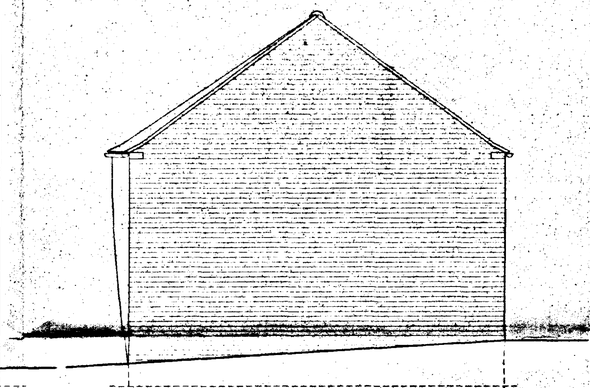

NORTH EAST ELEVATION

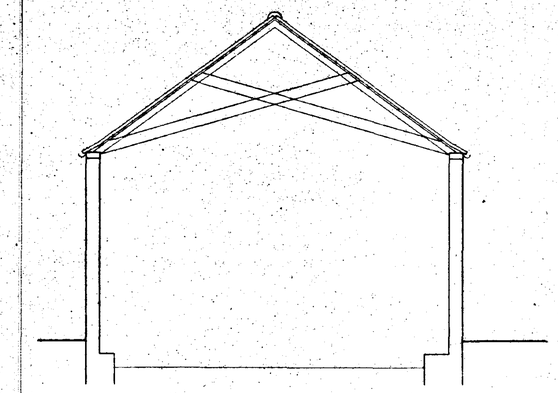

SECTION A - A

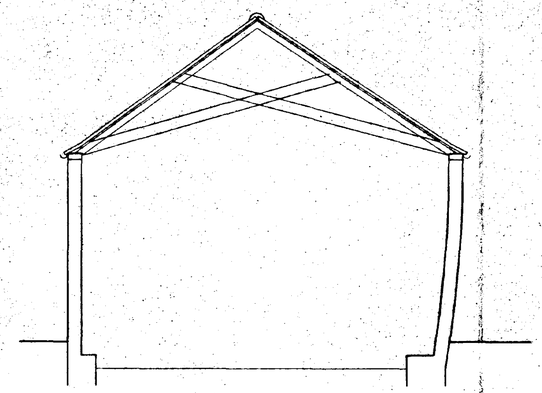

SECTION B - B

SOUTH HOLLAND DC
HOUSING & PLANNING
17 NOV 1999
Ref: 1169/99

revision	date	init.	revision details.

COOPER ARCHITECTURAL DESIGN
BRONAVON, HOCKLESGATE,
FLEET, SPALDING, LINC'S PE12 8LF
Tel/Fax : 01406 423782
Mobile : 07808 125778

Client.
MR G. ELKIN.

Project.
PROPOSED CONVERSION OF WAREHOUSE TO DWELLING.
DOUBLE STREET,
SPALDING.
LINC'S.

DETERMINED PLAN

Drawing.
DETAILS AS EXISTING.

Scale	1:50	Drawing No.	9877
Date.	JULY '99	Drawn.	J.C.