


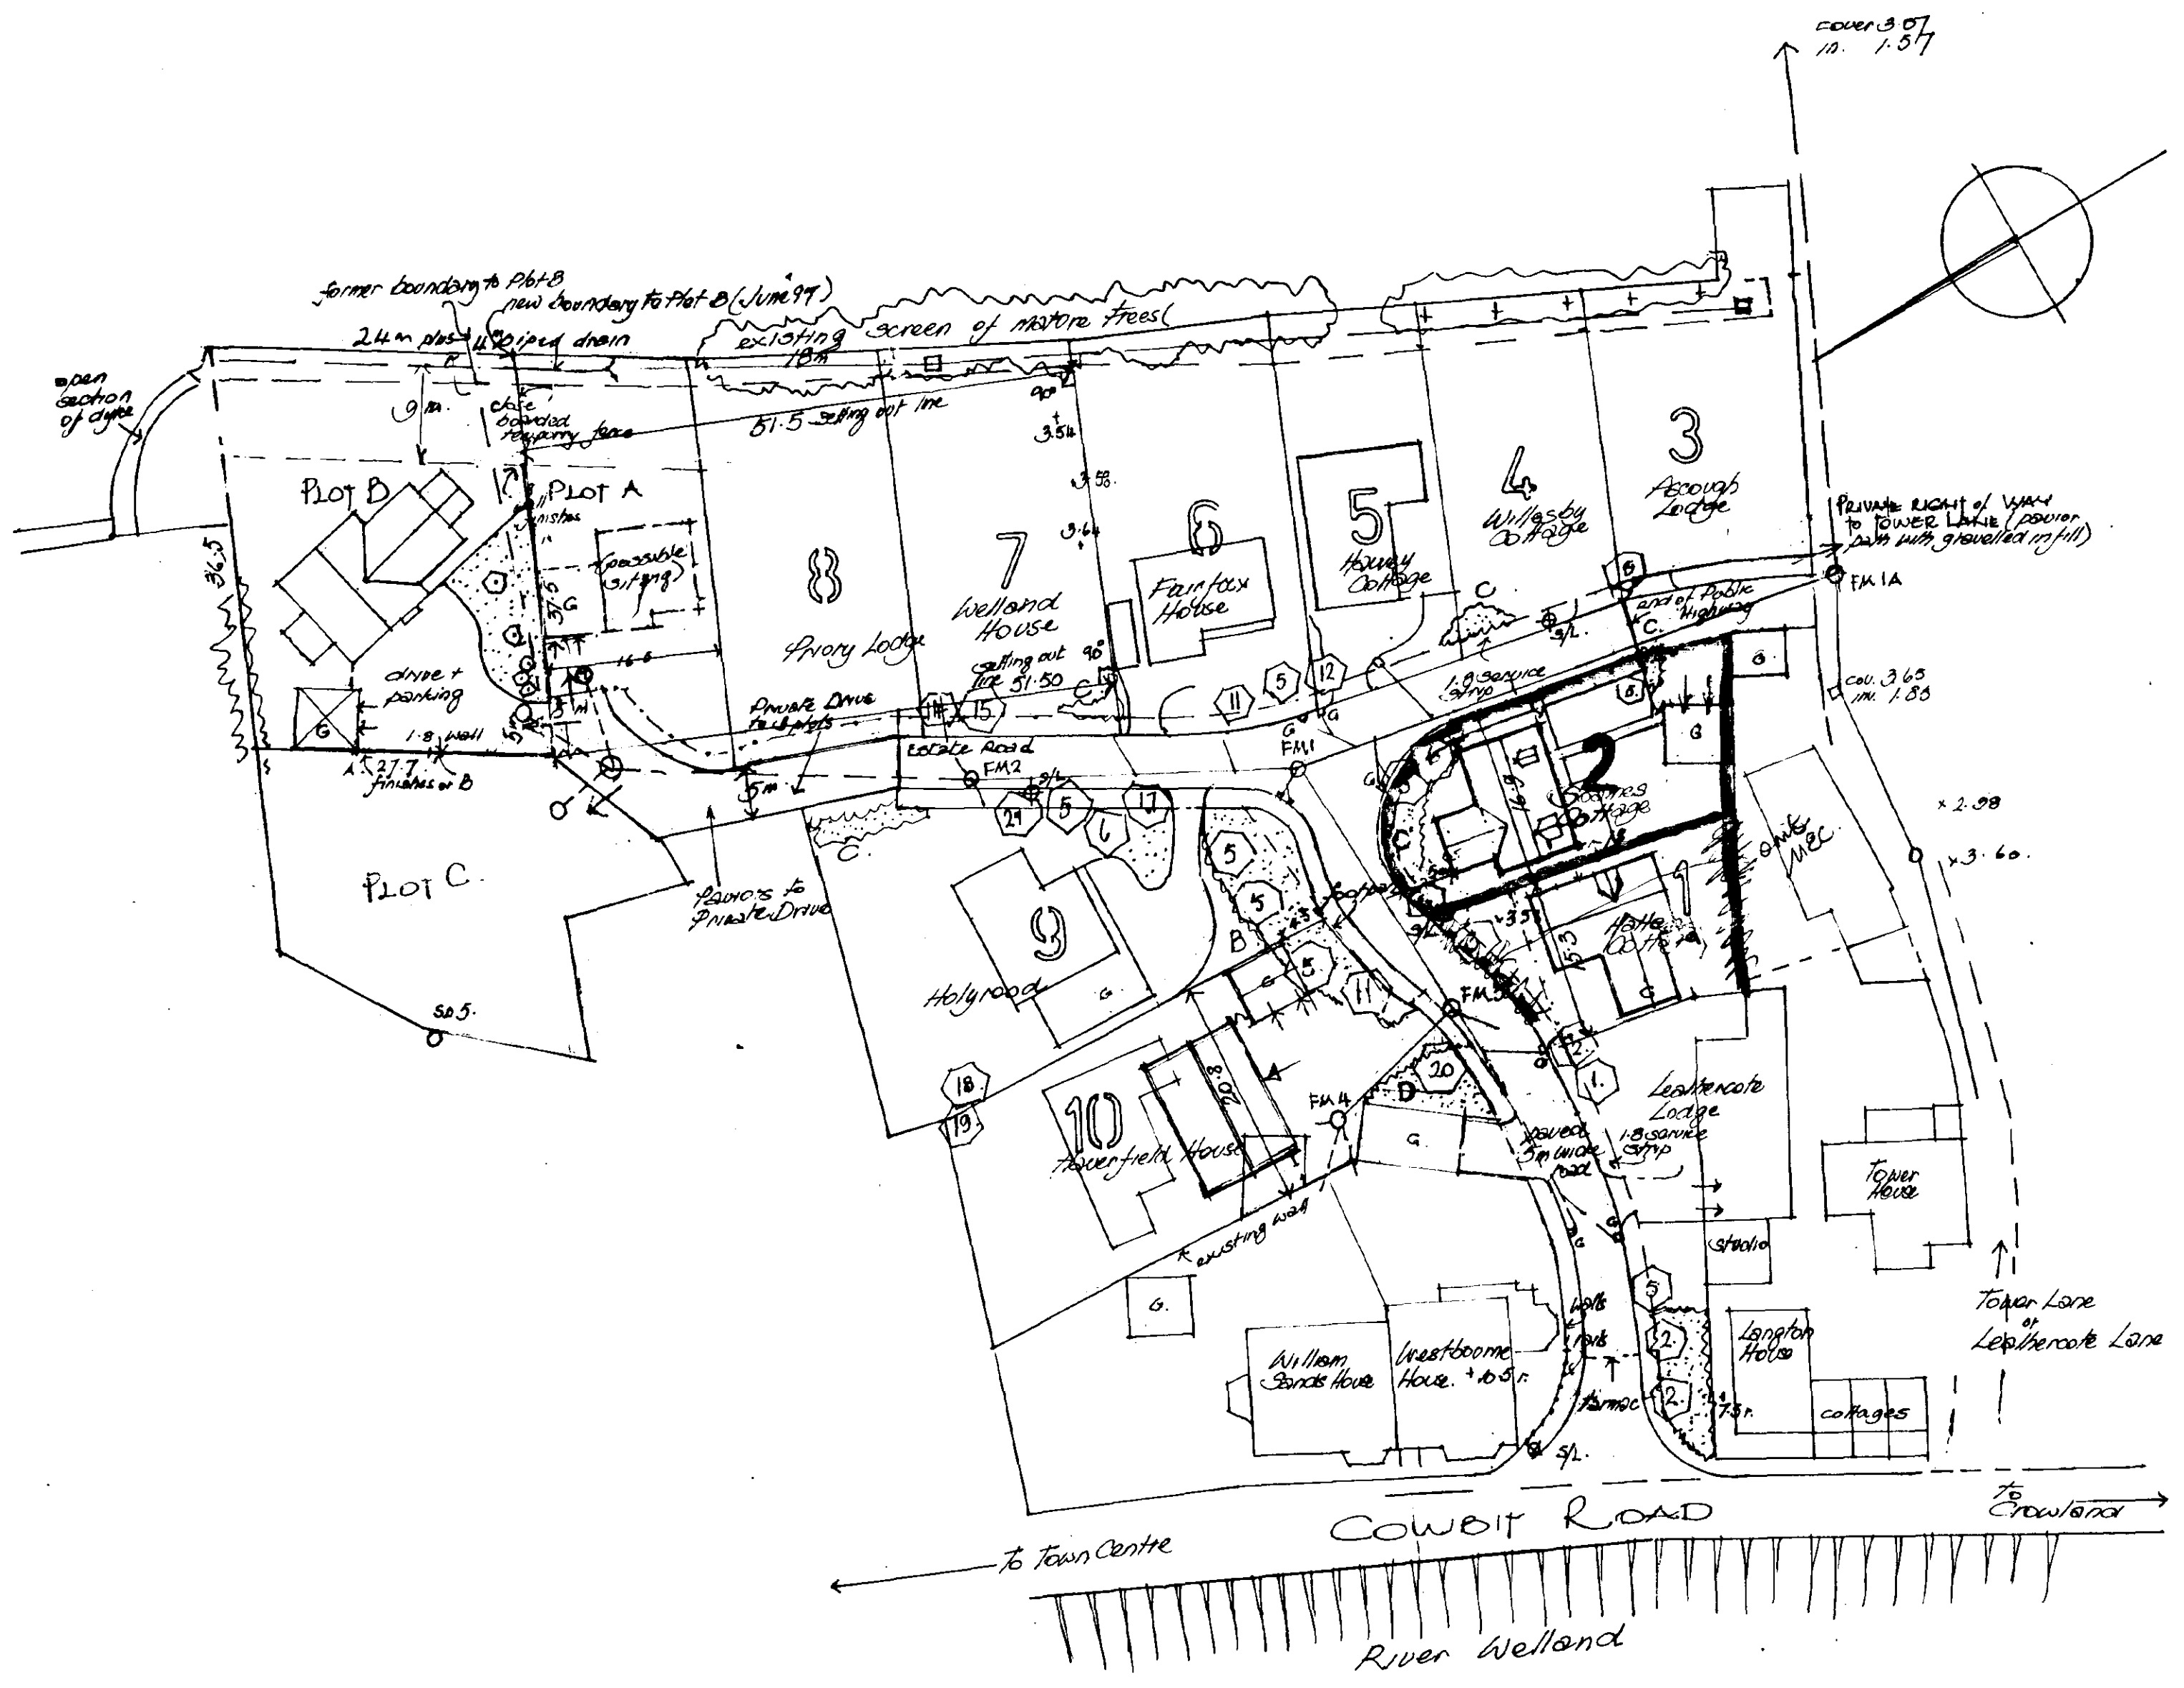

NOTES
All dimensions must be checked on site and not scaled from this drawing.

Revisions	
A	Date

© copyright

Scott Design & Build
1 WELLAND ROAD, SPALDING, Lincs. PE11 2TF
TELEPHONE: (0775) 723106

Client
Job Title
DEVELOPMENT at WESTBOURNE GARDENS off COWBIT ROAD SPALDING Lincs. & 300 PLOTS ADJOINING

Drawing Title
FINAL LAYOUT detailing APPROVED LANDSCAPING and ROADS and SEWERS to MAIN ESTATE.

Scale	1:500
Date	1995
Drawn by	McChesnell
extended plots (a) Aug 1996	
boundary to plots extended June '97	
Orig No.	155/1XB
Rev.	B

AMENDED PLAN
Ref.

13100007
Ref. 1154/96