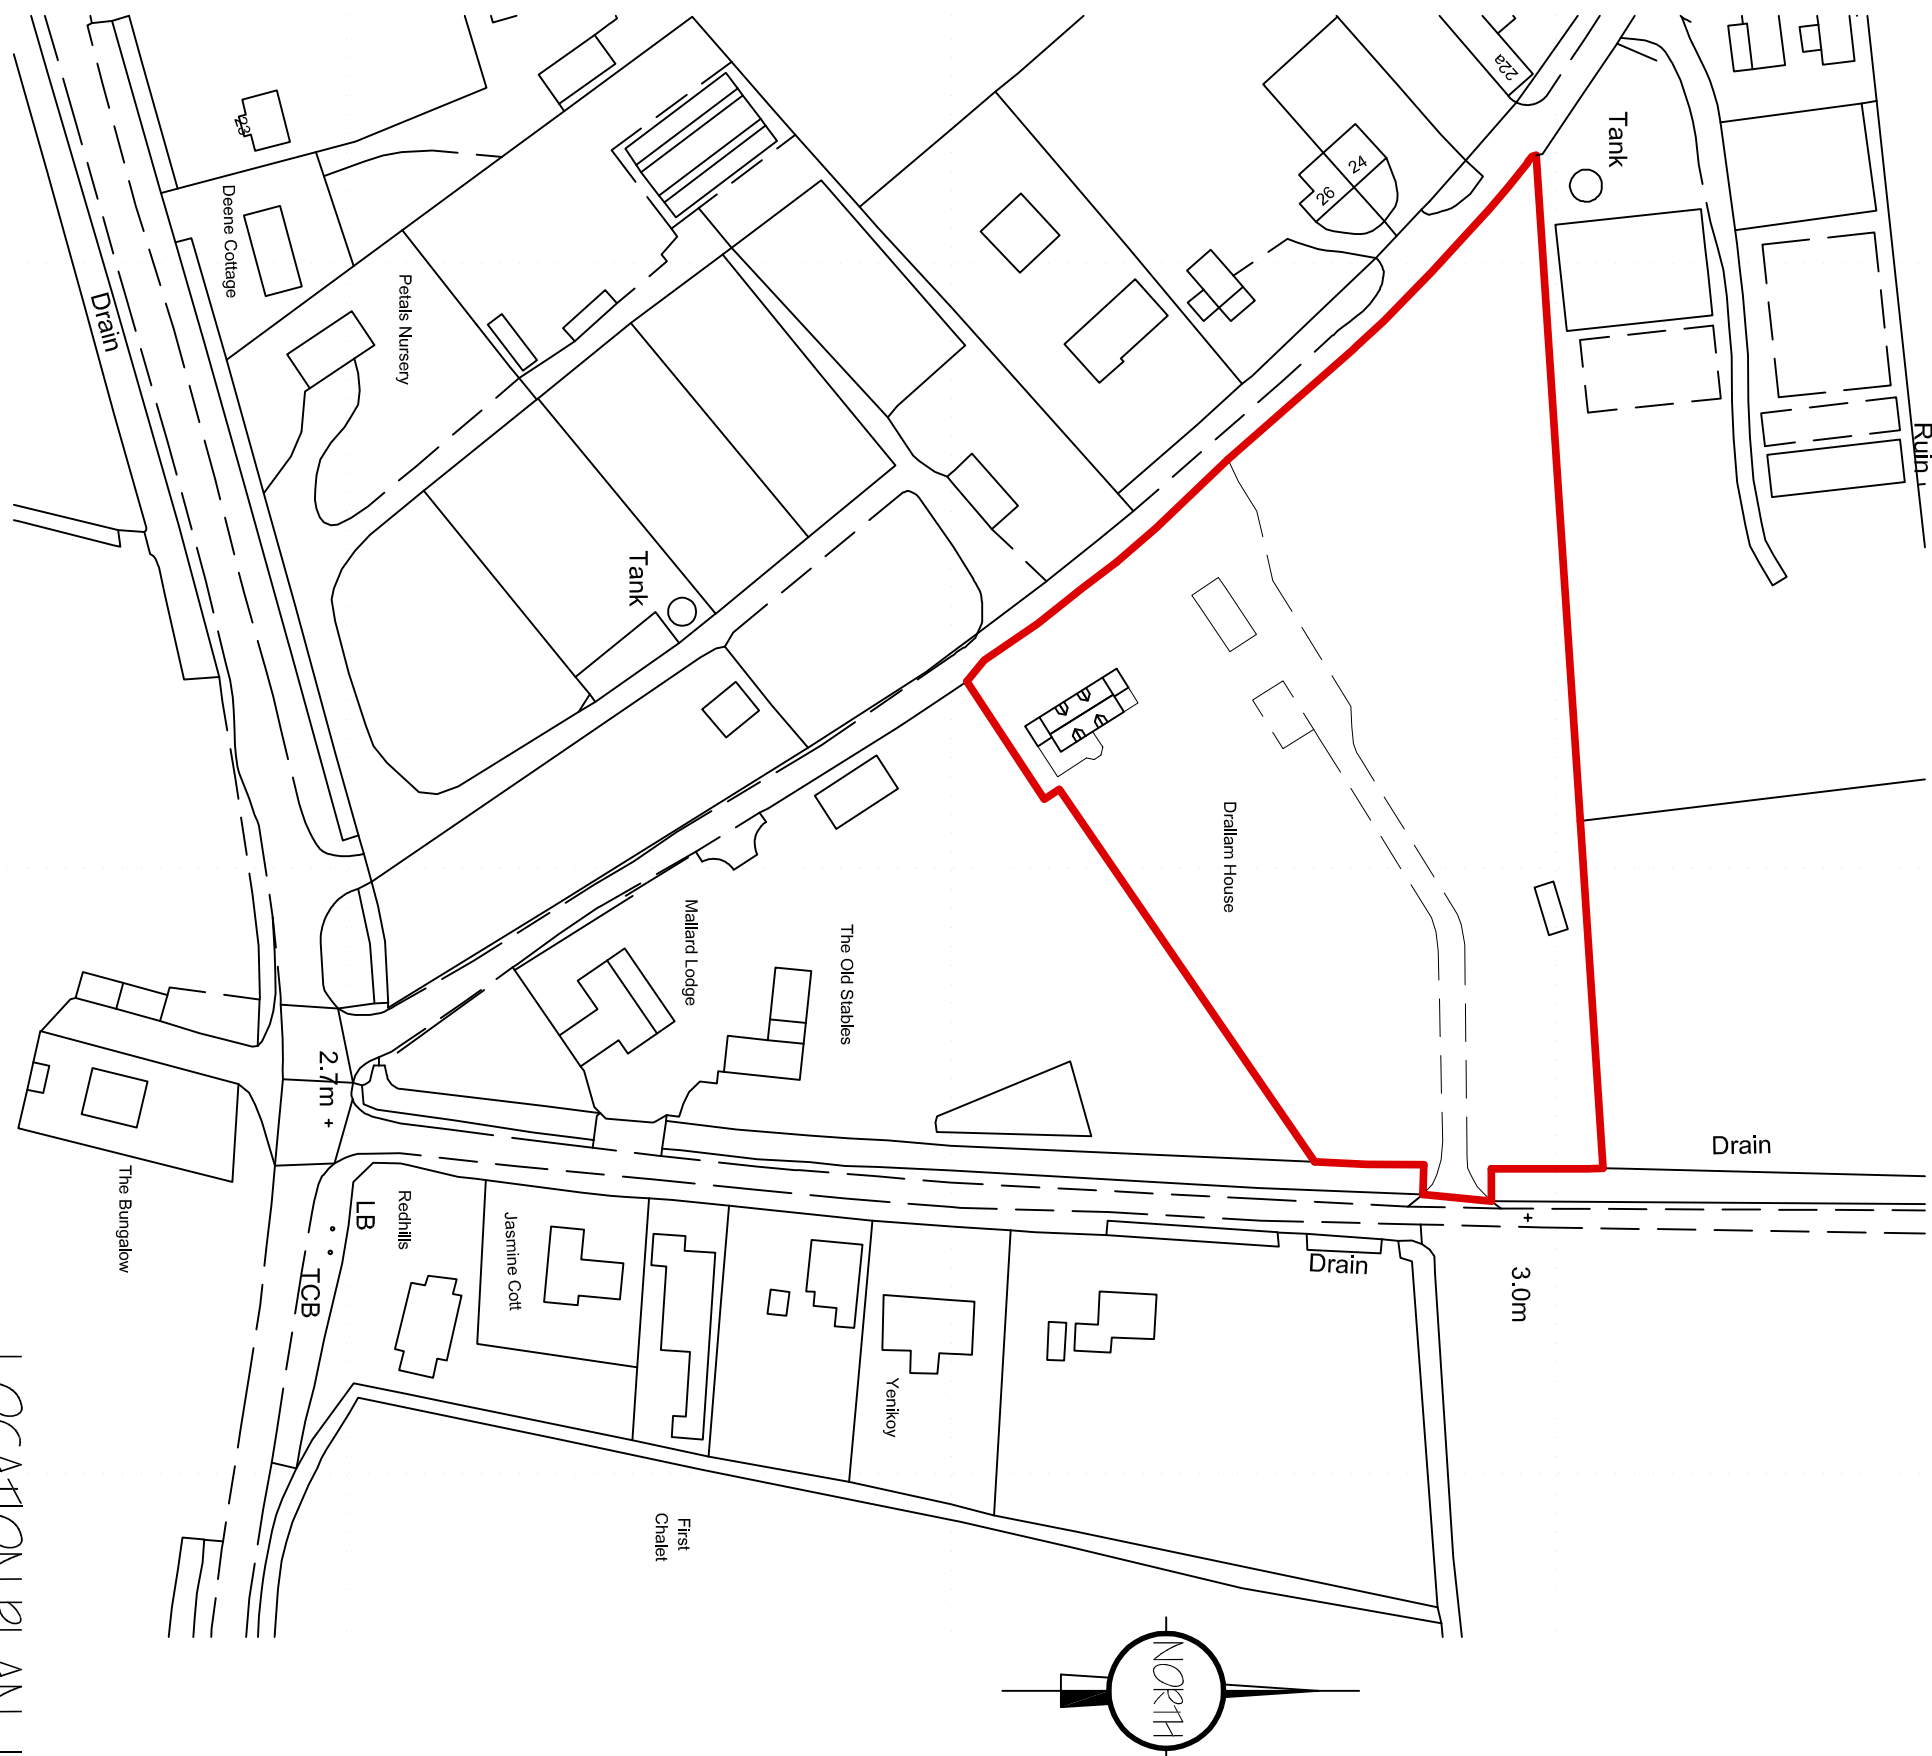
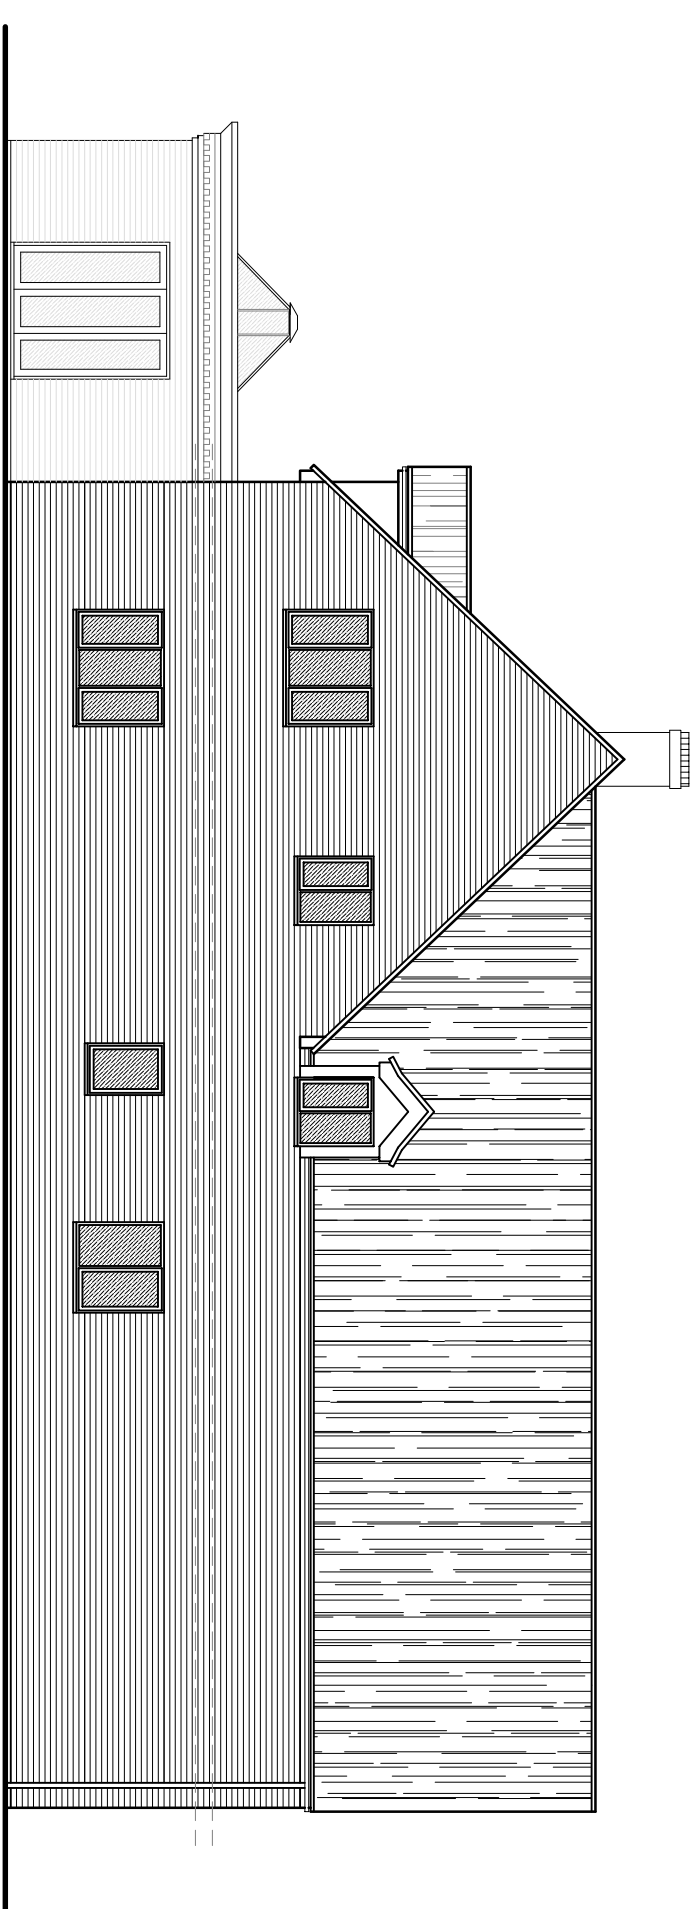
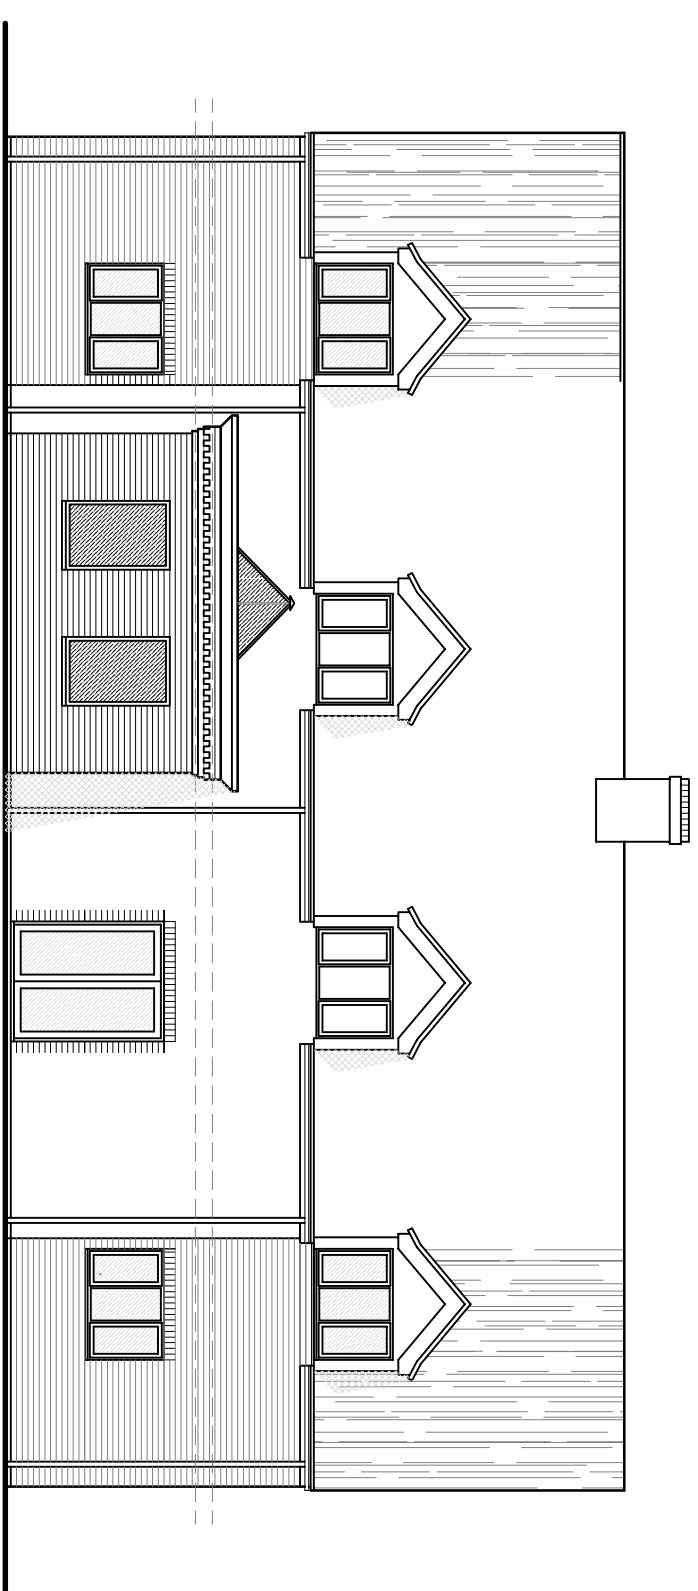
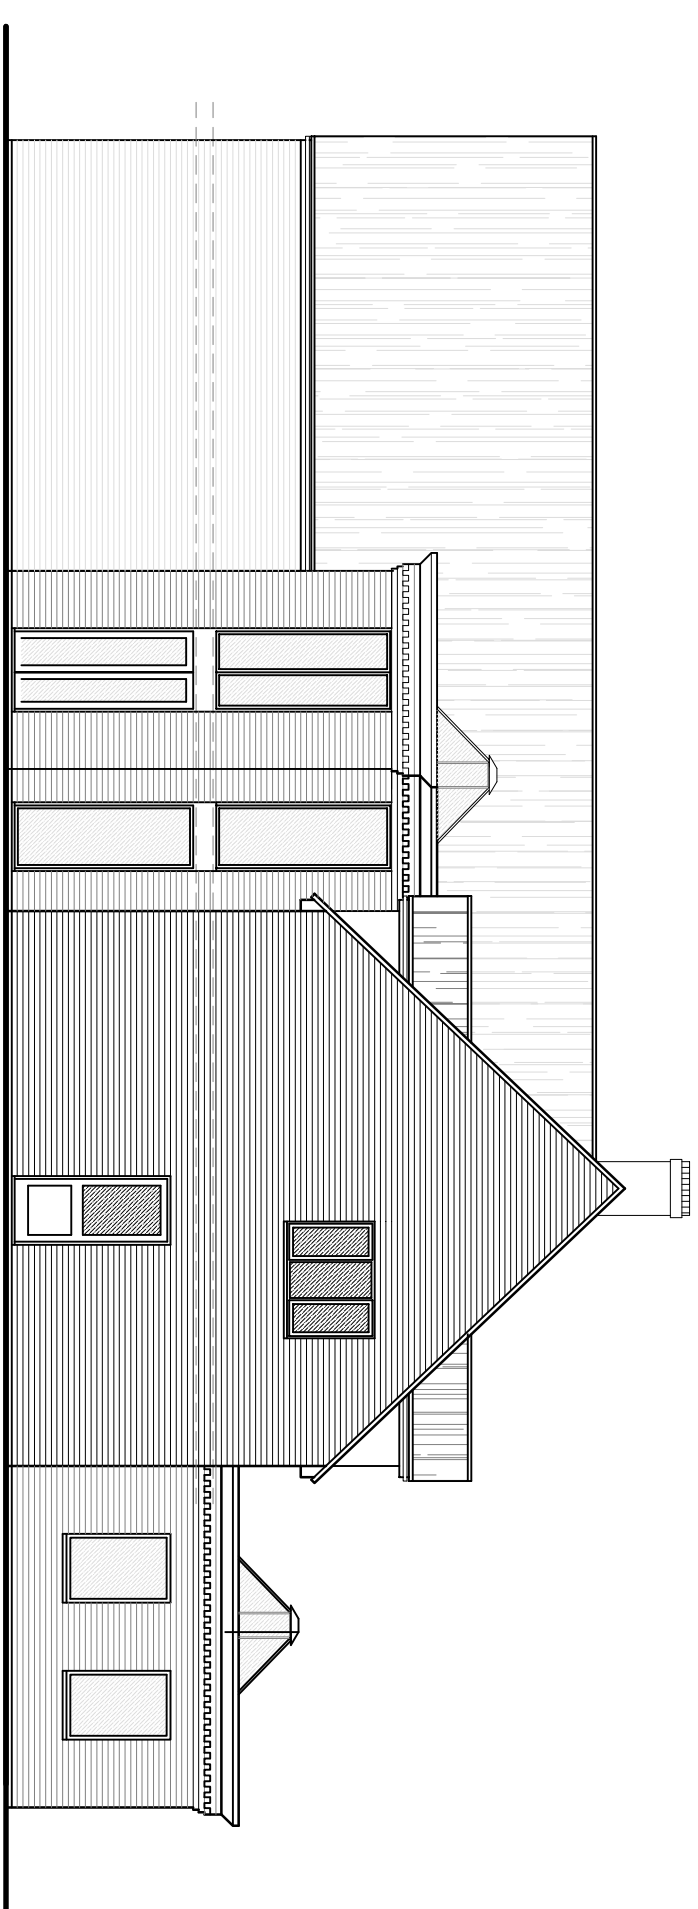
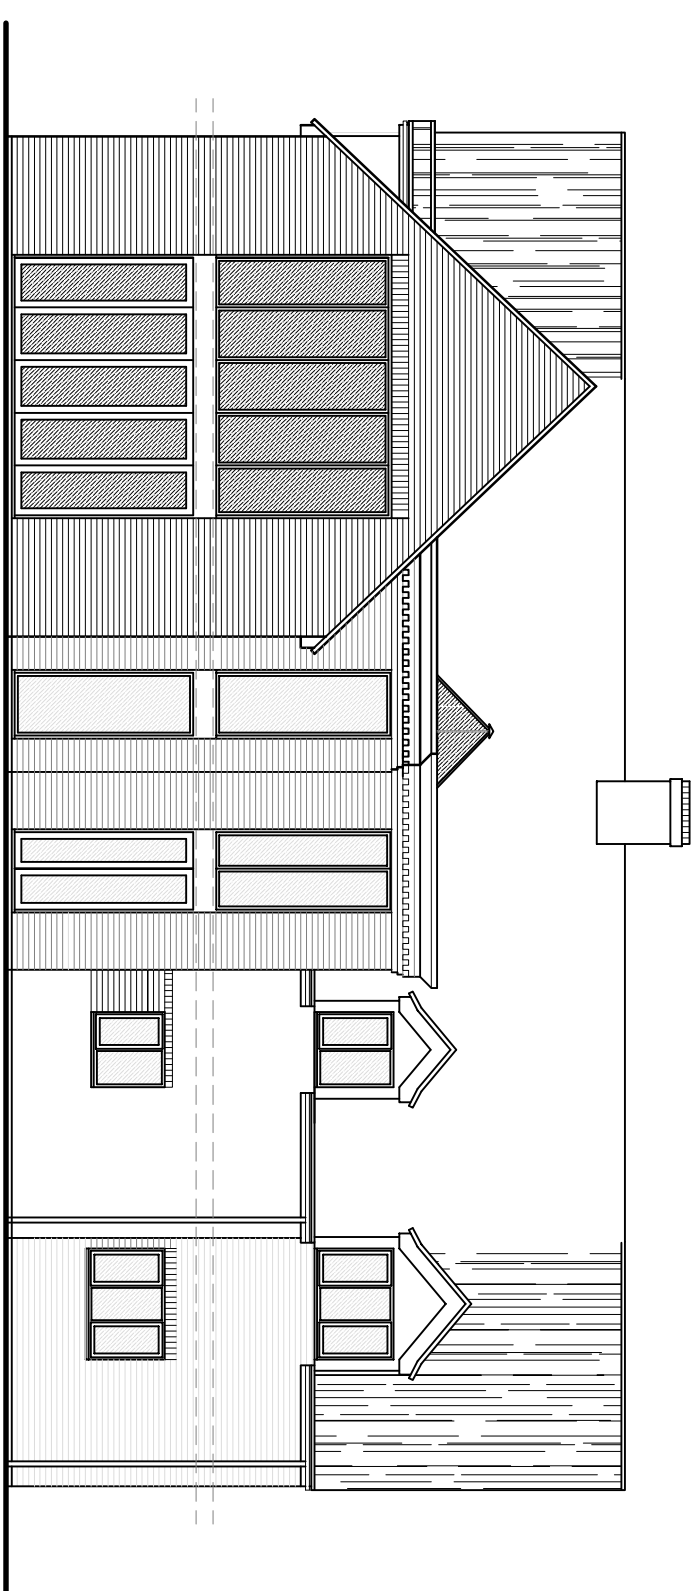


[illegible]

G. R. MERCHANT LTD.
1.ENG AMICE FIMO
ARCHITECTURAL, STRUCTURAL
AND LAND DRAINAGE
CONSULTANTS

4 Wrights Mews
 12A Park Road, Holbeach,
 Spalding, Lincs. PE12 7EE
 Tel: 01406 450800
 Fax: 01406 4282744
 E-Mail: g.r.merchant@btconnect.com

Project
PROPOSED ALTERATION & EXTENSION

Client
MR & MRS M WOODCOCK

Drawing	
ELEVATIONS - PROPOSED	
Job Ref.	Drawing No.
2869-15	OPA
Date	Drawn
NDV 2015	SLB

Scales

1:100 (Unless Otherwise Stated)

DO NOT SCALE FROM DRAWING