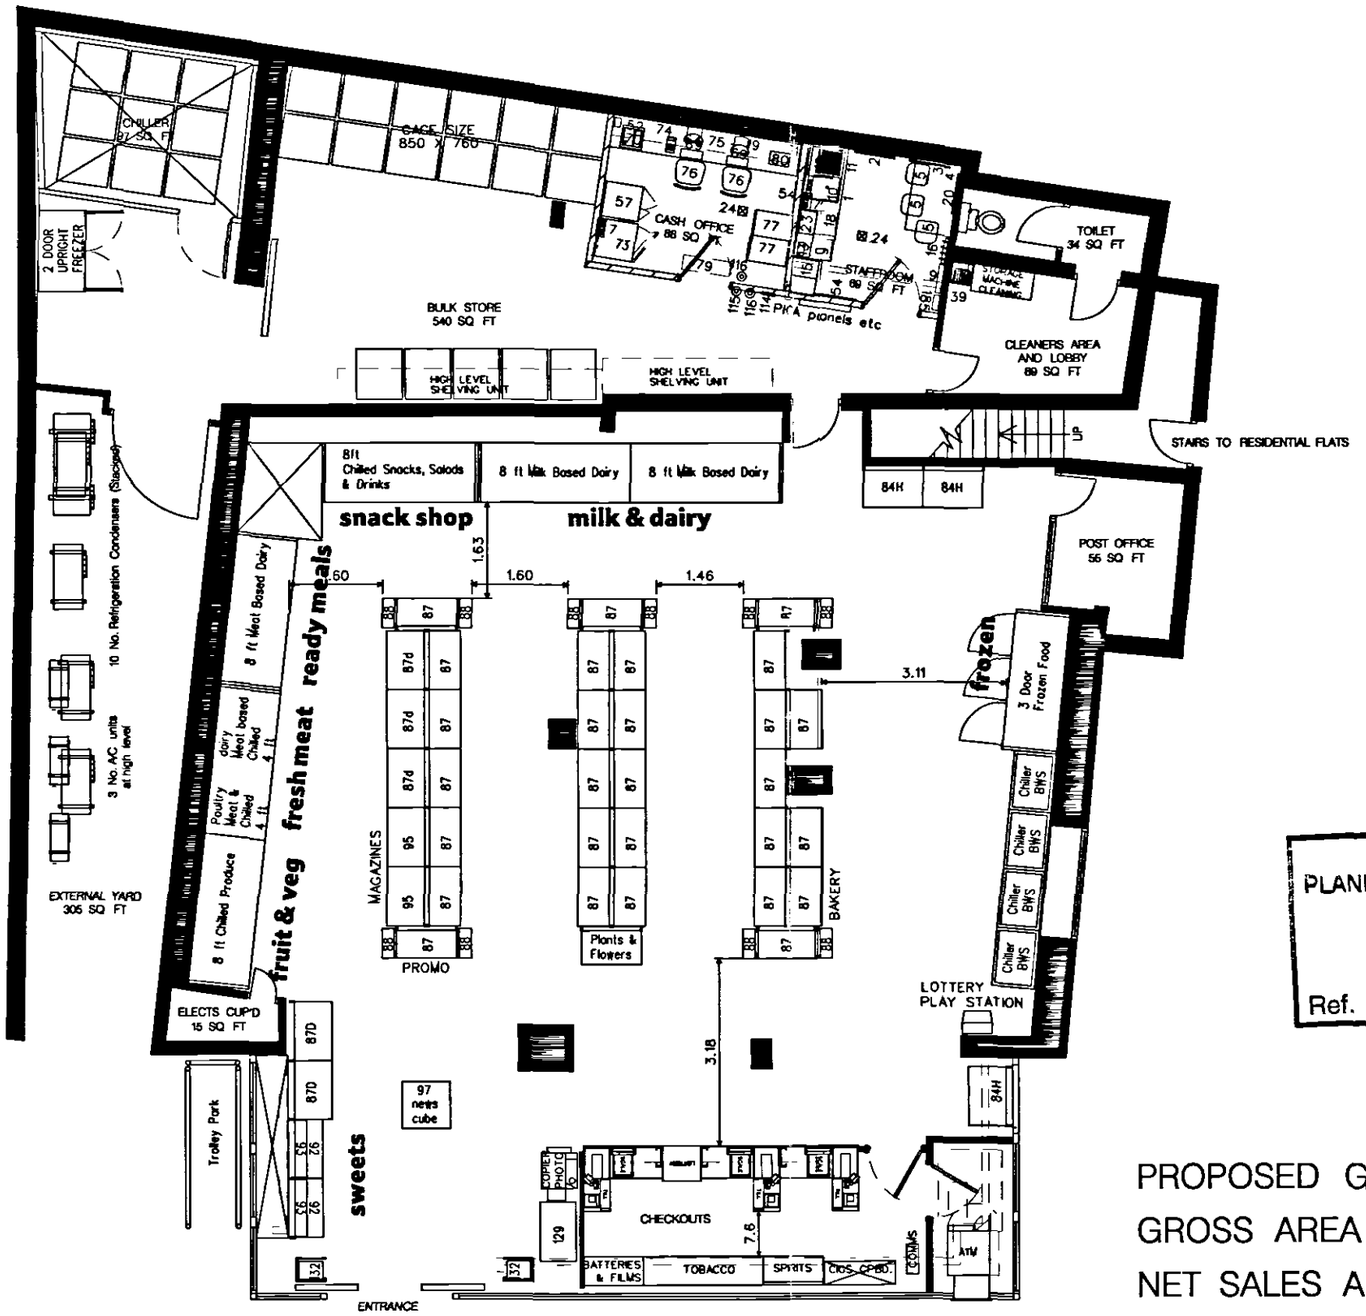


DISCLAIMER

THIS DRAWING IS BASED UPON AN OUTLINE SURVEY FOR TOWN AND COUNTRY PLANNING PURPOSES.

A FULL DETAILED SURVEY WILL BE FINALISED IN DUE COURSE.

INFORMATION SHOWN SHOULD NOT BE USED FOR PROGRAMMING, WORKING DRAWINGS OR MEASURMENT ETC

1250 SQ FT +/-

PLUS 4

Mod Type	Target	Achieved
Ambient Produce	2	2
Chilled Produce	2	2
Meat	4	4
Chilled Snacks	2	2
Milk/Dairy	4	4
Frozen	2	3
ATG	28	31
Bread & Cakes	5	5
BWS	4	4
News /Mags	2	2
News Cube/Mod	1	1
Ice Cream	1	1
Flowers	1	1
TOTAL	58	62
	Target	Achieved

SHDC
PLANNING & DEVELOPMENT
2 3 SEP 2003
Ref. 1162/03

PROPOSED GROUND FLOOR.

GROSS AREA : 3569 (Incl: P.O and External Yard)

NET SALES AREA : 2130 SQ FT (Excl: P.O)

REV.	AMENDMENTS	DATE	REV.	AMENDMENTS	DATE

DRAWING NO. 1309rg1#.dgn

PHASE ISSUE —

SYSTEM ID. No.

SCALE 1 : 100 @ A3

DATE SEPT 03

DRAWN SPP

PROJECT
1309
SPALDING

DESCRIPTION
PROPOSED RETAIL LAYOUT
PREPARED FOR TESCO

TESCO express

TESCO STORES LIMITED
EXPRESS GROUP
P.O. BOX 400, CIRRUS BUILDING, SHIRE PARK
WELWYN GARDEN CITY, HERTS. AL7 1AB
TELEPHONE : 01707 395150

THE COPYRIGHT AND ALL OTHER RIGHTS IN AND RELATING TO THIS PUBLICATION BELONG TO AND ARE THE SOLE PROPERTY OF TESCO STORES LIMITED
ALL RIGHTS ARE RESERVED WHETHER THE WHOLE NOR ANY PART OF THIS PUBLICATION MAY BE REPRODUCED OR TRANSMITTED IN ANY FORM OR BY ANY ELECTRONIC OR MECHANICAL MEANS INCLUDING PHOTOCOPYING AND RECORDING OR FROM ANY RETRIEVAL SYSTEM WITHOUT THE PRIOR WRITTEN LICENCE FROM THE OWNER
© 1997 TESCO STORES LIMITED