



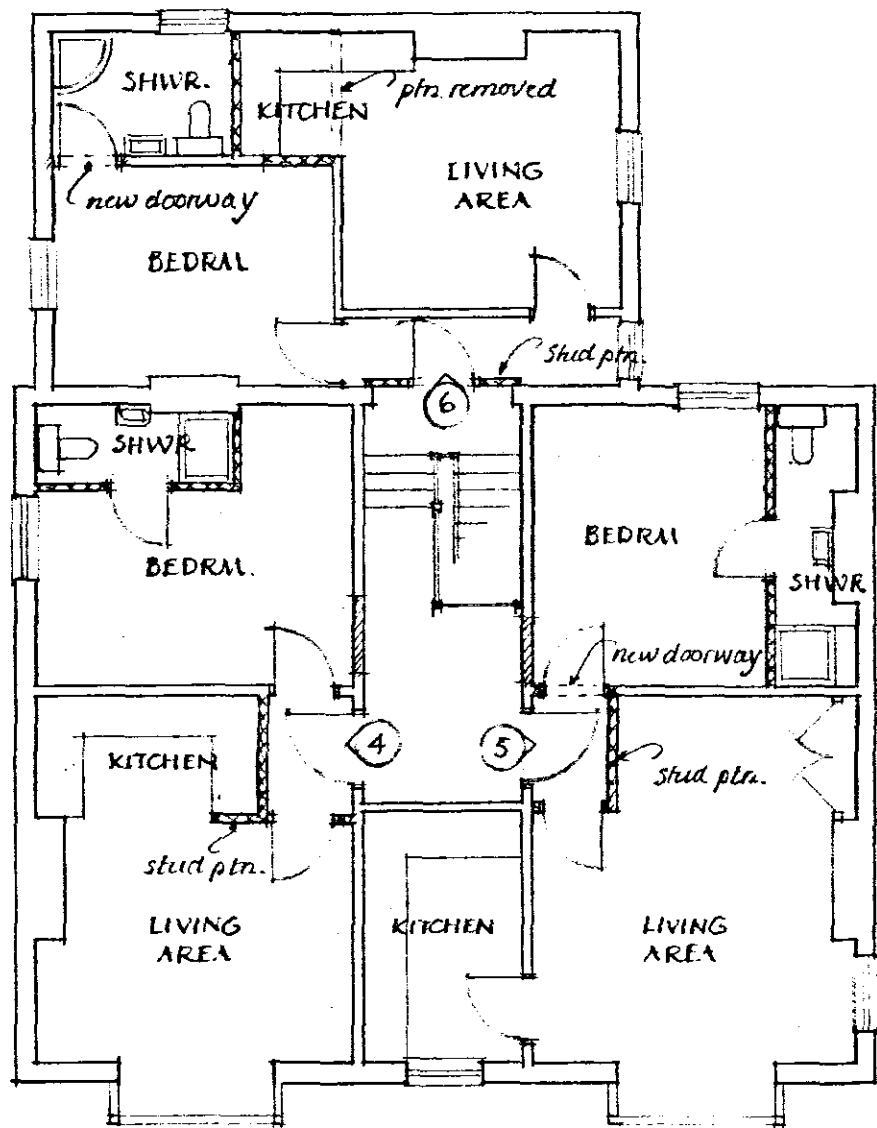

1ST. FLOOR PLAN

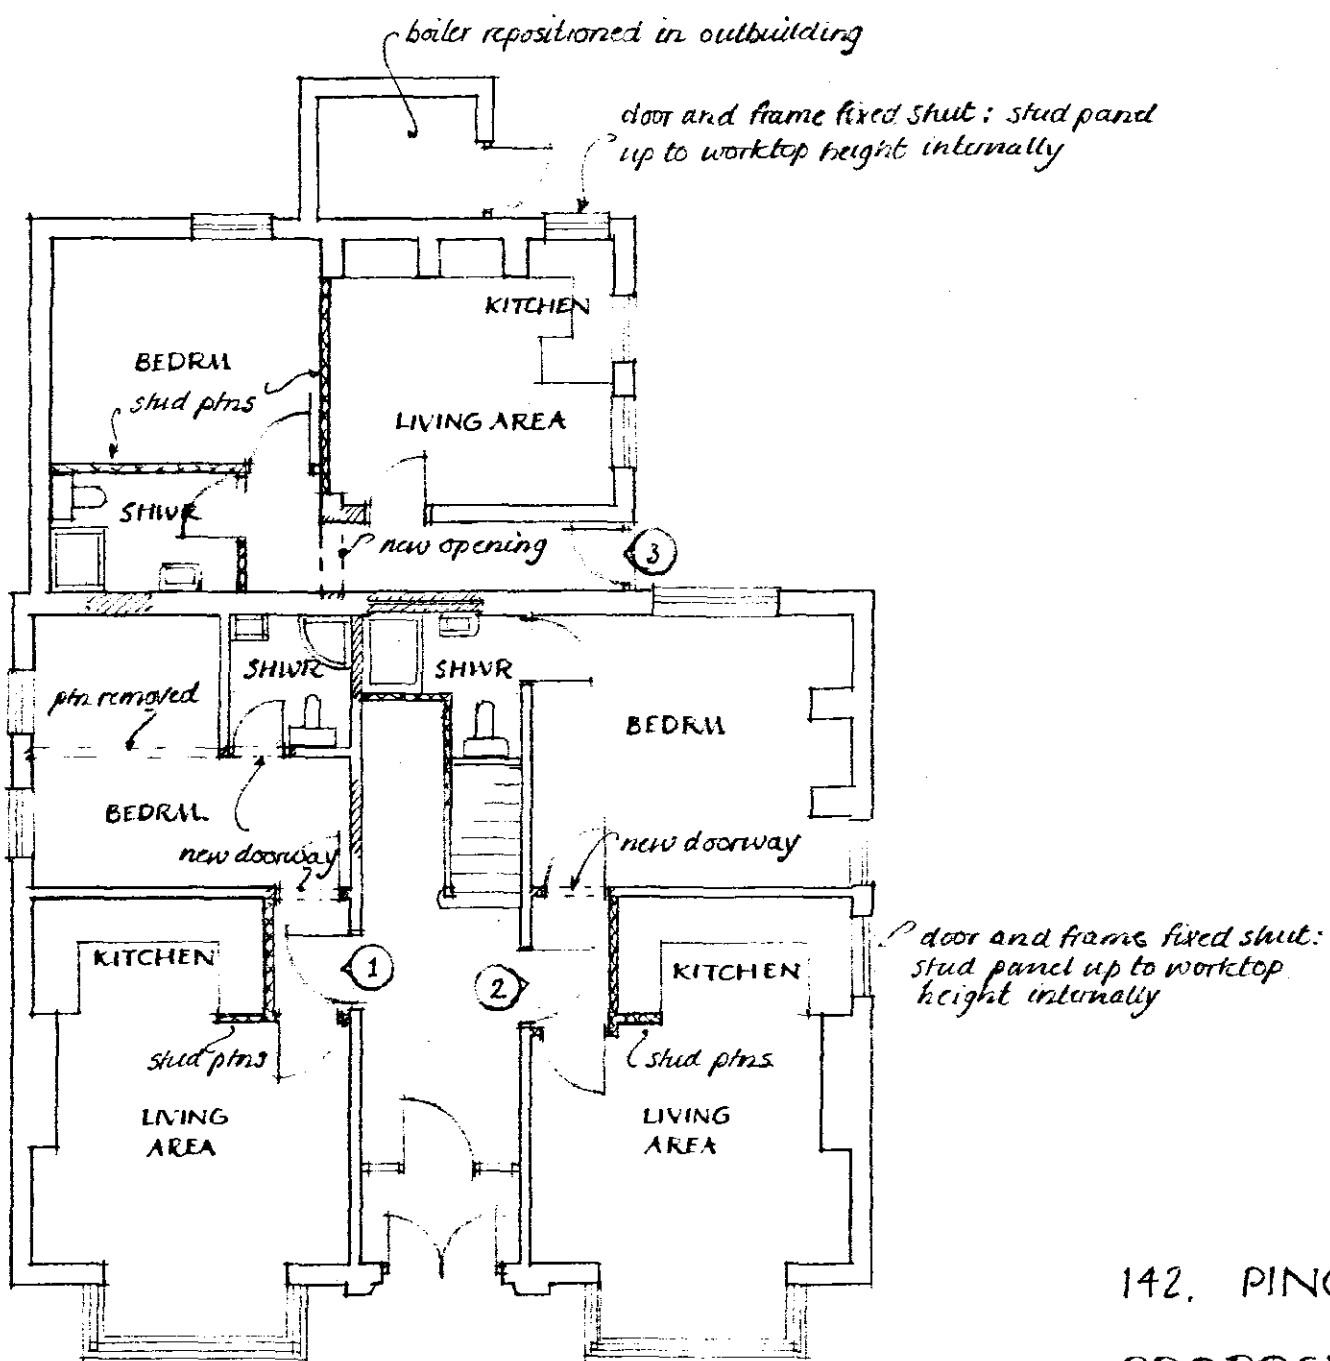

GROUND FLOOR PLAN

SHDC
Planning & Development
24 AUG 2007
Ref: 1162107

142, PINCHBECK ROAD, SPALDING
PROPOSED FLAT CONVERSION

8077/G/4.a.

SCALE 1:100

MOLSON & PARTNERS
SURVEYORS
13, MAIN RIDGE, BOSTON, Lincs.

DETERMINED
PLAN