




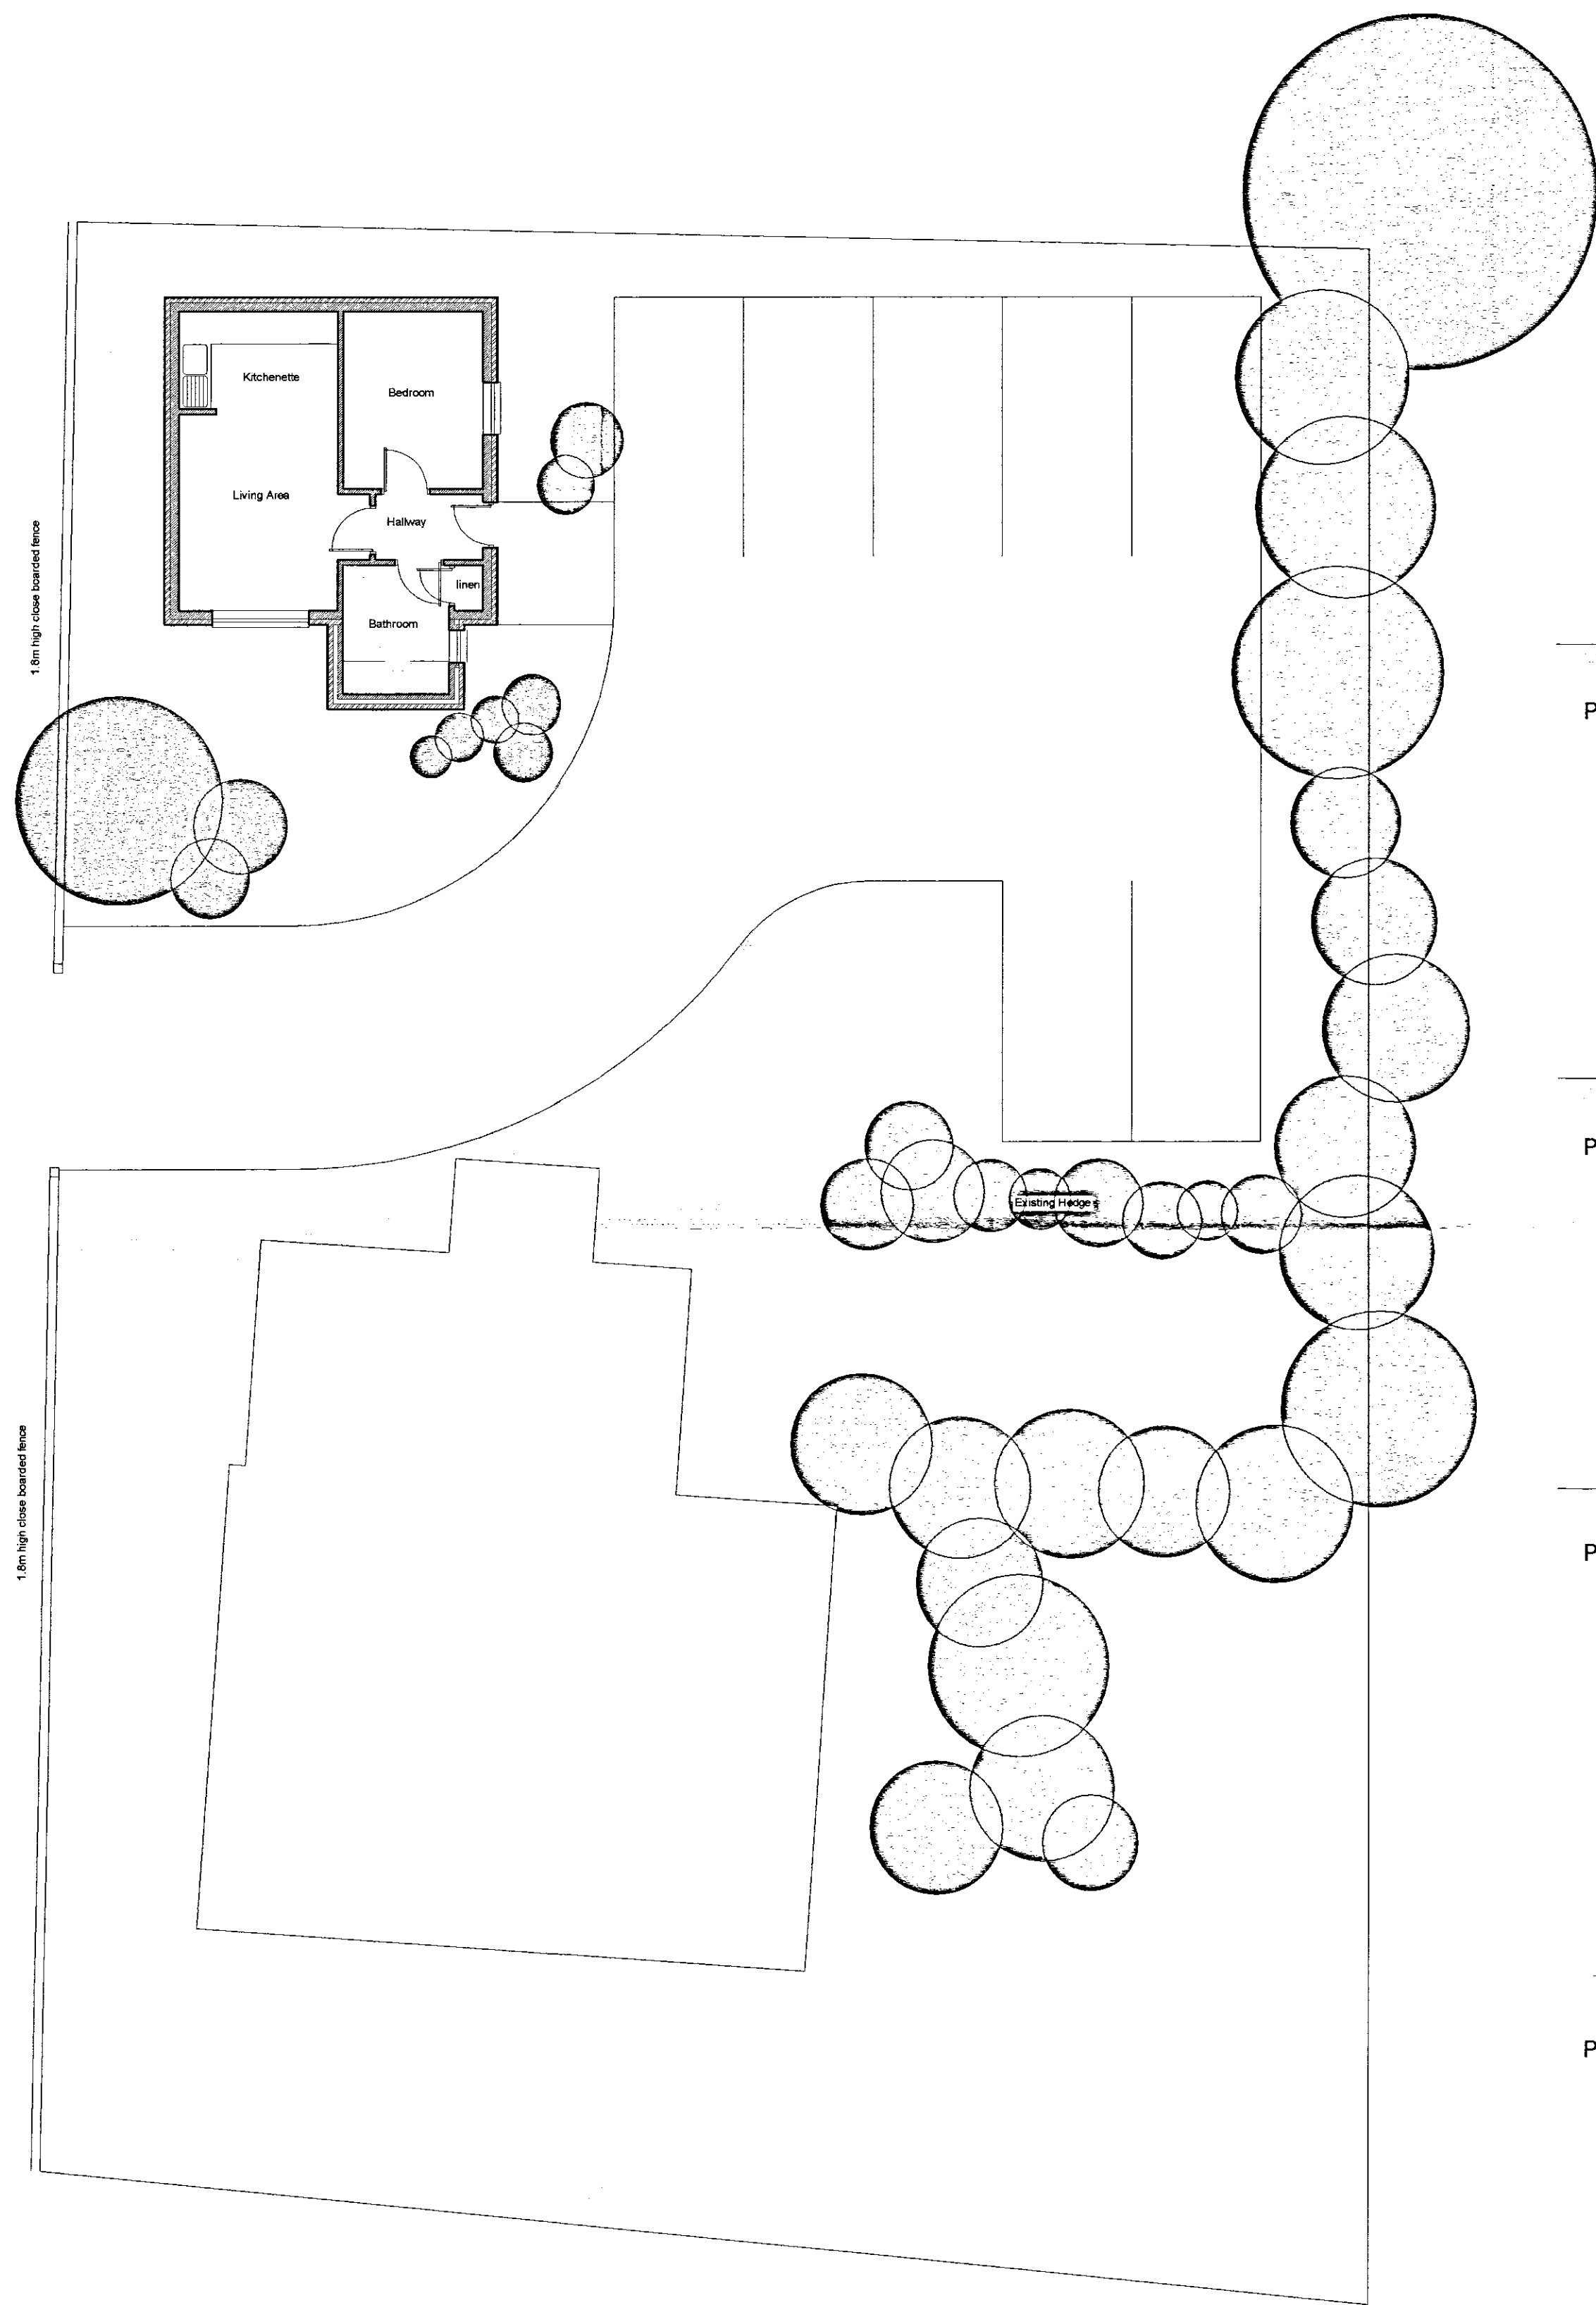


PROPOSED GARDEN ELEVATION (WEST)

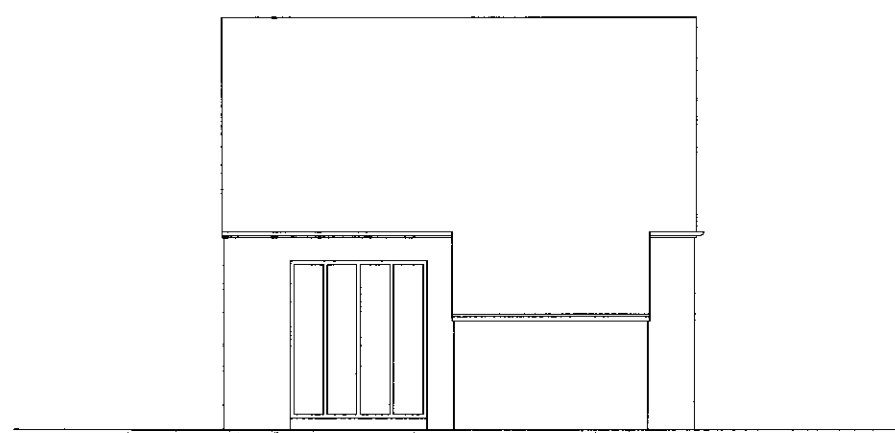


EXISTING GARDEN ELEVATION (WEST)

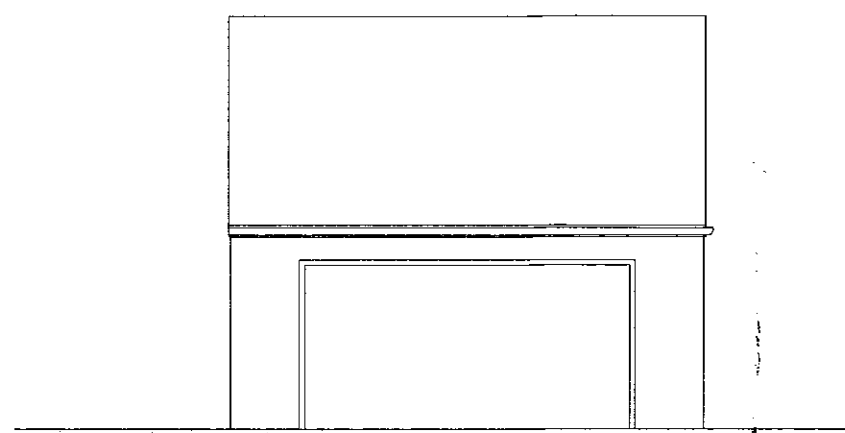


PROPOSED GARDEN ELEVATION (SOUTH)

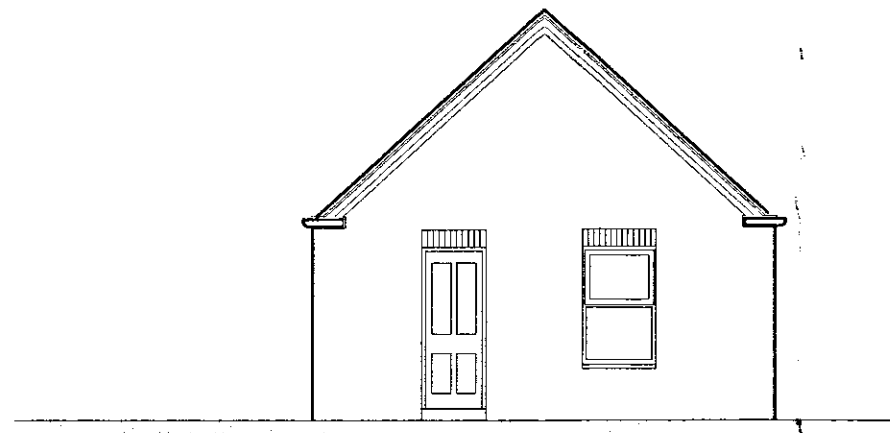


EXISTING GARDEN ELEVATION (SOUTH)

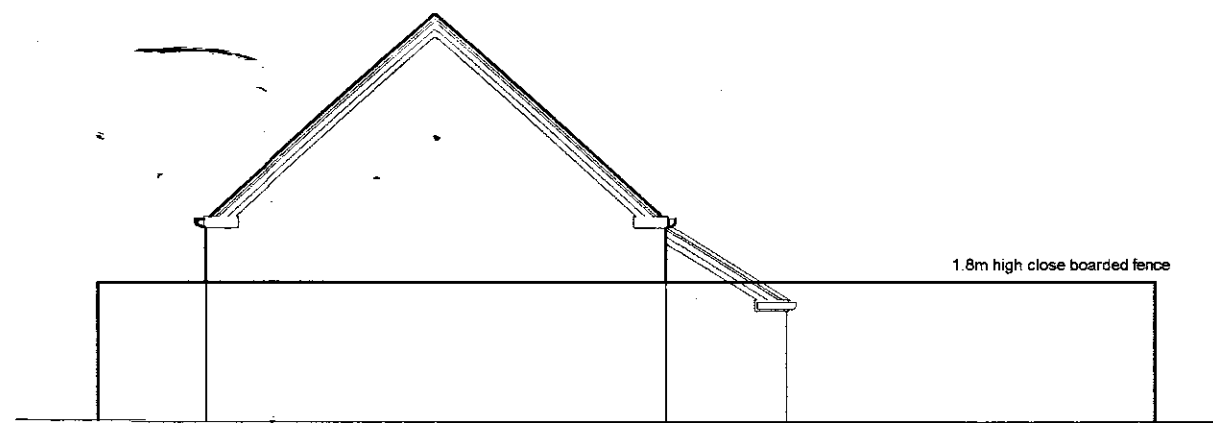


PROPOSED ELEVATION to ROADWAY (NORTH)

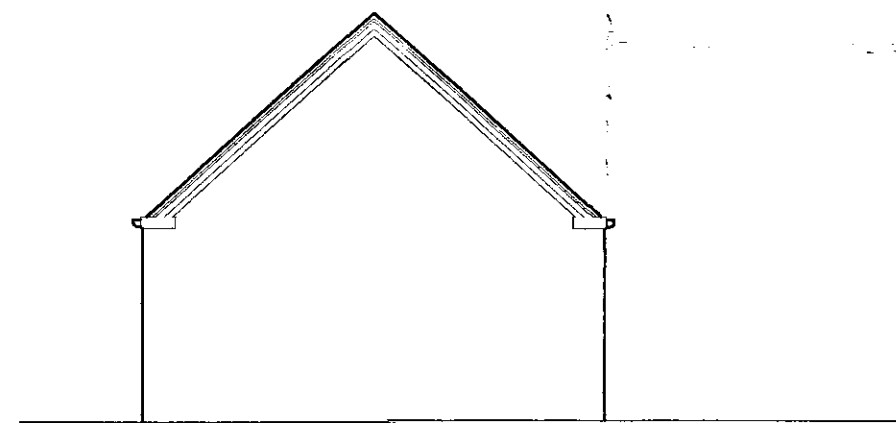

EXISTING ELEVATION to ROADWAY (NORTH)

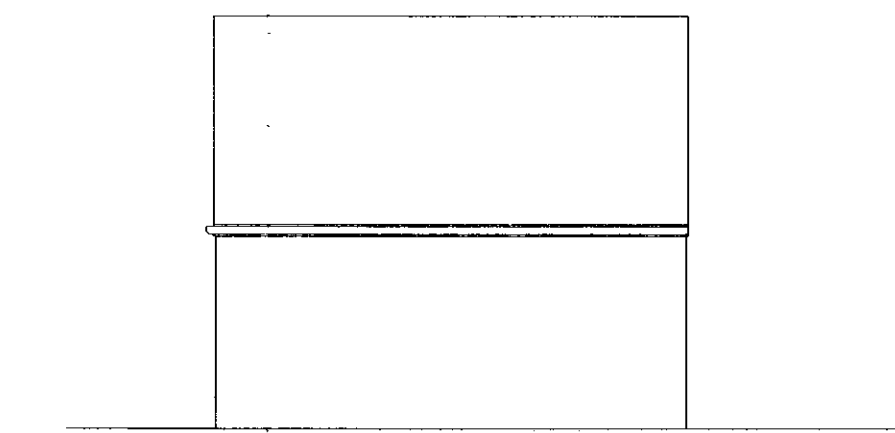

PROPOSED ELEVATION (EAST)

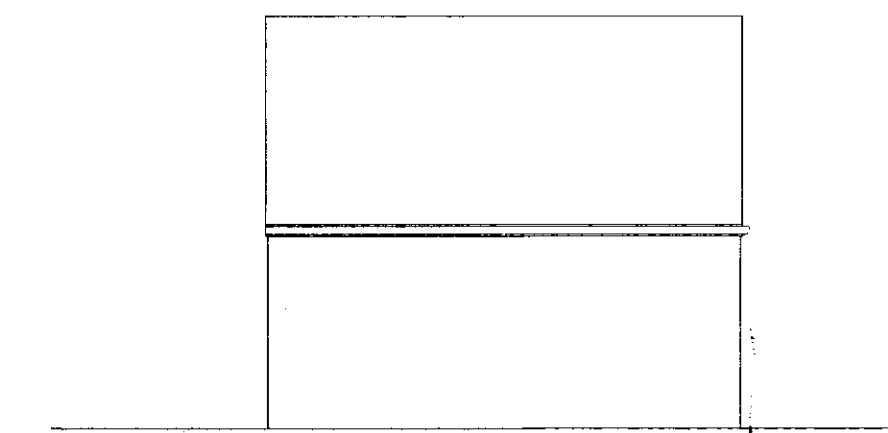

EXISTING ELEVATION (EAST)

CB Design Group

Chartered Architects + Planning Consultants

NFU Buildings - Camelgate - Spalding - Lincolnshire PE12 6ET
Telephone 01-775 722241 Fax 01-775 769986
Email enquiries@cblnewhomes.co.uk



Client

Mr Stephen Twell

Scale

1:100

Project

Garage Conversion at
142 Pinchbeck Road
Spalding

Date

May 2008

Drawn by

PLH

Drawing No.

2059/08/001

Title

Planning Application

Revision