

DISCLAIMER

THIS DRAWING IS BASED UPON AN OUTLINE SURVEY FOR TOWN AND COUNTRY PLANNING PURPOSES. A FULL DETAILED SURVEY WILL BE FINALISED IN DUE COURSE. INFORMATION SHOWN SHOULD NOT BE USED FOR PROGRAMMING, WORKING DRAWINGS OR MEASUREMENT ETC

**DETERMINED
PLAN**


SHDC
Planning & Development
19 DEC 2004
Ref 1163/03

WHITE POWDER COATED
ALUMINIUM FASCIA
TESCO EXPRESS SIGNAGE
INTERNALLY ILLUMINATED AND
WITH FRET CUT LETTERING
NEW TESCO BUS STOP SIGNAGE
FRAMES TO BE FINISHED IN BLUE,
RAL 5005
NEW BI PARTING DOOR TO BE
FINISHED IN WHITE



NEW ATM BUS STOP SIGNAGE
WHITE SELF ADHESIVE VINYL LETTERS
NEW CASH MACHINE SIGNAGE
COMPOSITE PANEL
PROPOSED ATM

FRONT ELEVATION

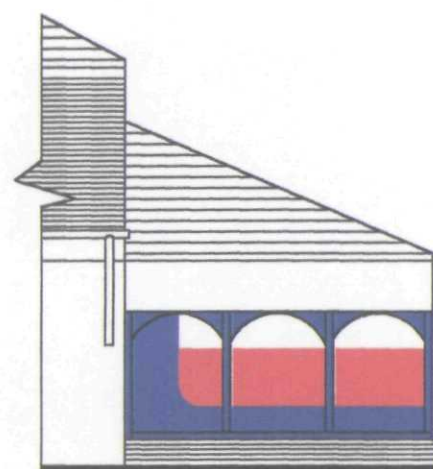

SIDE ELEVATION

NEW ATM BUS STOP SIGNAGE
FROSTED FILM GLAZING



OPENING HOURS WHITE LETTERING
ON STRAWBERRY VINYL

SIDE ELEVATION

REV.	AMENDMENTS	DATE	REV.	AMENDMENTS	DATE	DRAWING NO.	1309e1b.dgn	PROJECT	TESCO express
A	SIDE ELEVATION ADDED	14.11.03				PHASE	ISSUE B	1309 SPALDING	TESCO STORES LIMITED EXPRESS GROUP
B	OPENING HOURS REVISED TO SUIT STORES EXISTING TRADING HOURS	17.12.03				SYSTEM ID. No.			P.O. BOX 400, CIRRUS BUILDING, SHIRE PARK WELWYN GARDEN CITY, HERTS. AL7 1AB TELEPHONE : 01707 395150
						SCALE	DATE	DESCRIPTION	THE COPYRIGHT AND ALL OTHER RIGHTS IN AND RELATING TO THIS PUBLICATION BELONG TO AND ARE THE SOLE PROPERTY OF TESCO STORES LIMITED ALL RIGHTS ARE RESERVED. NEITHER THE WHOLE NOR ANY PART OF THIS PUBLICATION MAY BE REPRODUCED OR TRANSMITTED IN ANY FORM OR BY ANY ELECTRONIC OR MECHANICAL MEANS INCLUDING PHOTOCOPYING AND RECORDING OR FROM ANY RETRIEVAL SYSTEM WITHOUT THE PRIOR WRITTEN LICENCE FROM THE OWNER © 1997 TESCO STORES LIMITED
						1 : 100 @ A3	SEPT 03	PROPOSED FRONT AND SIDE ELEVATIONS	
						DRAWN	SPP		