


DISCLAIMER

THIS DRAWING IS BASED UPON AN OUTLINE SURVEY FOR TOWN AND COUNTRY PLANNING PURPOSES. A FULL DETAILED SURVEY WILL BE FINALISED IN DUE COURSE. INFORMATION SHOWN SHOULD NOT BE USED FOR PROGRAMMING, WORKING DRAWINGS OR MEASUREMENT ETC

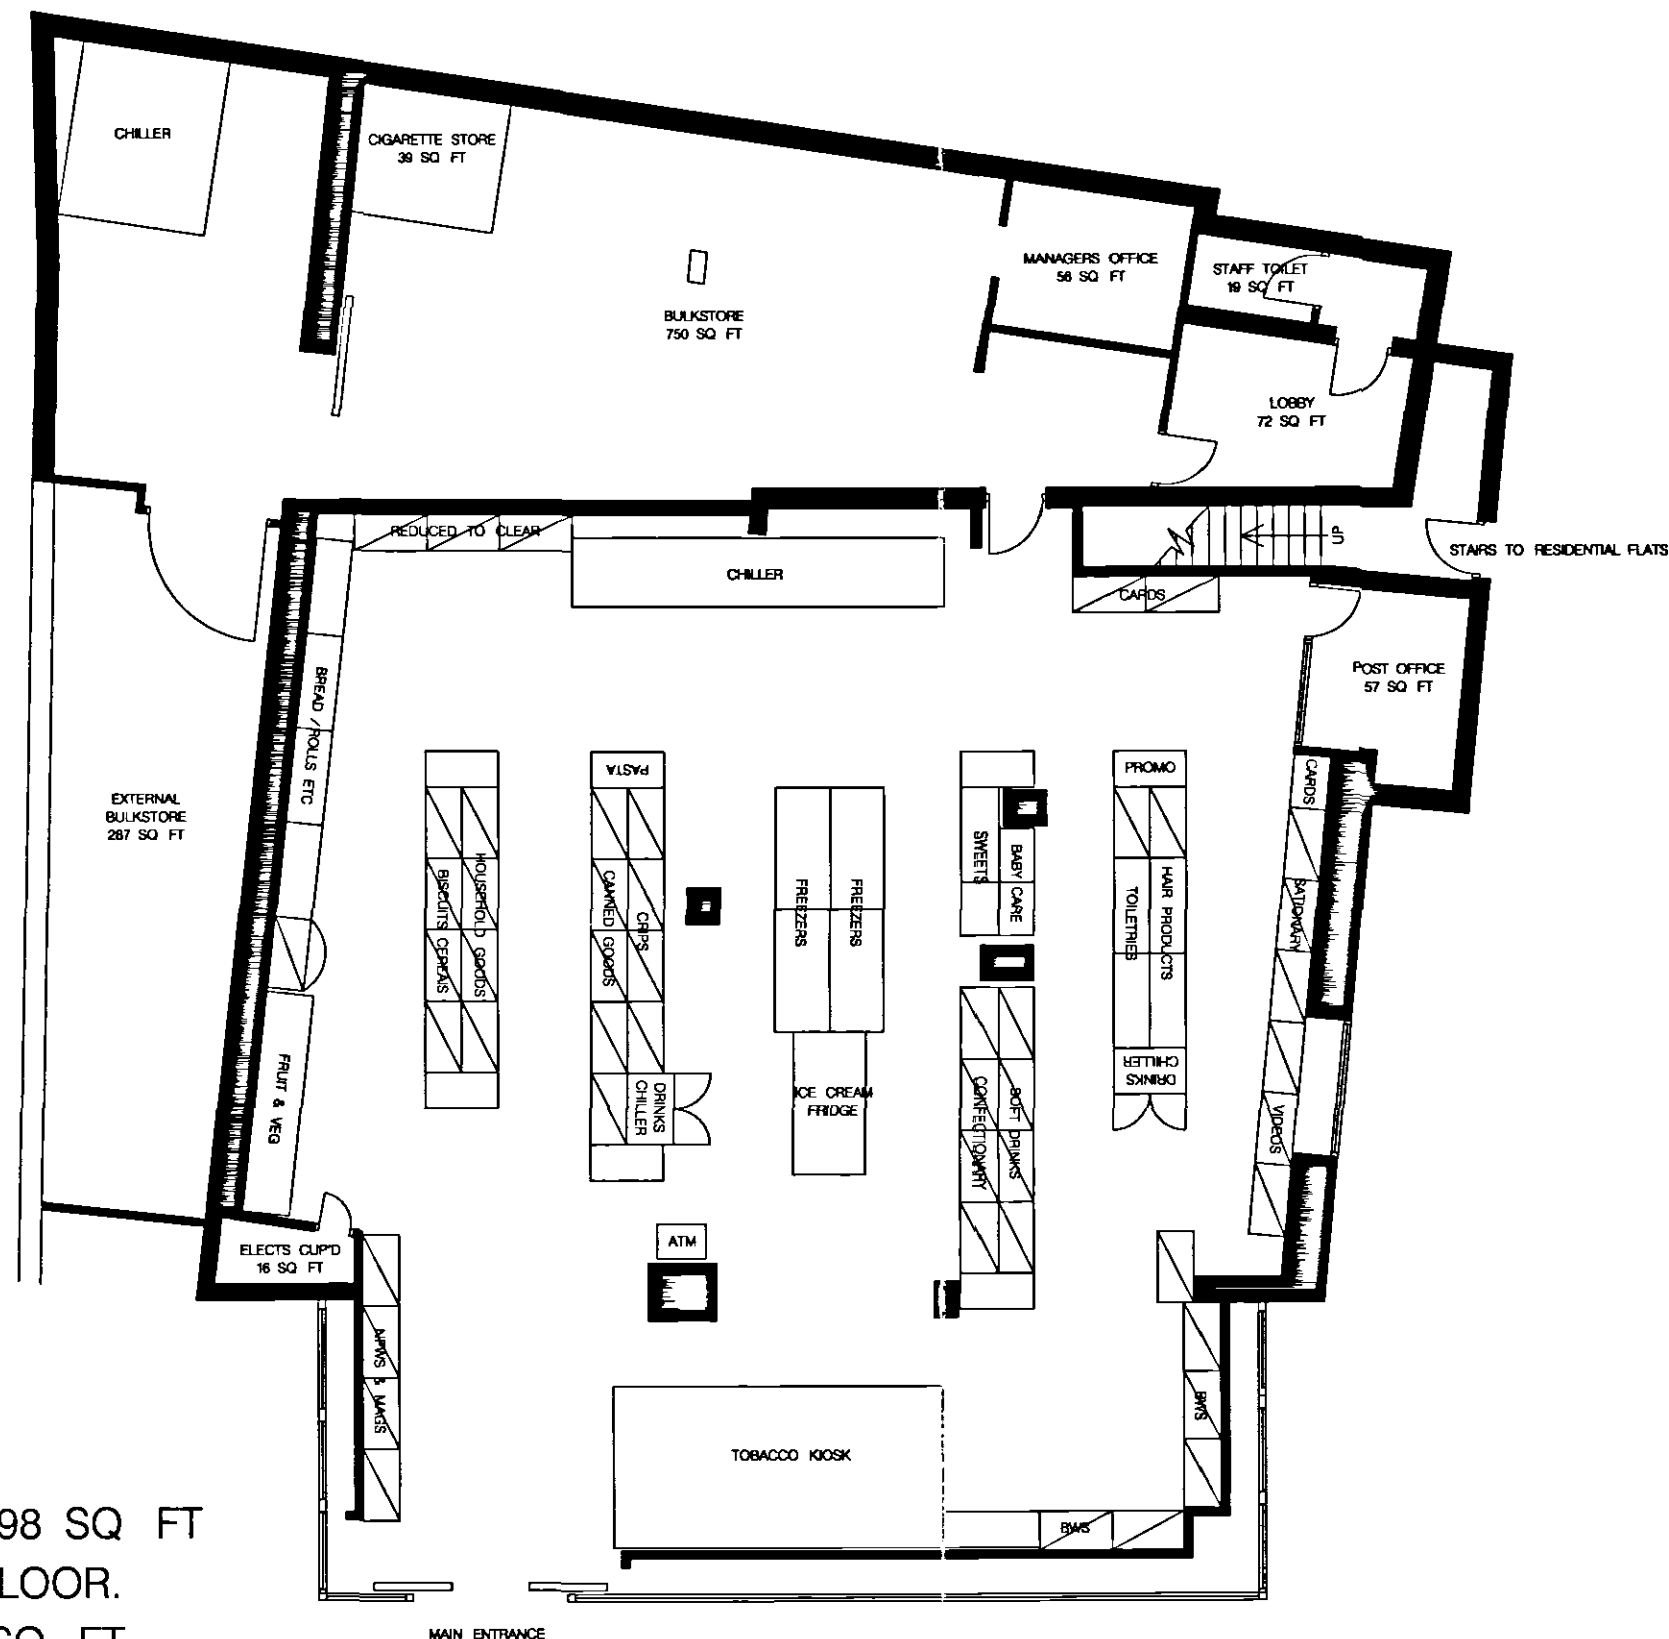

NET SALES AREA : 2198 SQ FT
EXISTING GROUND FLOOR.
GROSS AREA : 3774 SQ FT

SHDC
PLANNING & DEVELOPMENT
23 SEP 2003
Ref. 1163/03

DETERMINED
PLAN

TESCO *Express*

TESCO STORES LIMITED
EXPRESS GROUP

P.O. BOX 400, CIRRIUS BUILDING, SHIRE PARK
WELWYN GARDEN CITY, HERTS. AL7 1AB
TELEPHONE : 01707 395150

THE COPYRIGHT AND ALL OTHER RIGHTS IN AND RELATING TO THIS PUBLICATION BELONG TO AND ARE THE SOLE PROPERTY OF TESCO STORES LIMITED. ALL RIGHTS ARE RESERVED NEITHER THE WHOLE NOR ANY PART OF THIS PUBLICATION MAY BE REPRODUCED OR TRANSMITTED IN ANY FORM OR BY ANY ELECTRONIC OR MECHANICAL MEANS INCLUDING PHOTOCOPYING AND RECORDING OR FROM ANY RETRIEVAL SYSTEM WITHOUT THE PRIOR WRITTEN LICENCE FROM THE OWNER. © 1997 TESCO STORES LIMITED

REV.	AMENDMENTS	DATE	REV.	AMENDMENTS	DATE	DRAWING NO.	1309rg#.dgn	PROJECT
						PHASE	ISSUE —	1309
						SYSTEM ID. No.		SPALDING
						SCALE	DATE	DESCRIPTION
						1 : 100 @ A3	SEPT 03	EXISTING GROUND FLOOR
						DRAWN		SURVEY PLAN