



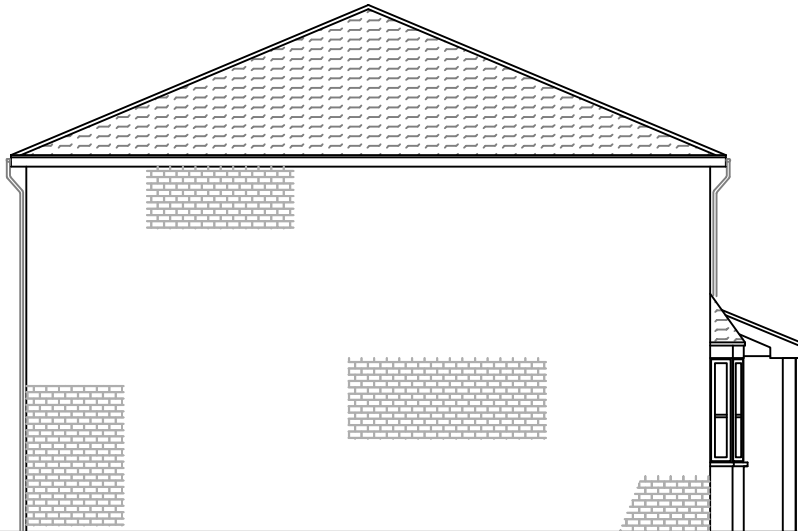

Existing Side Elevation



Existing Front Elevation

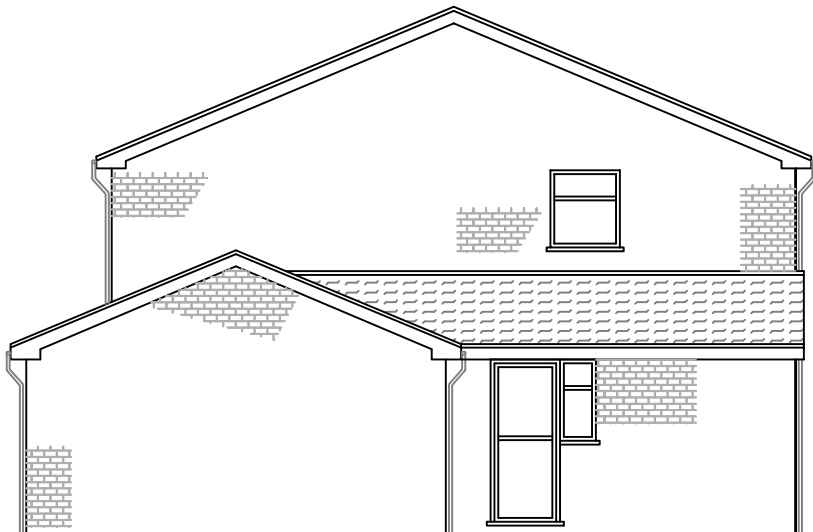

Existing Side Elevation



Existing Rear Elevation

Notes :

Existing dwelling, Monks Walk, Spalding uses Old English Rose facing brick and slate grey concrete roof tiles.  
Doors & windows and white uPVC frames with double glazed units.  
Existing facias are white painted timber, and all guttering and downpipes are black.



Drawing Status :  
FOR CLIENT APPROVAL

**KMG** DESIGN & MANAGEMENT LTD

66 West Elloe Avenue  
Spalding  
Lincs  
PE11 2BJ

07885 251464

kerrie@kmgdesignandmanagement.co.uk  
www.kmgdesignandmanagement.co.uk

Client : Mr & Mrs Quinn

Project : Residential extension to existing dwelling, 7 Monks Walk, Spalding, PE11 3LG

Drawing Title :  
Existing Elevations

Contract No. : A079

Drawn By : KMG      Date : 22.11.18

Drawing Number : A079-PA-003      Revislon :