




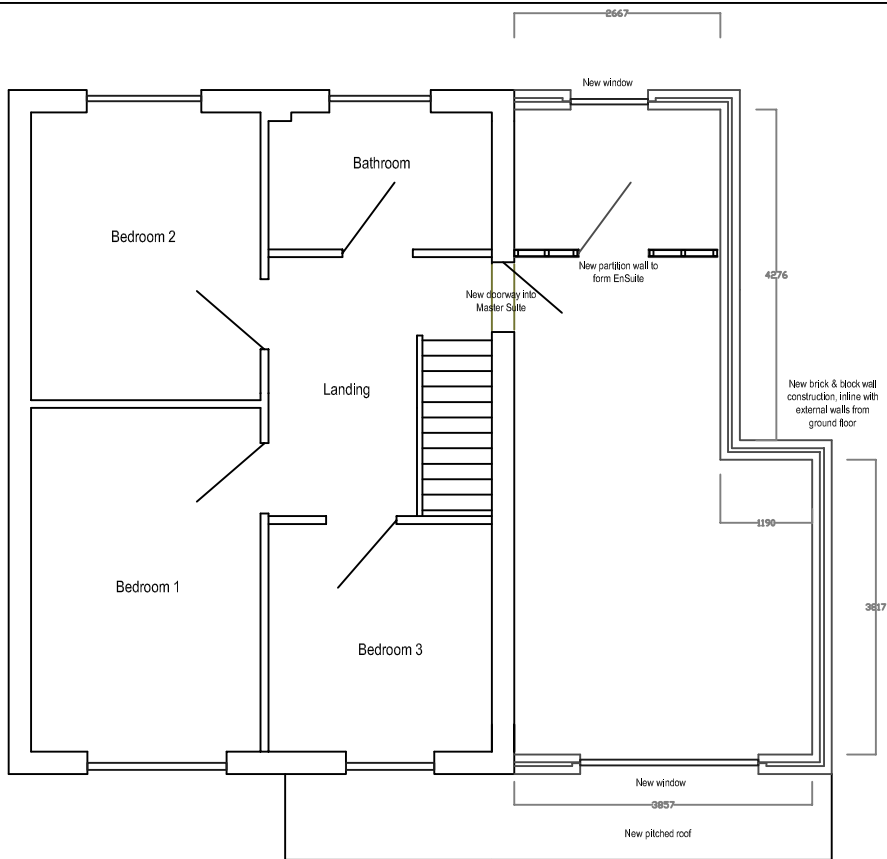


Proposed alterations to First Floor

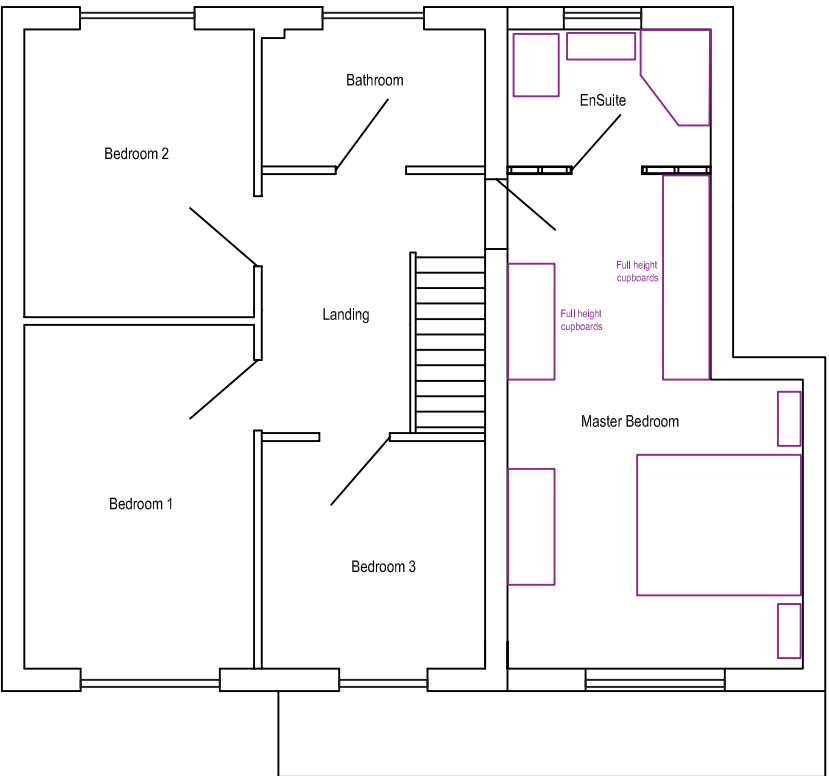

Proposed layout to First Floor

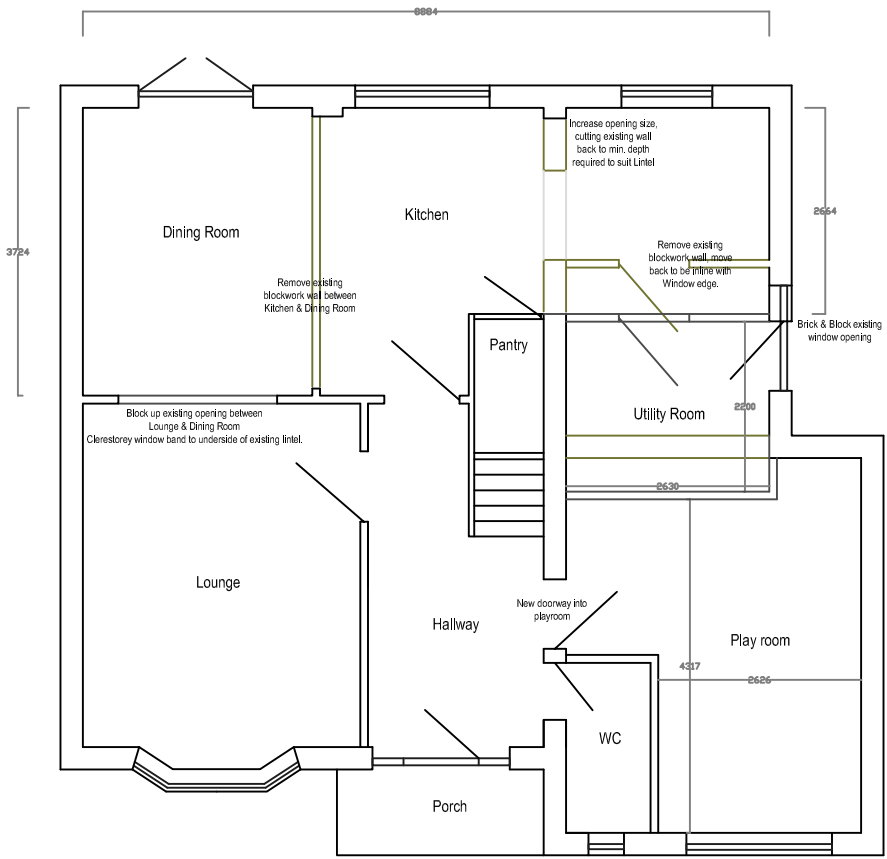

Proposed alterations
Option 2

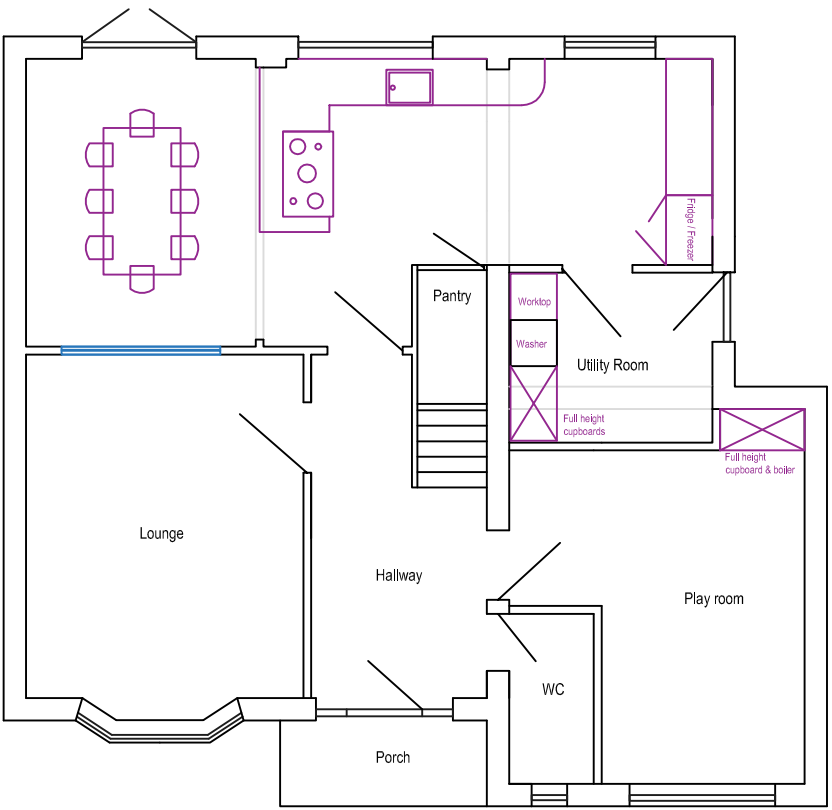

Proposed layout
Option 2

Notes :

N

Drawing Status :
FOR PLANNING APPROVAL

KMG DESIGN
& MANAGEMENT LTD

66 West Elloe Avenue
Spalding
Lincs
PE11 2BJ

07885 251464

kerrie@kmgdesignandmanagement.co.uk
www.kmgdesignandmanagement.co.uk

Client : Mr & Mrs Quinn

Project : Residential extension to existing
dwelling, 7 Monks Walk, Spalding,
PE11 3LG

Drawing Title :
Option 2 Proposals
Alterations & layout proposals

Contract No. : A079

Drawn By : KMG Date : 22.11.18

Drawing Number :
A079-PA-004

Revision :