



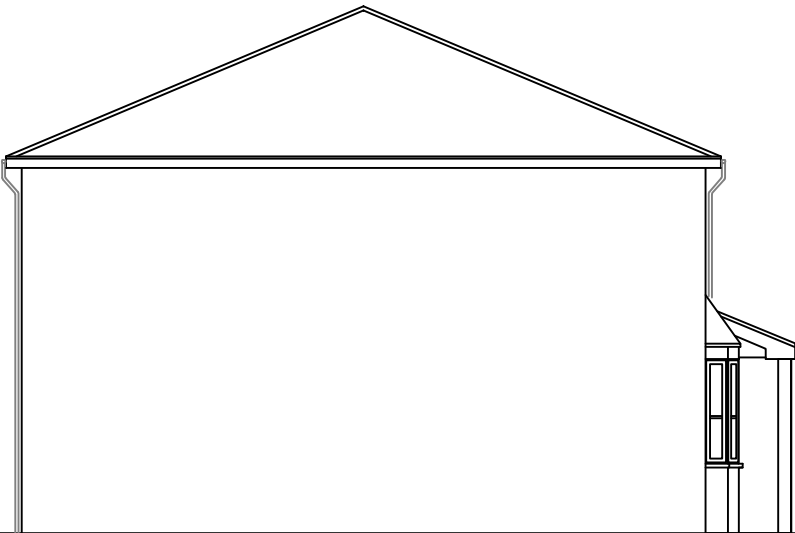


Proposed Side Elevation
Option 2



Proposed Front Elevation
Option 2

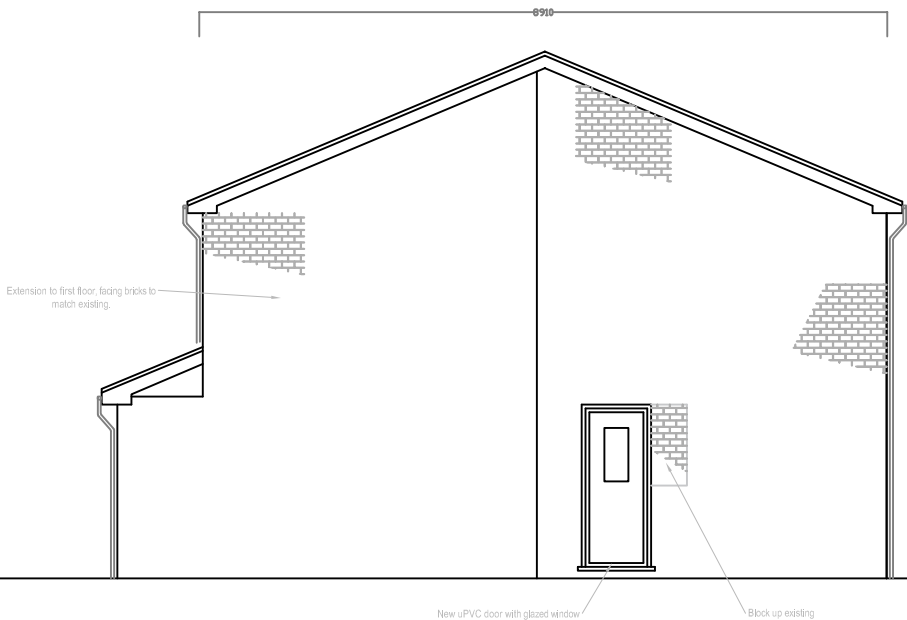

Proposed Side Elevation
Option 2

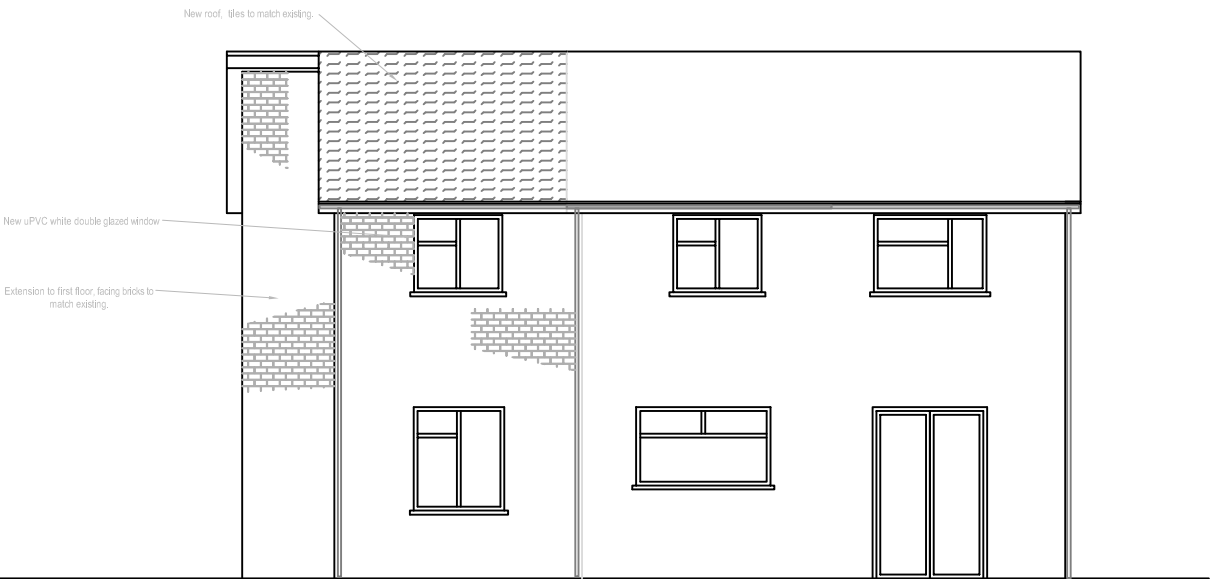

Proposed Rear Elevation
Option 2

Notes :

All extension materials to match existing, Old English Rose facing brick and slate grey concrete roof tiles.
Doors & windows and white uPVC frames with double glazed units.
Fascias to all be replaced where necessary, and all guttering and downpipes black to match existing.



Drawing Status :
FOR PLANNING APPROVAL

KMG DESIGN
& MANAGEMENT LTD

66 West Elloe Avenue
Spalding
Lincs
PE11 2BJ

07885 251464

kerrie@kmgdesignandmanagement.co.uk
www.kmgdesignandmanagement.co.uk

Client : Mr & Mrs Quinn

Project : Residential extension to existing dwelling, 7 Monks Walk, Spalding, PE11 3LG

Drawing Title :
Option 2 Proposals
Proposed Elevations

Contract No. : A079

Drawn By : KMG Date : 22.11.18

Drawing Number : A079-PA-005 Revislon :