


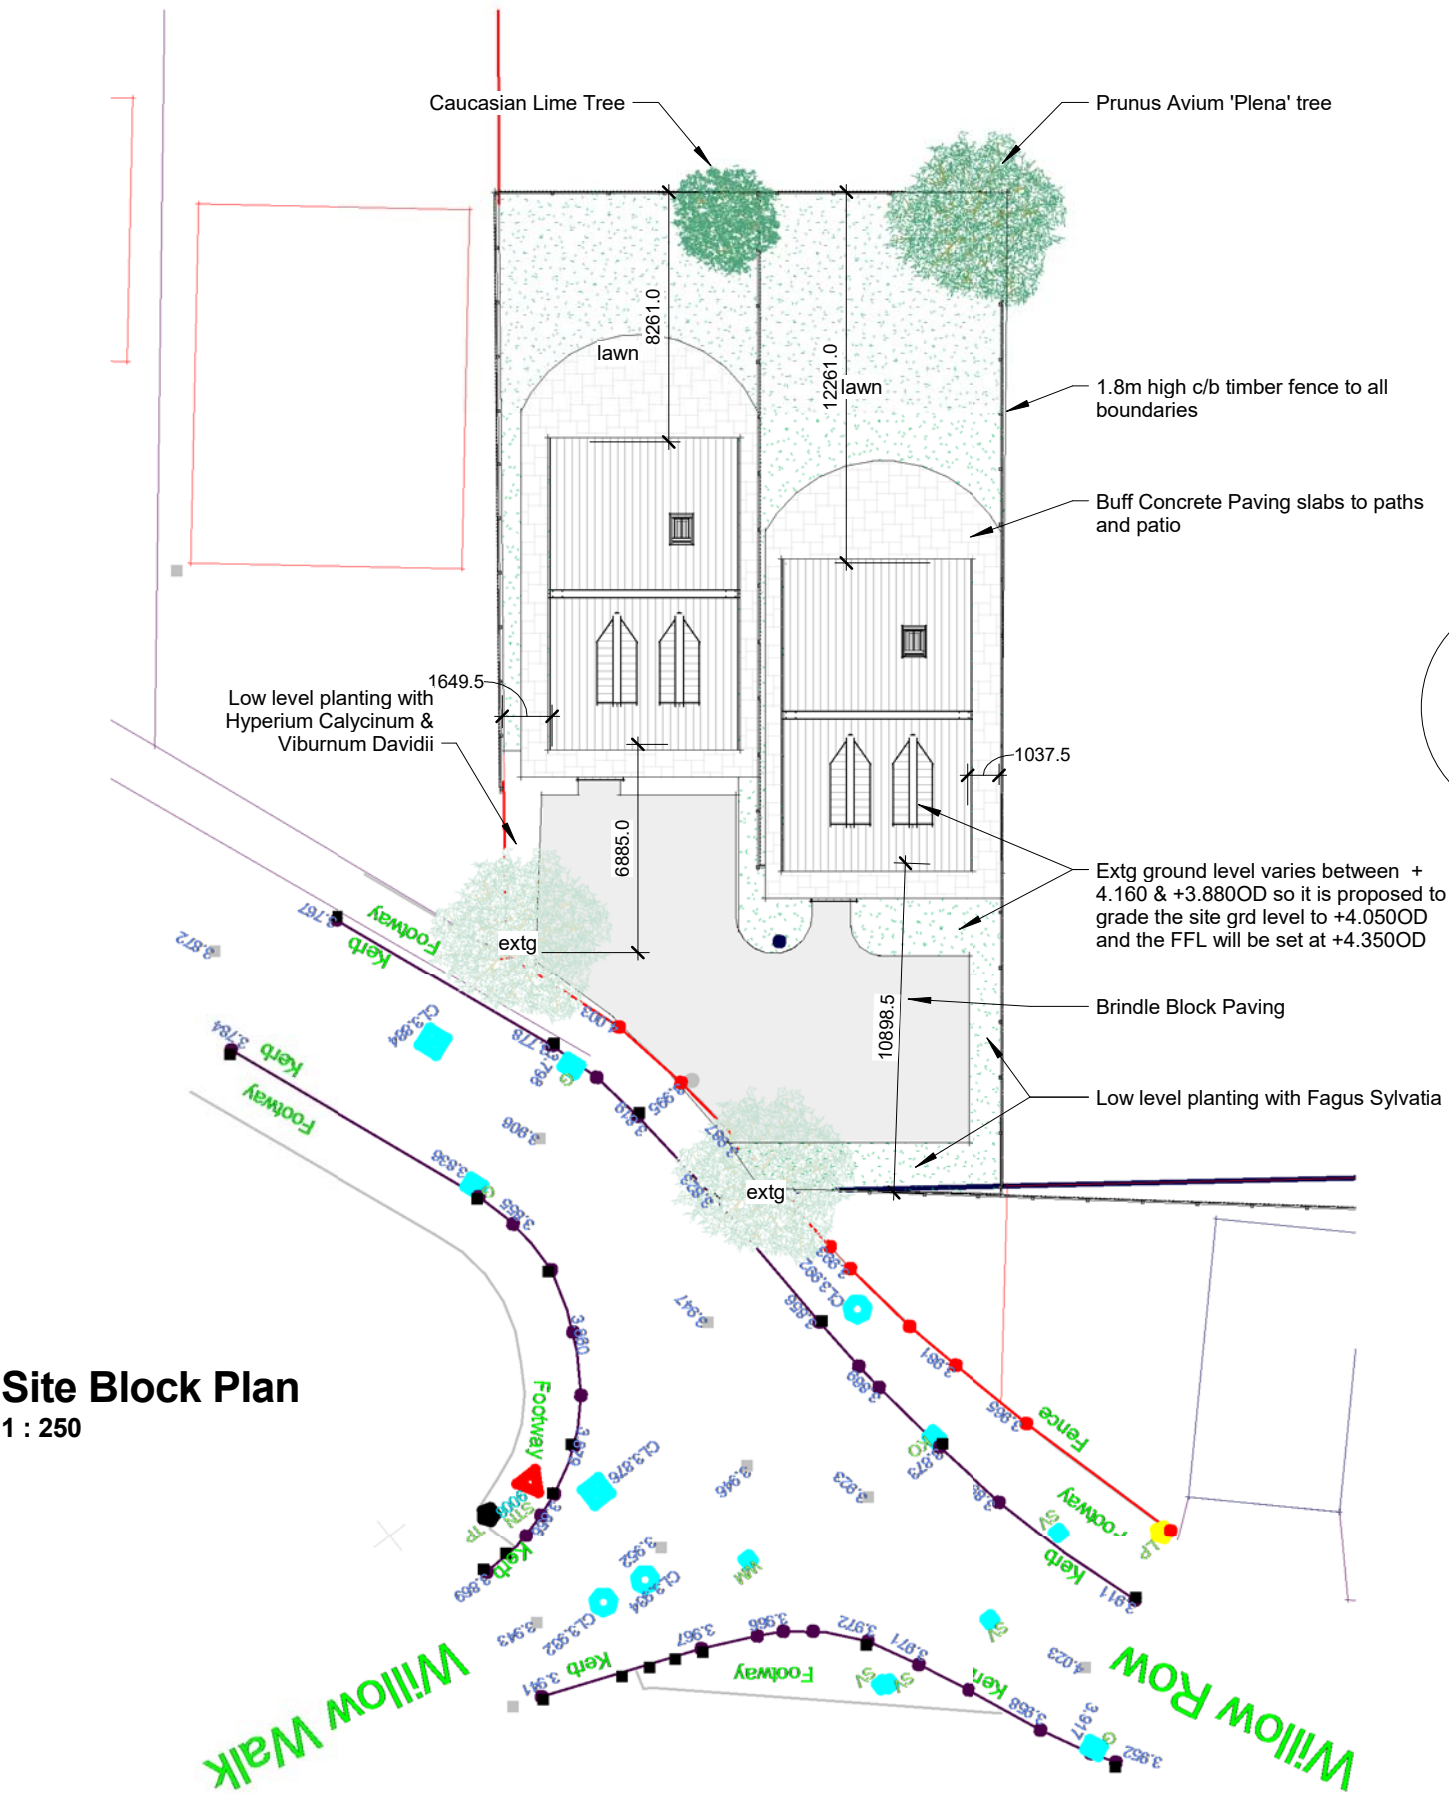

External Materials Schedule:

Facing Brickwork - Cavendish Antique by Crest
Roof Covering - Eternit Manmade slate
Cream upvc Windows and Doors
Black upvc Rainwater Goods
Lead effect Dormer Cheeks
Velux Rooflights