


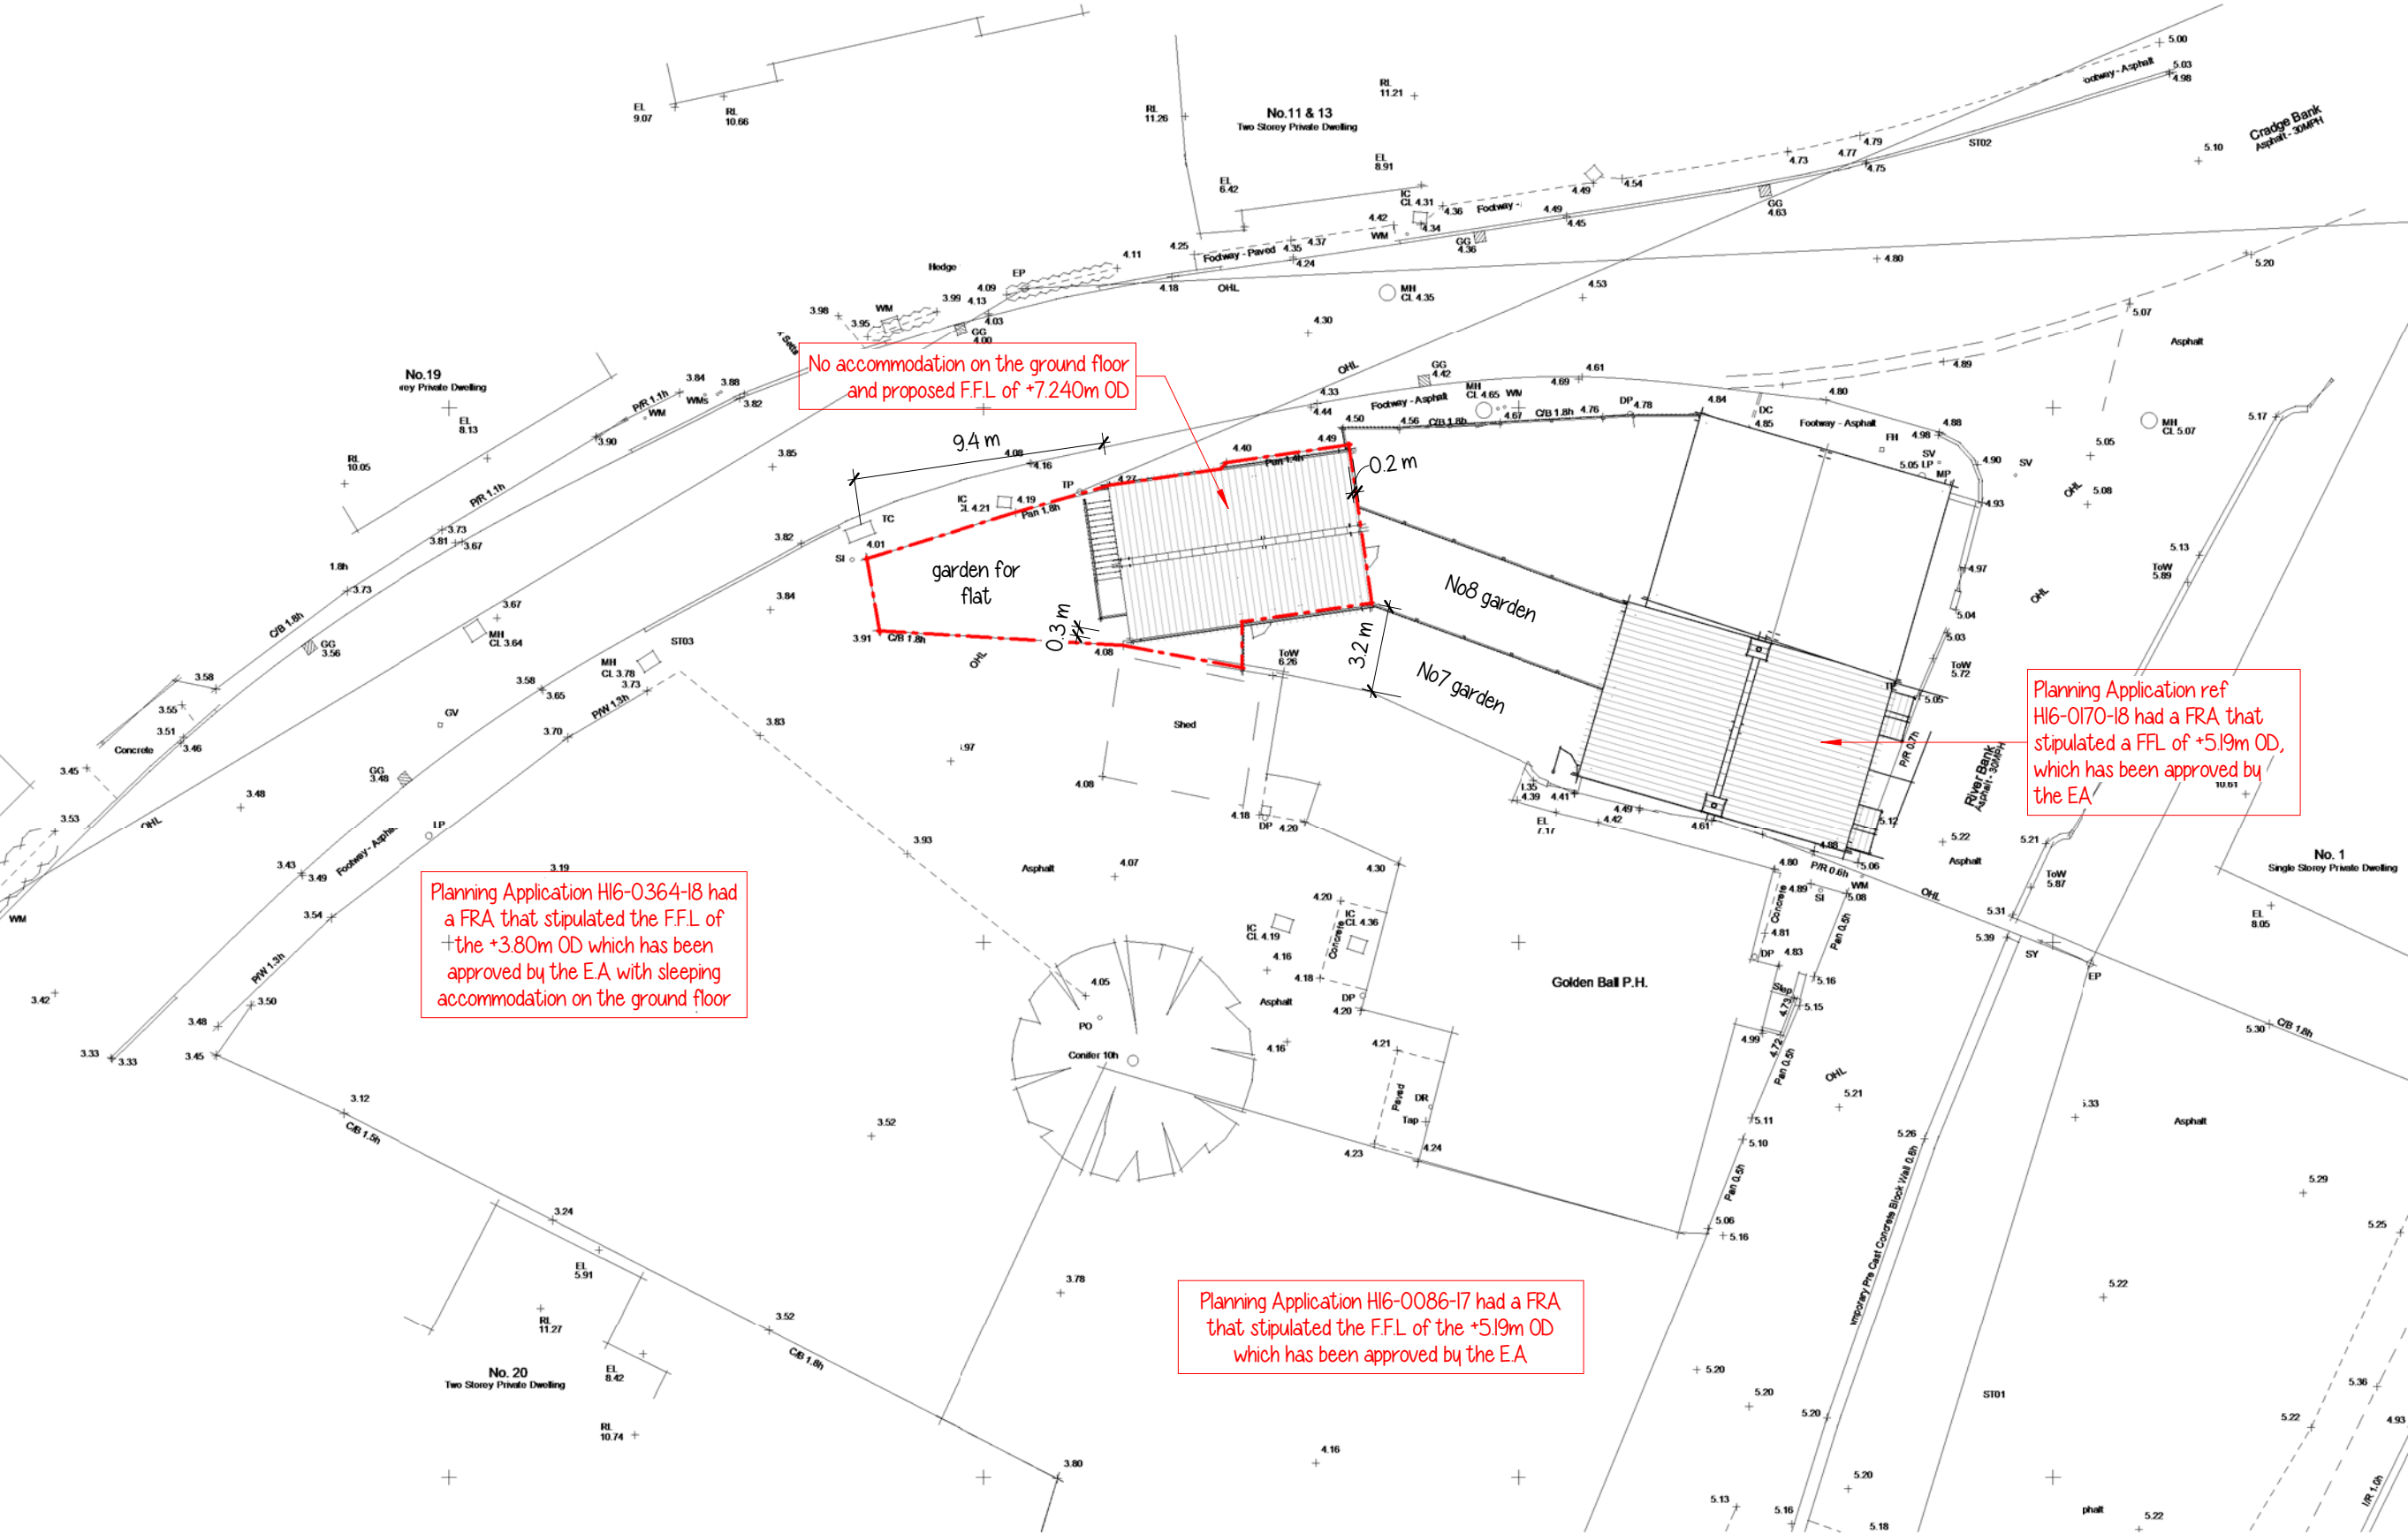

Proposed Block Plan

Drg No 2956 / S03

