
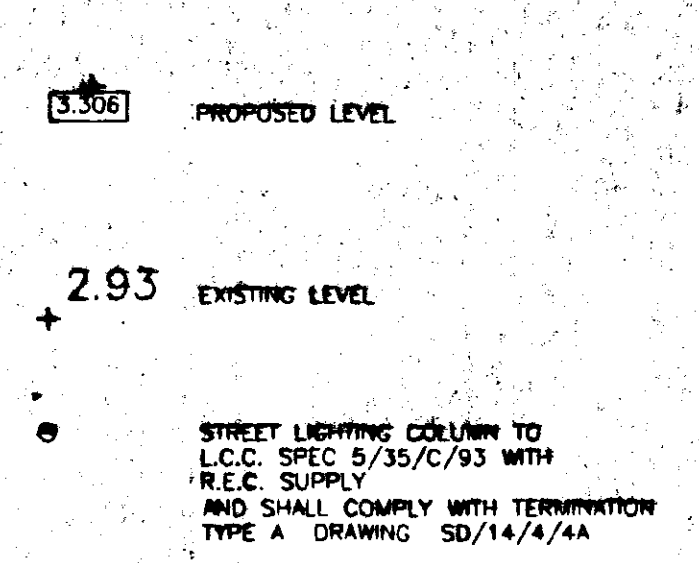


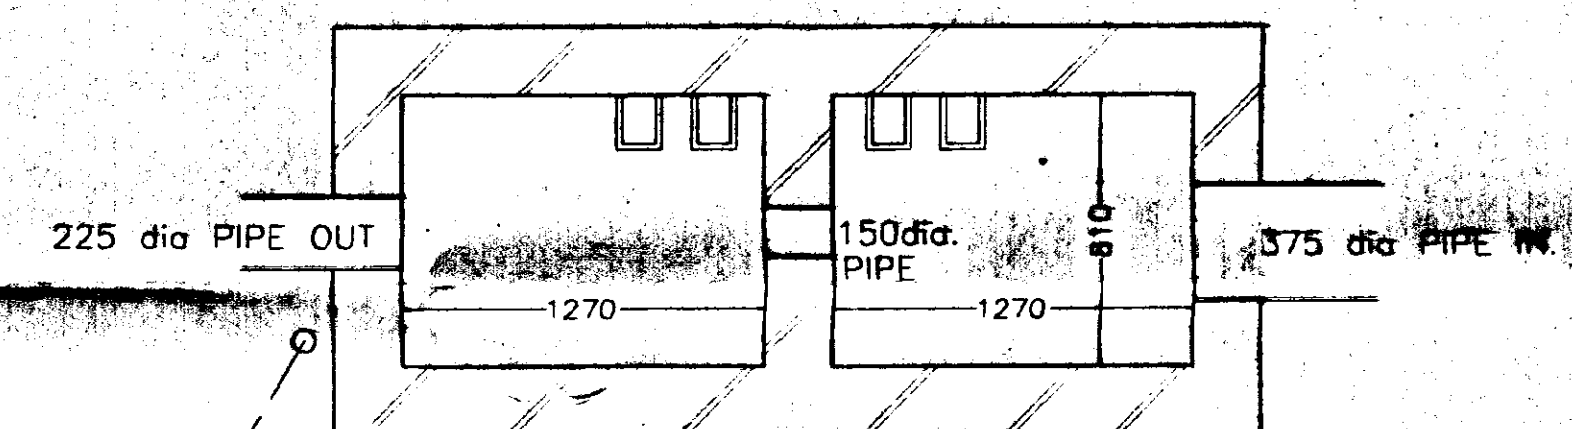

Patterson Homes

DETERMINED PLAN

286

revision	date	by	location details
B	9/97	J.C.	HIGHWAYS ALTERATIONS
C	1/99	J.C.	S.W. SEWER ALTERATIONS

**SOUTH HOLLAND DC
HOUSING & PLANNING**
05 NOV 1997
Ref: 1173/97.

