

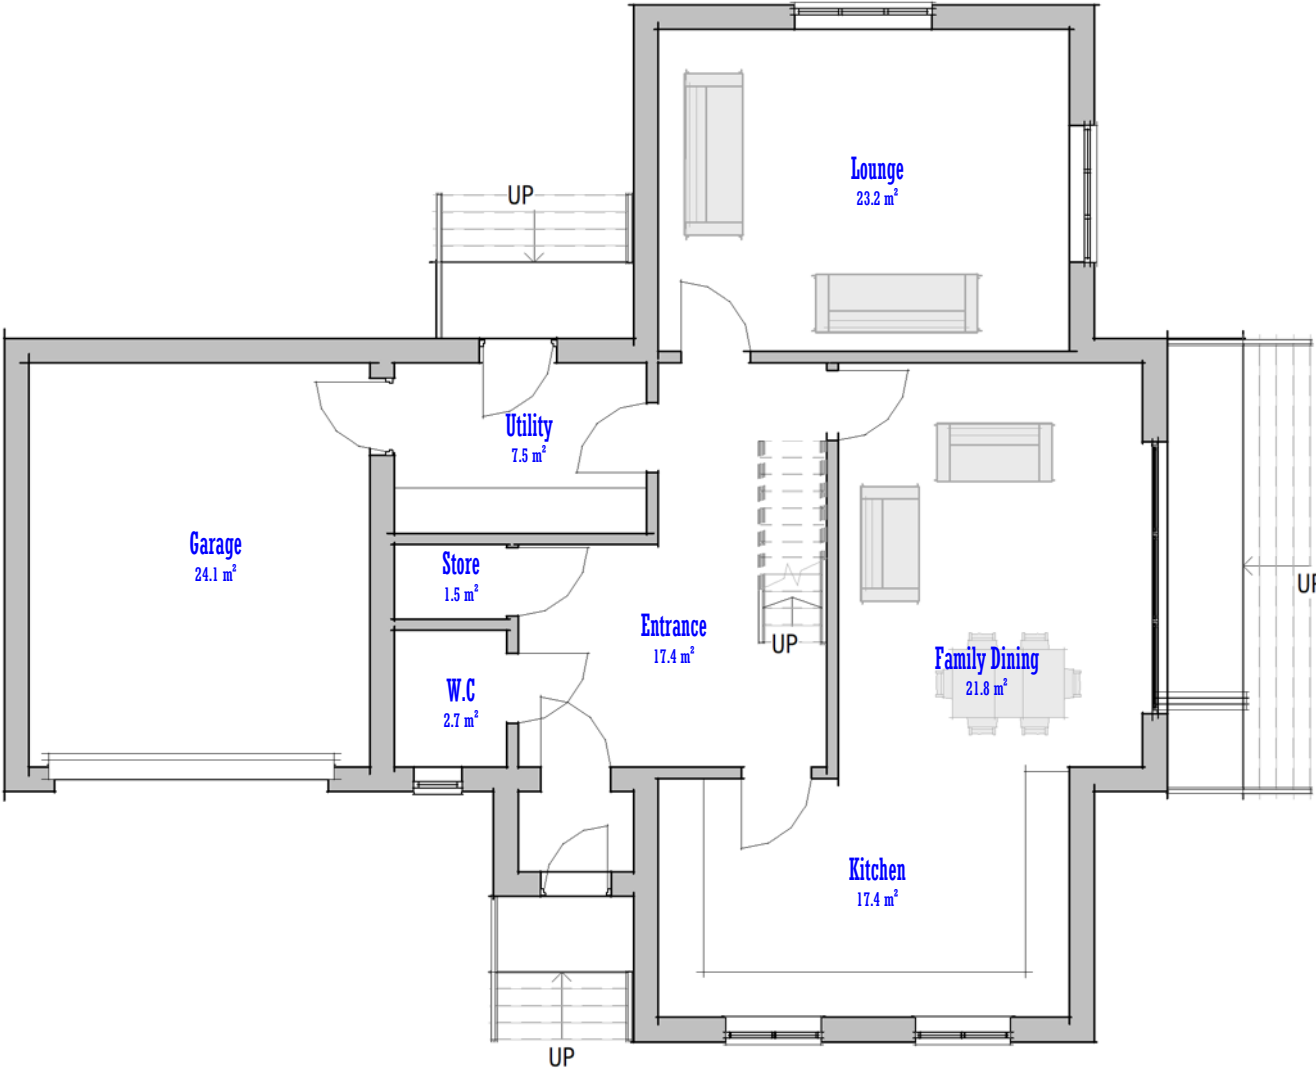


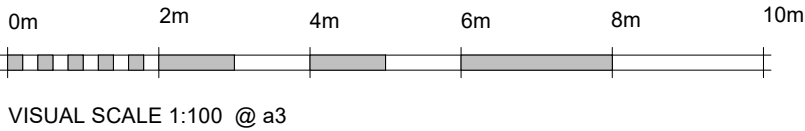

Plan 01 - Ground

1 : 100

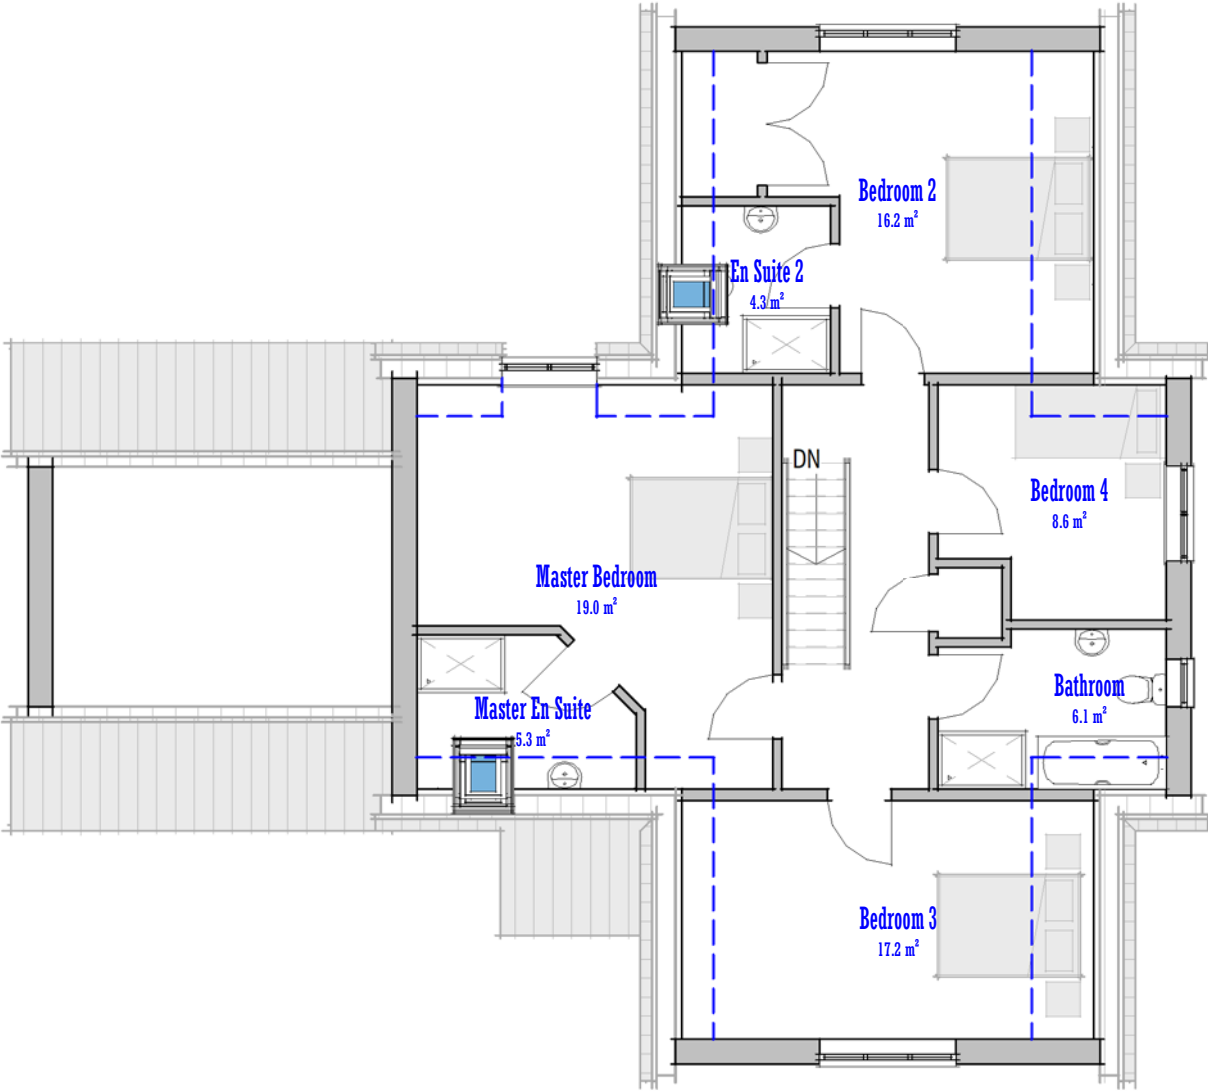

Plan 02 - First

1 : 100