
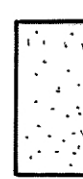
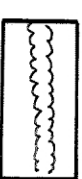



天

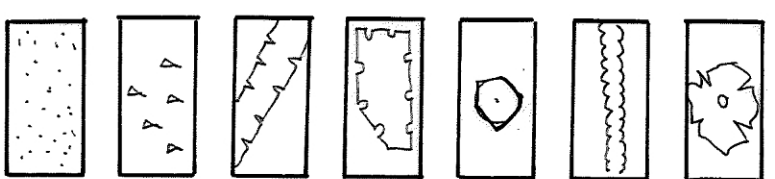

N.B. This planting plan has been prepared to satisfy conditions 3(iv), 5, 6 (part) & 10 of the planning consent for the development of the site for residential

This scheme has been prepared without the benefit of information or drawings showing the location of all underground services & easements. It is therefore the responsibility of the main contractor identify these prior to landscape operations on site.

Please do not scale from this drawing.

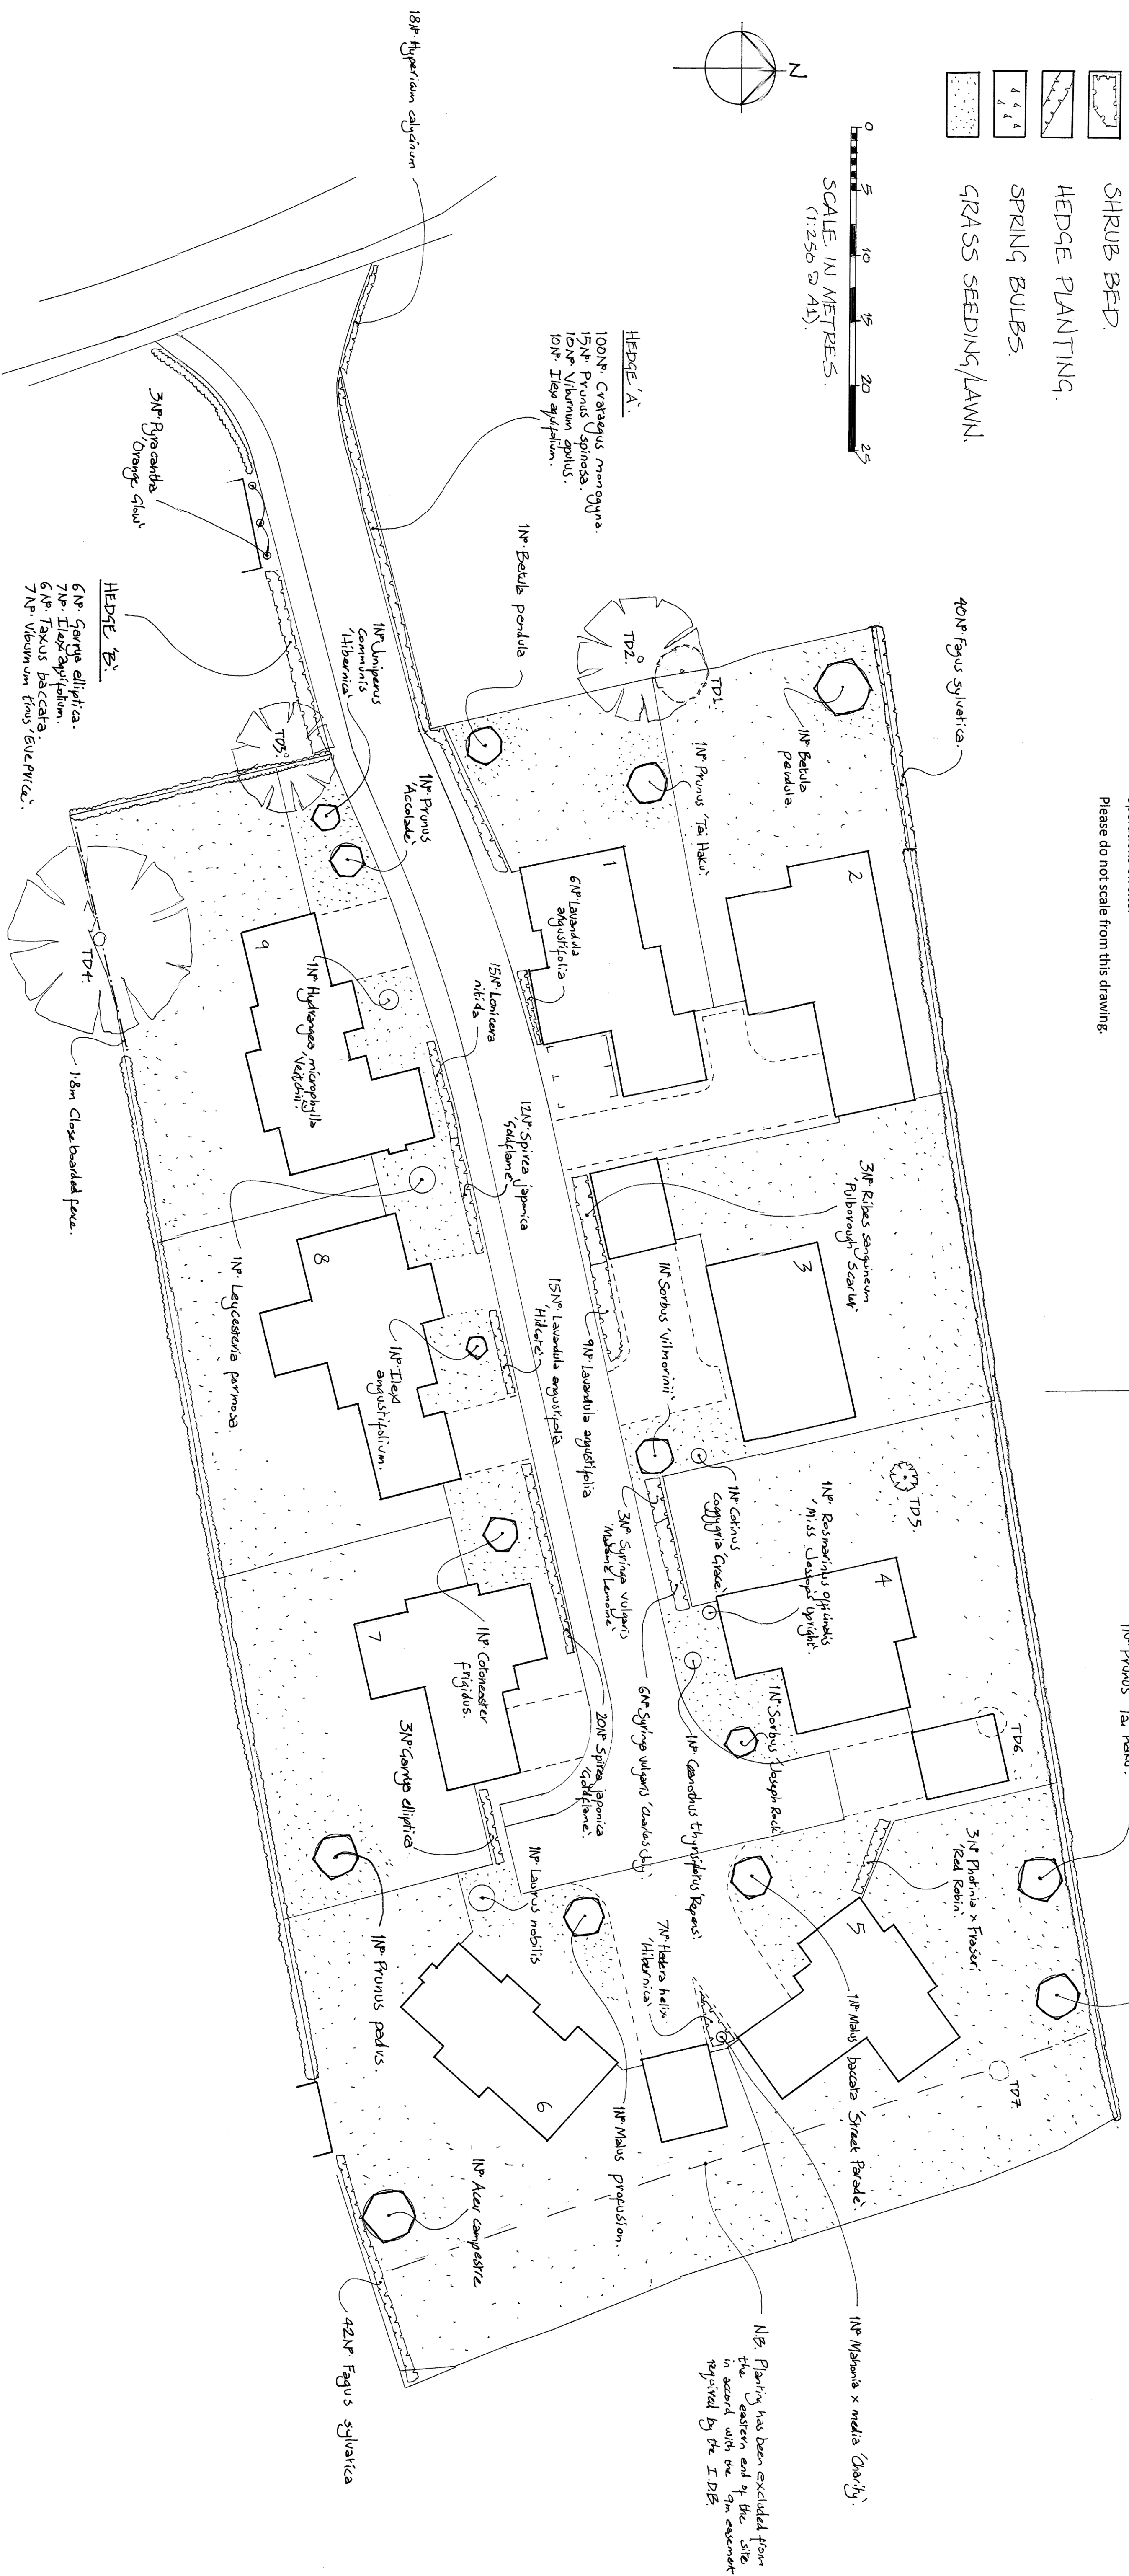

TREE SURVEY:

Ref.	Botanical Name	Common Name	Ht.	Canopy Ø.	Trunk Ø	Condition/Remarks.
TD1	<i>Sambucus nigra</i>	Elder.	3.5m.	4m	m/s.	Good. Self v seedled. Remove.
TD2	<i>Quercus robur</i> .	Oak.	9m t	10m.	0.6m.	Previously pollarded. Good amenity value. Retain.
TD3	<i>Betula pendula</i>	Silver Birch.	8.5m.	8m.	0.28m	Good rounded crown. Retain.
TD4	<i>Aesculus hippocastanum</i> .	Horse Chestnut.	12m t.	15m	14m.	Veteran. Lots of dead wood. Advanced in y growth. Clear evidence of leaf miner. Monitor.
TD5	<i>Rumex cerasifera</i> Naga.	Purple leaved plum.	5m.	6m.	0.15m.	Split stem o base. Retain.
TD6	<i>Malus sylvestris</i> .	Crab Apple.	4.5m.	2.3m.	—	Biprivated stem 500mm above G.L. Good canopy, self-seeded. Remove.
TD7	<i>Fraxinus excelsior</i> .	Ash.	4m.	2.5m.	m/s.	Poor form, self-seeded. Within ID18, excavate. Remove.

N.B. For ease of reference the reference no.'s used by Lincolnshire surveys on the submitted Topographical Survey have been used

'm/s' denotes multi streammed specimen.

JONATHAN BIGGADIKE PG Dip LA CML

CHARTERED LANDSCAPE ARCHITECT

Project: Planting masterplan for residential development.

Clients: Messrs Wilson

Location: Land at Lucks Bridge, South Drove, Spalding Common, Lincs

Drawing No: LUC/22/01. **Date:** July '22

M: 07772 509351

E: jbiggsadike@outlook.com

Trading as Dragonfly Building Conservation & Landscape Design Ltd