COPYRIGHT RESERVED UNDER THE COPYRIGHT, DESIGN AND PATENTS ACT 1988
Written consent is to be obtained prior to copying or reproducing this drawing.

DO NOT SCALE from this drawing, use figured dimensions only. IF IN DOUBT - ASK

C
Date

Key & Notes

SURVEY STATIONS

Name	Easting	Northing	Height	Remark
STN_L3	521559.395	319165.558	2.102	WGS NAD, IN KERB

The survey grid is the National Grid obtained from ETRS89 GPS Coordinates with OSTN15 transformation. Levels shown to Ordnance Survey datum using ETRS89 GPS with OSGM15 transformation.

Surveyed boundary features are not necessarily legal boundaries

All utilities have been identified to the best of the surveyors knowledge. The correct identification can not be 100% guaranteed and should be independently verified prior to use in any design or building works.


Services covers, gullies and other features may be obscured by parked vehicles, leaf litter, building materials, waste and dense vegetation etc.

LINETYPE LEGEND

- Bargeboard (U/S)
- Bottom of Bank
- Beam Bottom
- Building Face
- Block/Brick Paving
- Barrier Rail
- Bush
- Beam Top
- Canopy over
- Cable Duct
- Concrete Edge
- Drainage Channel
- Road C/Line
- Decking
- Building Demolished
- Invert of Ditch
- Eave/Underside Fascia
- External Boundary
- Electricity Pole and Wires
- Electricity Wires
- Face of cladding
- Fence
- Post and Rail Fence
- Paling or Panel Fence
- Ridge Fence
- Security Fence
- Wire Fence
- Foundation Wall
- Grass Edge
- Gravel Edge
- U/S Gutter
- Top of Gutter
- Hedge - Conifer
- Hedge - Deciduous
- Hedge Face
- Roof Hip
- Internal Boundary
- Kerb
- Mast
- Outbuilding
- Paving Slabs
- Pool Edge
- Pipe Run
- Play Surface
- Pond
- Ridge
- Rail
- Shed Outbuilding
- Top of Bank
- Tarmac Edge
- Track Edge
- Telecom Pole
- Tree Canopy
- Telecom Wire
- U/S Coping
- Underside of Tiles/Sheeting
- Verge (Roof)
- Waters Edge
- Face of wall
- Zip Line

SYMBOL LEGEND

- Bore Hole
- Gully Square
- CCTV Camera
- Earth Rod
- Gate
- FH Marker/Post
- Fire Hydrant Cover
- Kerb Gully
- Lamp Post
- Manhole Foul
- Manhole SW
- Manhole
- Post Square
- Road Gulley
- Road Gulley
- Road Sign
- RWP Square
- Survey Station
- Tree Conifer
- Tree Deciduous
- Tree Multi Bole
- Washout Valve
- Ballsha Beacon
- Bench
- Gully Round
- Bollard
- Cable TV Box
- Cable TV Cover
- Cable TV Cover
- Electric Cabinet
- Electric Cover
- Gas Cover
- Gas Cover
- Inspection Chamber
- Inspection Chamber
- Litter Bin
- Manhole
- Manhole Foul
- Manhole SW
- Manhole
- Manhole Foul
- Manhole Foul Pump
- Manhole SW
- Manhole Silt Trap
- Post Box
- Post Box
- Parking Meter
- Post
- Rodding Eye
- Road Sign
- RWP
- Service Cover
- S&VP
- Stop Valve
- Stop Valve
- Telephone Box
- Telecom Cover
- Telecom Cabinet
- Traffic Light
- Tree Stump
- Unknown Cover
- Unable to Lift
- Water Cabinet
- Well
- Water Meter/Valve

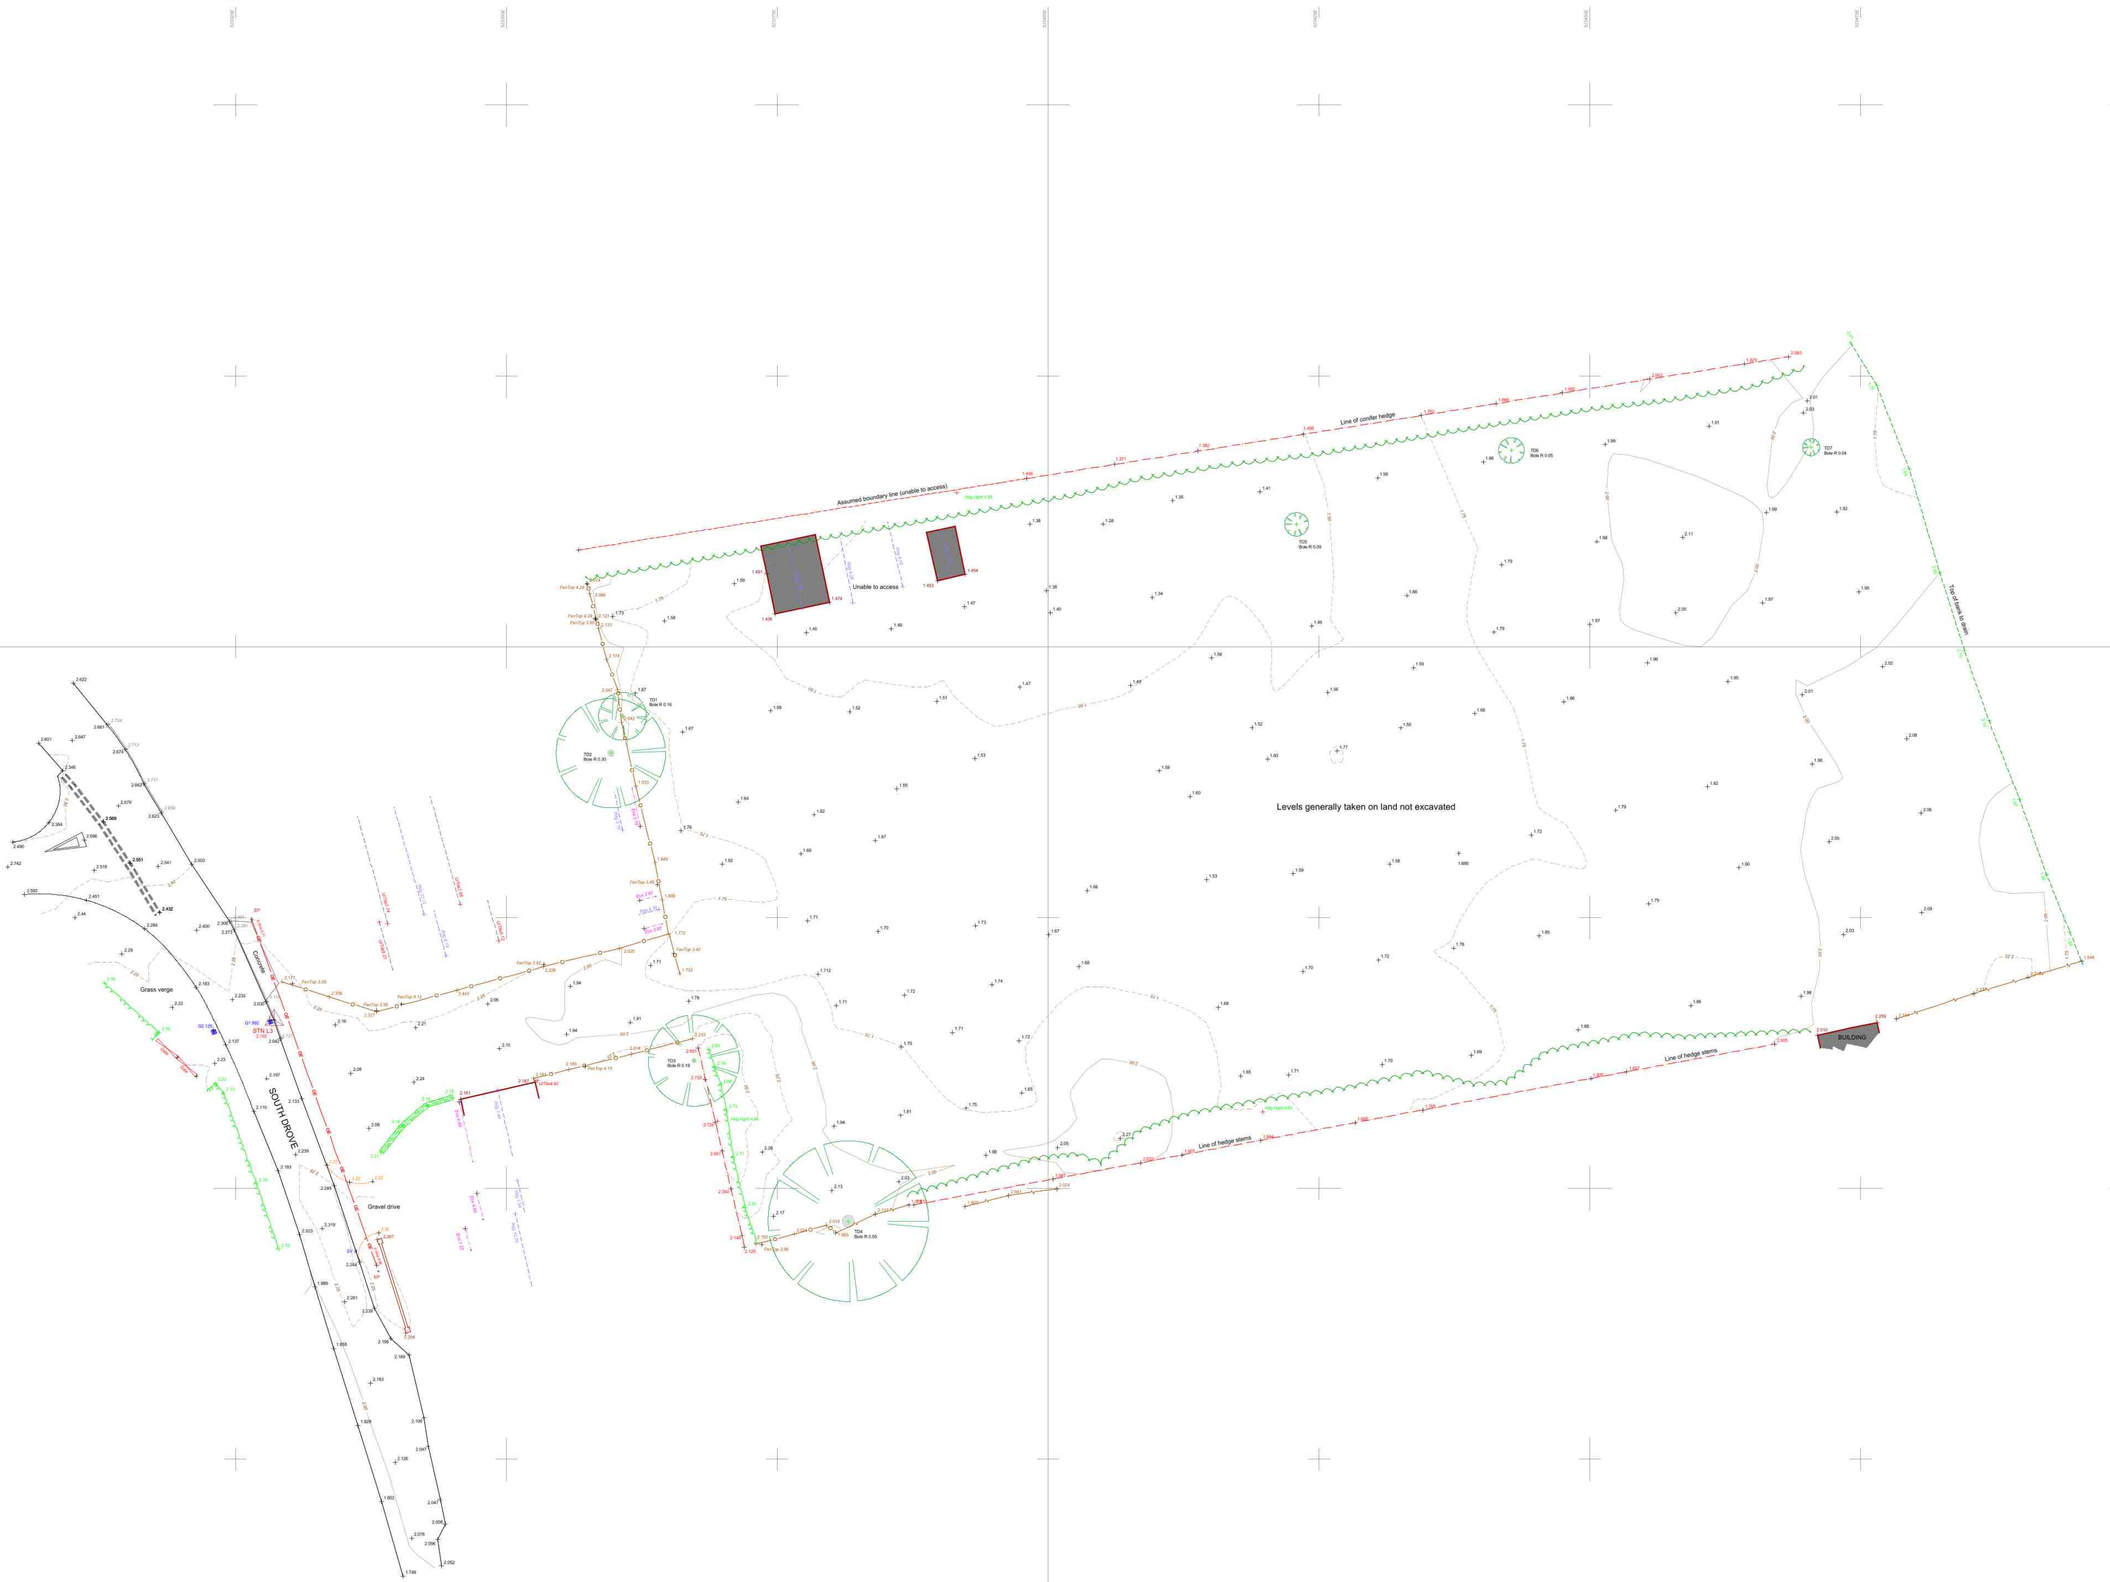

LincoInshire Surveys
John K Rowan ACABE
Vale Cottage Caistor Lane Tealby
Market Rasen Lincolnshire LN8 3XN
Telephone: - 01 673 838 464
Mobile: - 07 940 030 635
john.rowan@lincs-surveys.co.uk
www.lincs-surveys.co.uk

Project

Land off South Drove
Spalding Common
Spalding.

Client

Remway Design Ltd.
Wilson Builders Ltd.

Title

Topographical Survey

Surveyor	JKR	Client Ref:	
Date	October 2020	Drawn By	JKR
Scale	1:200@A0	Checked By	JKR
Contract No.	20094	REVISION	
Drawing No.	01		*

ORIGINAL PAPER SIZE A0
Please quote Contract No., Drawing No. & Revision in all Correspondence