


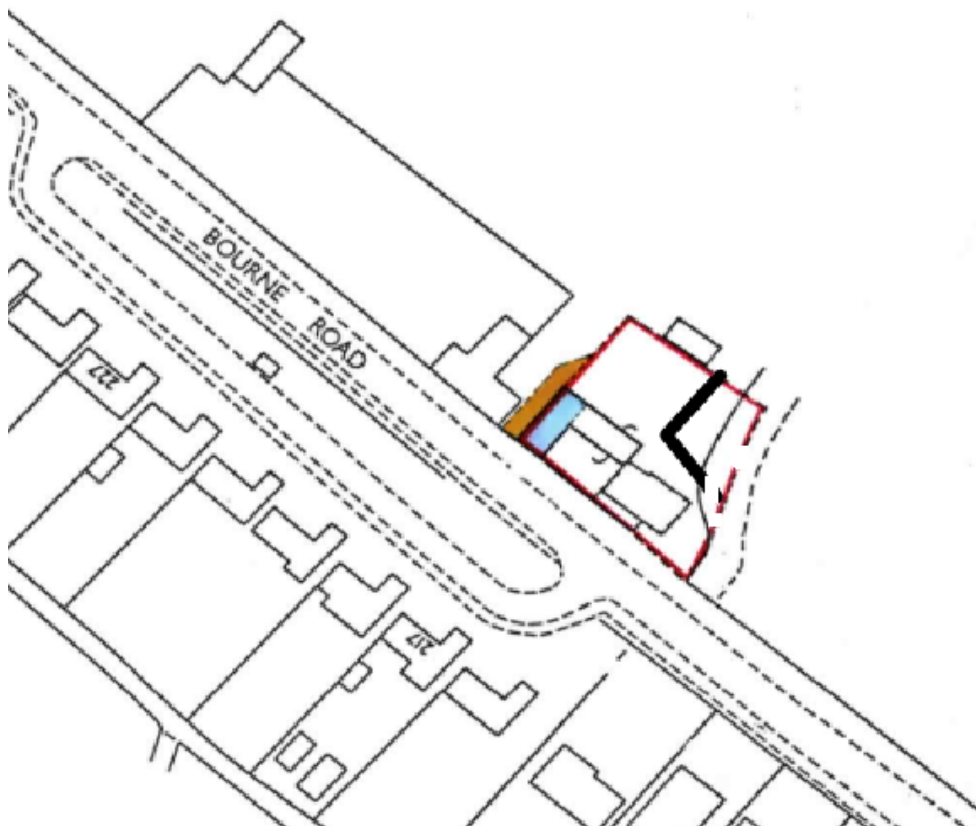

Black line shows area created for car parking.

Gaps in the lines show gate entrances. The intention is to keep traffic and access away from the main road for safety and cause as little disturbance as possible.