



brickwork to match as close as possible to existing


slates to match
existing

2m high close board gate

[illegible]

Ref:	Revision:	Date:
------	-----------	-------

WENMAN BUILDING DESIGN Ltd.
2 Austendyke Road
Weston Hills
Spalding
Lincs. PE12 6BX
Tel/Fax 01775 724171
Mobile 0784 1718457
enquiries@wenmanbuildingdesign.co.uk

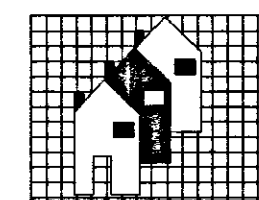

Project:
PROPOSED SINGLE STOREY SIDE EXTENSION

Client: MRS COLLISON
36 ALEXANDRA ROAD
SPALDING, Lincs

DRAWING:

EXISTING FLOOR PLAN
PROPOSED FLOOR PLAN
EXISTING ELEVATIONS
PROPOSED ELEVATIONS
BLOCK PLAN
SITE PLAN

DRAWING N°:
WEN/GR/1075/08/00

AUGUST 2008

DRAWN BY:

R/W	SCALES: 1:50 1:100 1:500 1:1250
-----	------------------------------------

[illegible]

HEALTH & SAFETY
The client is to ensure that the appointed contractor is familiar with and complies with Health & Safety for Building Sites and Work Places