



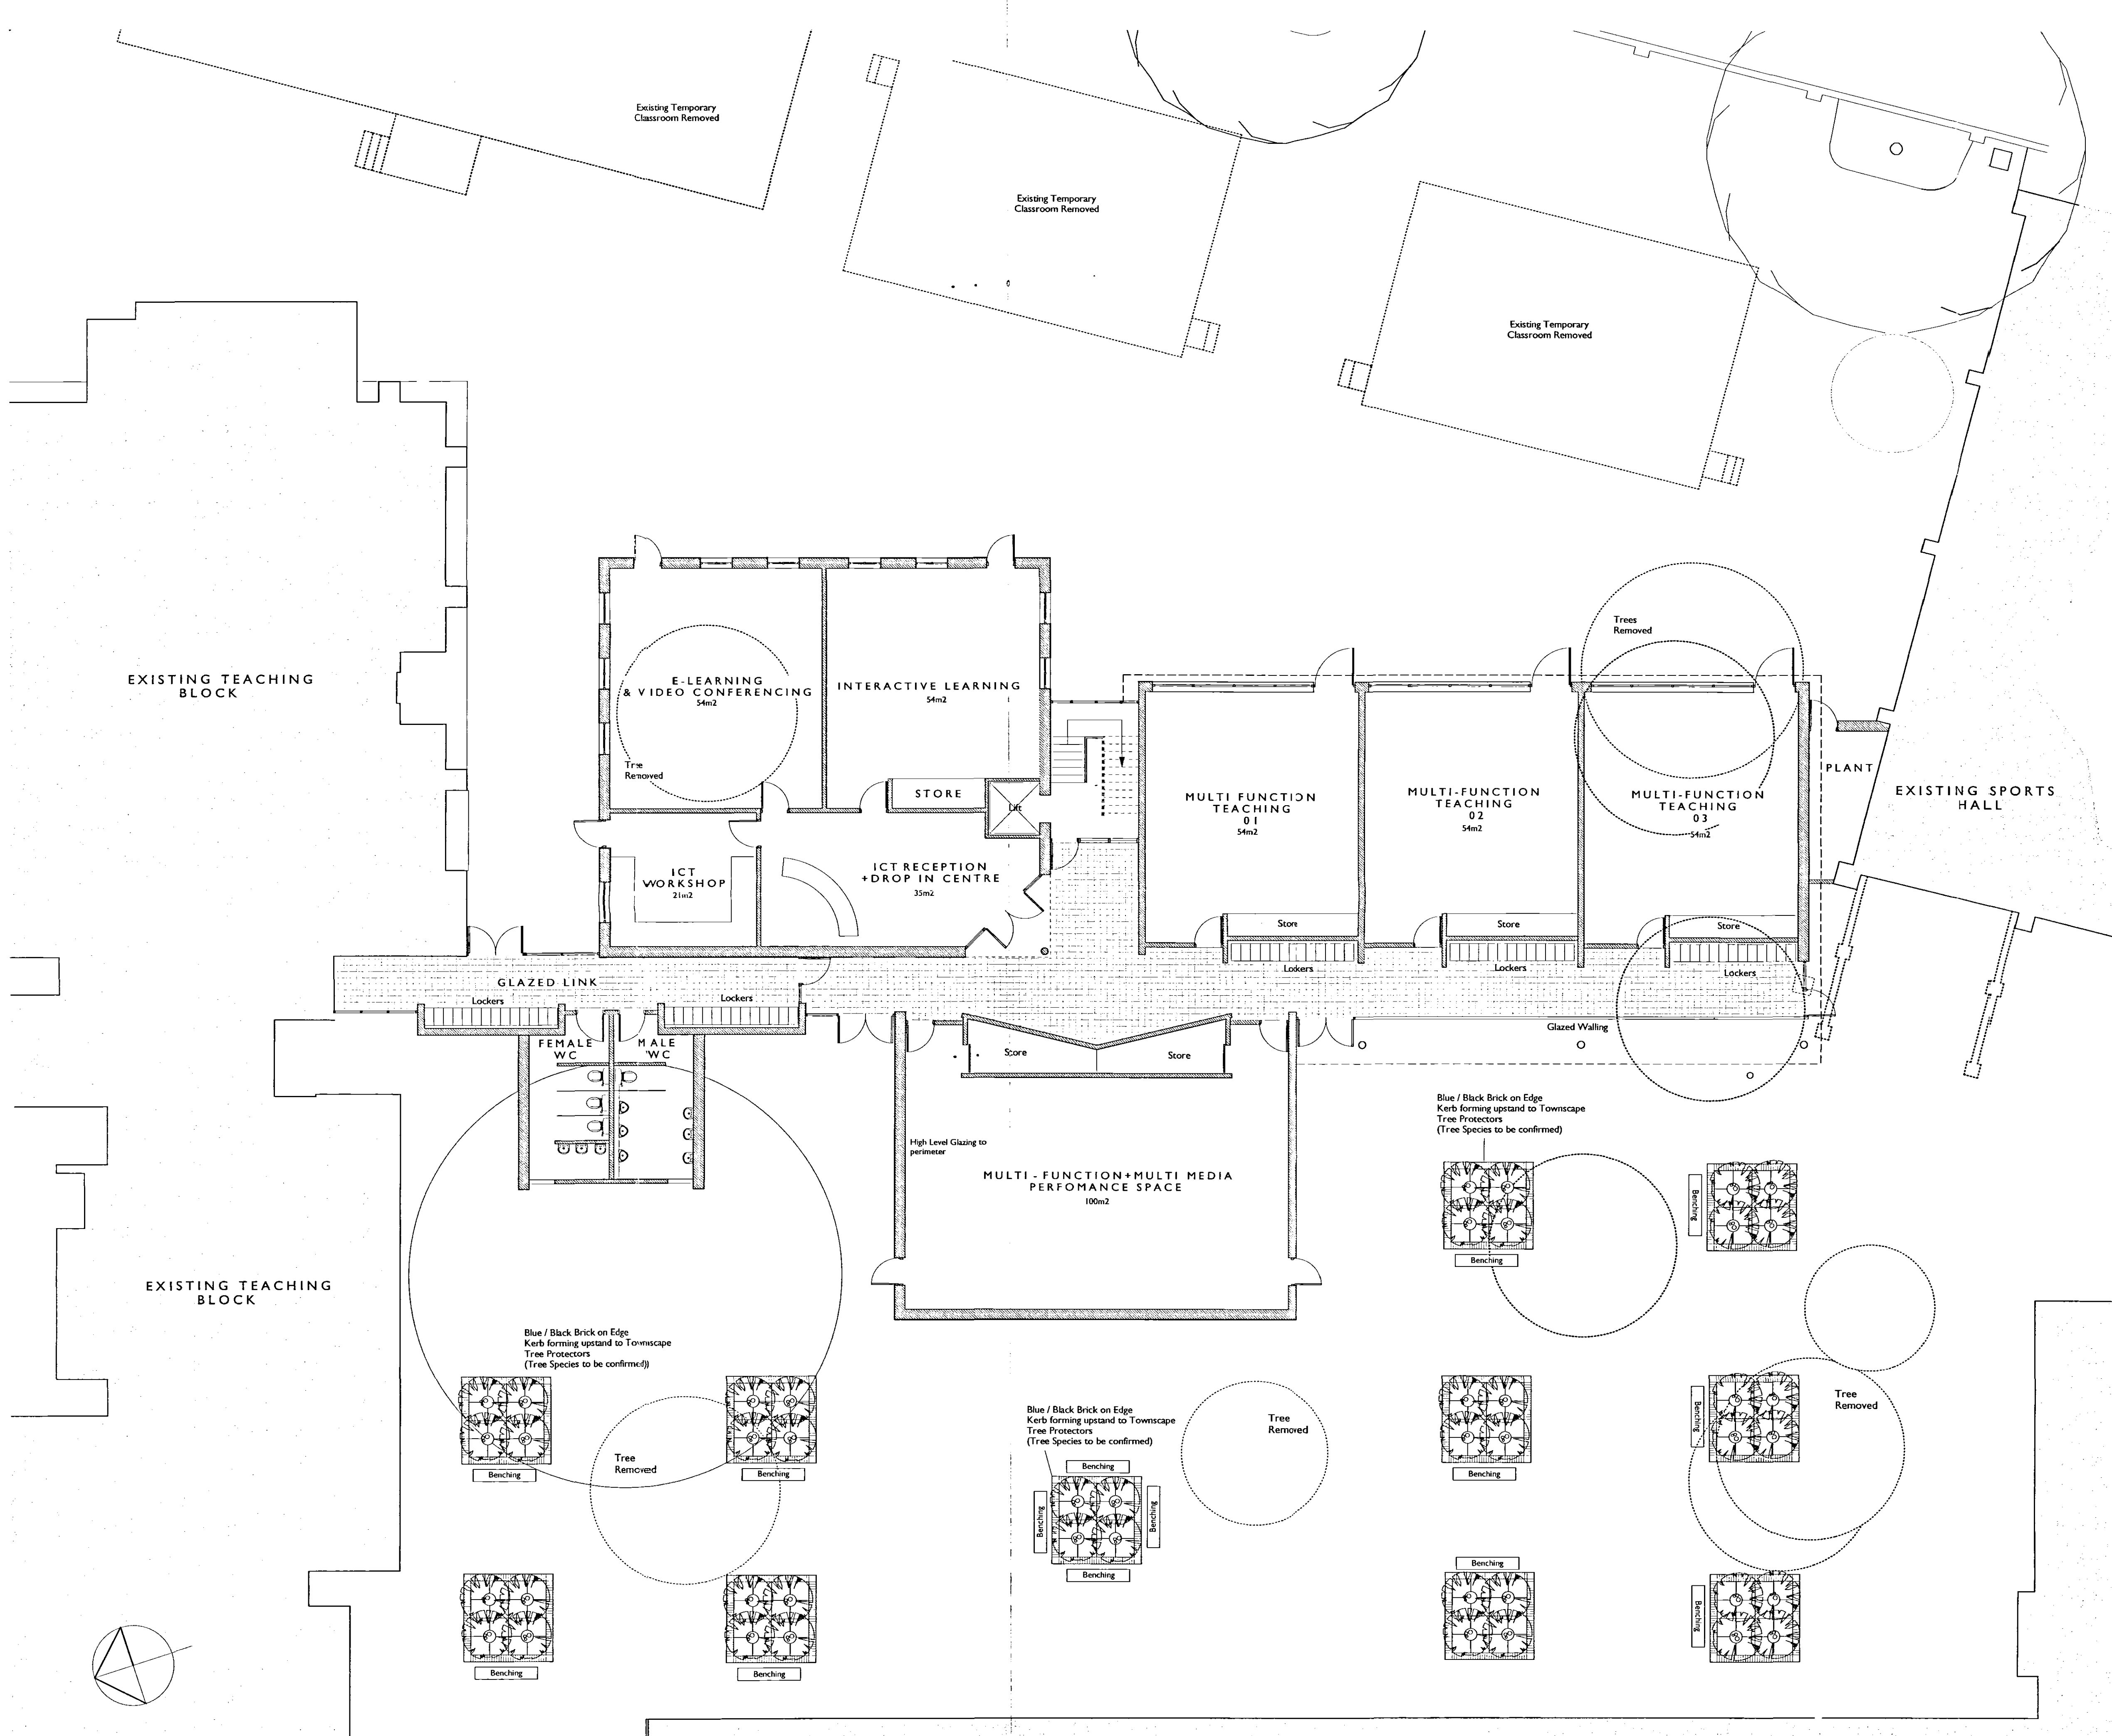

DO NOT SCALE THIS DRAWING USE DIMENSIONS ONLY
 VERIFY ALL DIMENSIONS ON SITE BEFORE COMMENCING ANY
 WORK OR SHOP DRAWINGS
 INFORM THE ARCHITECT BEFORE ANY WORK STARTS IF THIS
 DRAWING EXCEEDS THE QUANTITIES IN ANY WAY

Revision	Date	
A	Aug 2003	Hatch added, openings added
B	Sept 2003	WC Block Added / Various Minor
C	Sept 2003	Minor Amendments
D	Aug 2004	Landscape Added

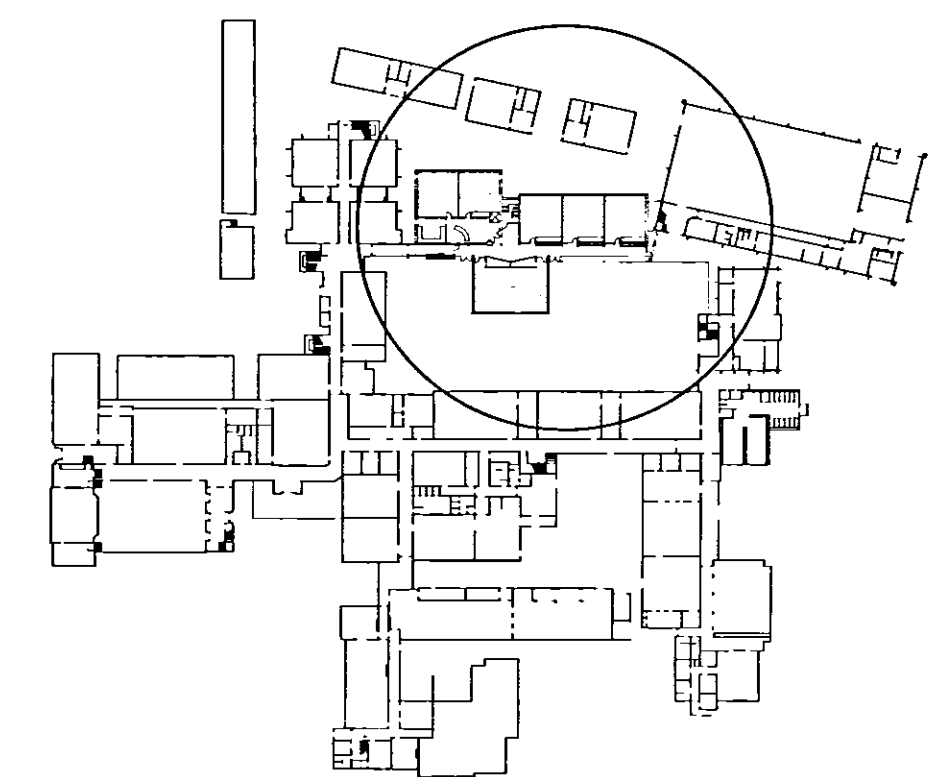

DRAWING ISSUE STATUS	REVISION Nº	DATE	SIGNED
RISK ASSESSMENT UNDERTAKEN			
PLANNING APPLICATION Nº 1			
PLANNING APPLICATION Nº 2			
PLANNING CONSENT			
LISTED BLDG APPLICATION			
LISTED BLDG CONSENT			
DAC APPROVAL			
BLDG CONTROL APPLICATION			
BLDG CONTROL APPROVAL			
TENDER DOCUMENT		Planning & Development	
CONTRACT DOCUMENT		08 SEP 2004	
		Ref: 1189104	

CLIENT Queen Elizabeth Royal Free Grammar School		 Acanthus Clews architects The Old Swan Great Bourton • Banbury Oxfordshire • OX17 1QR Tel: 01295 758101 Fax: 01295 750387 architects@acanthusclews.co.uk www.acanthusclews.co.uk
PROJECT Master Plan		
TITLE Proposed ICT Technology Block Proposed Ground Floor Layout Option02		
SCALE 1:100		
DATE Aug 2003	DRAWN mss	
JOB Nº 02.052	DRAWING Nº 39D	