





PROPOSED STREET SCENE

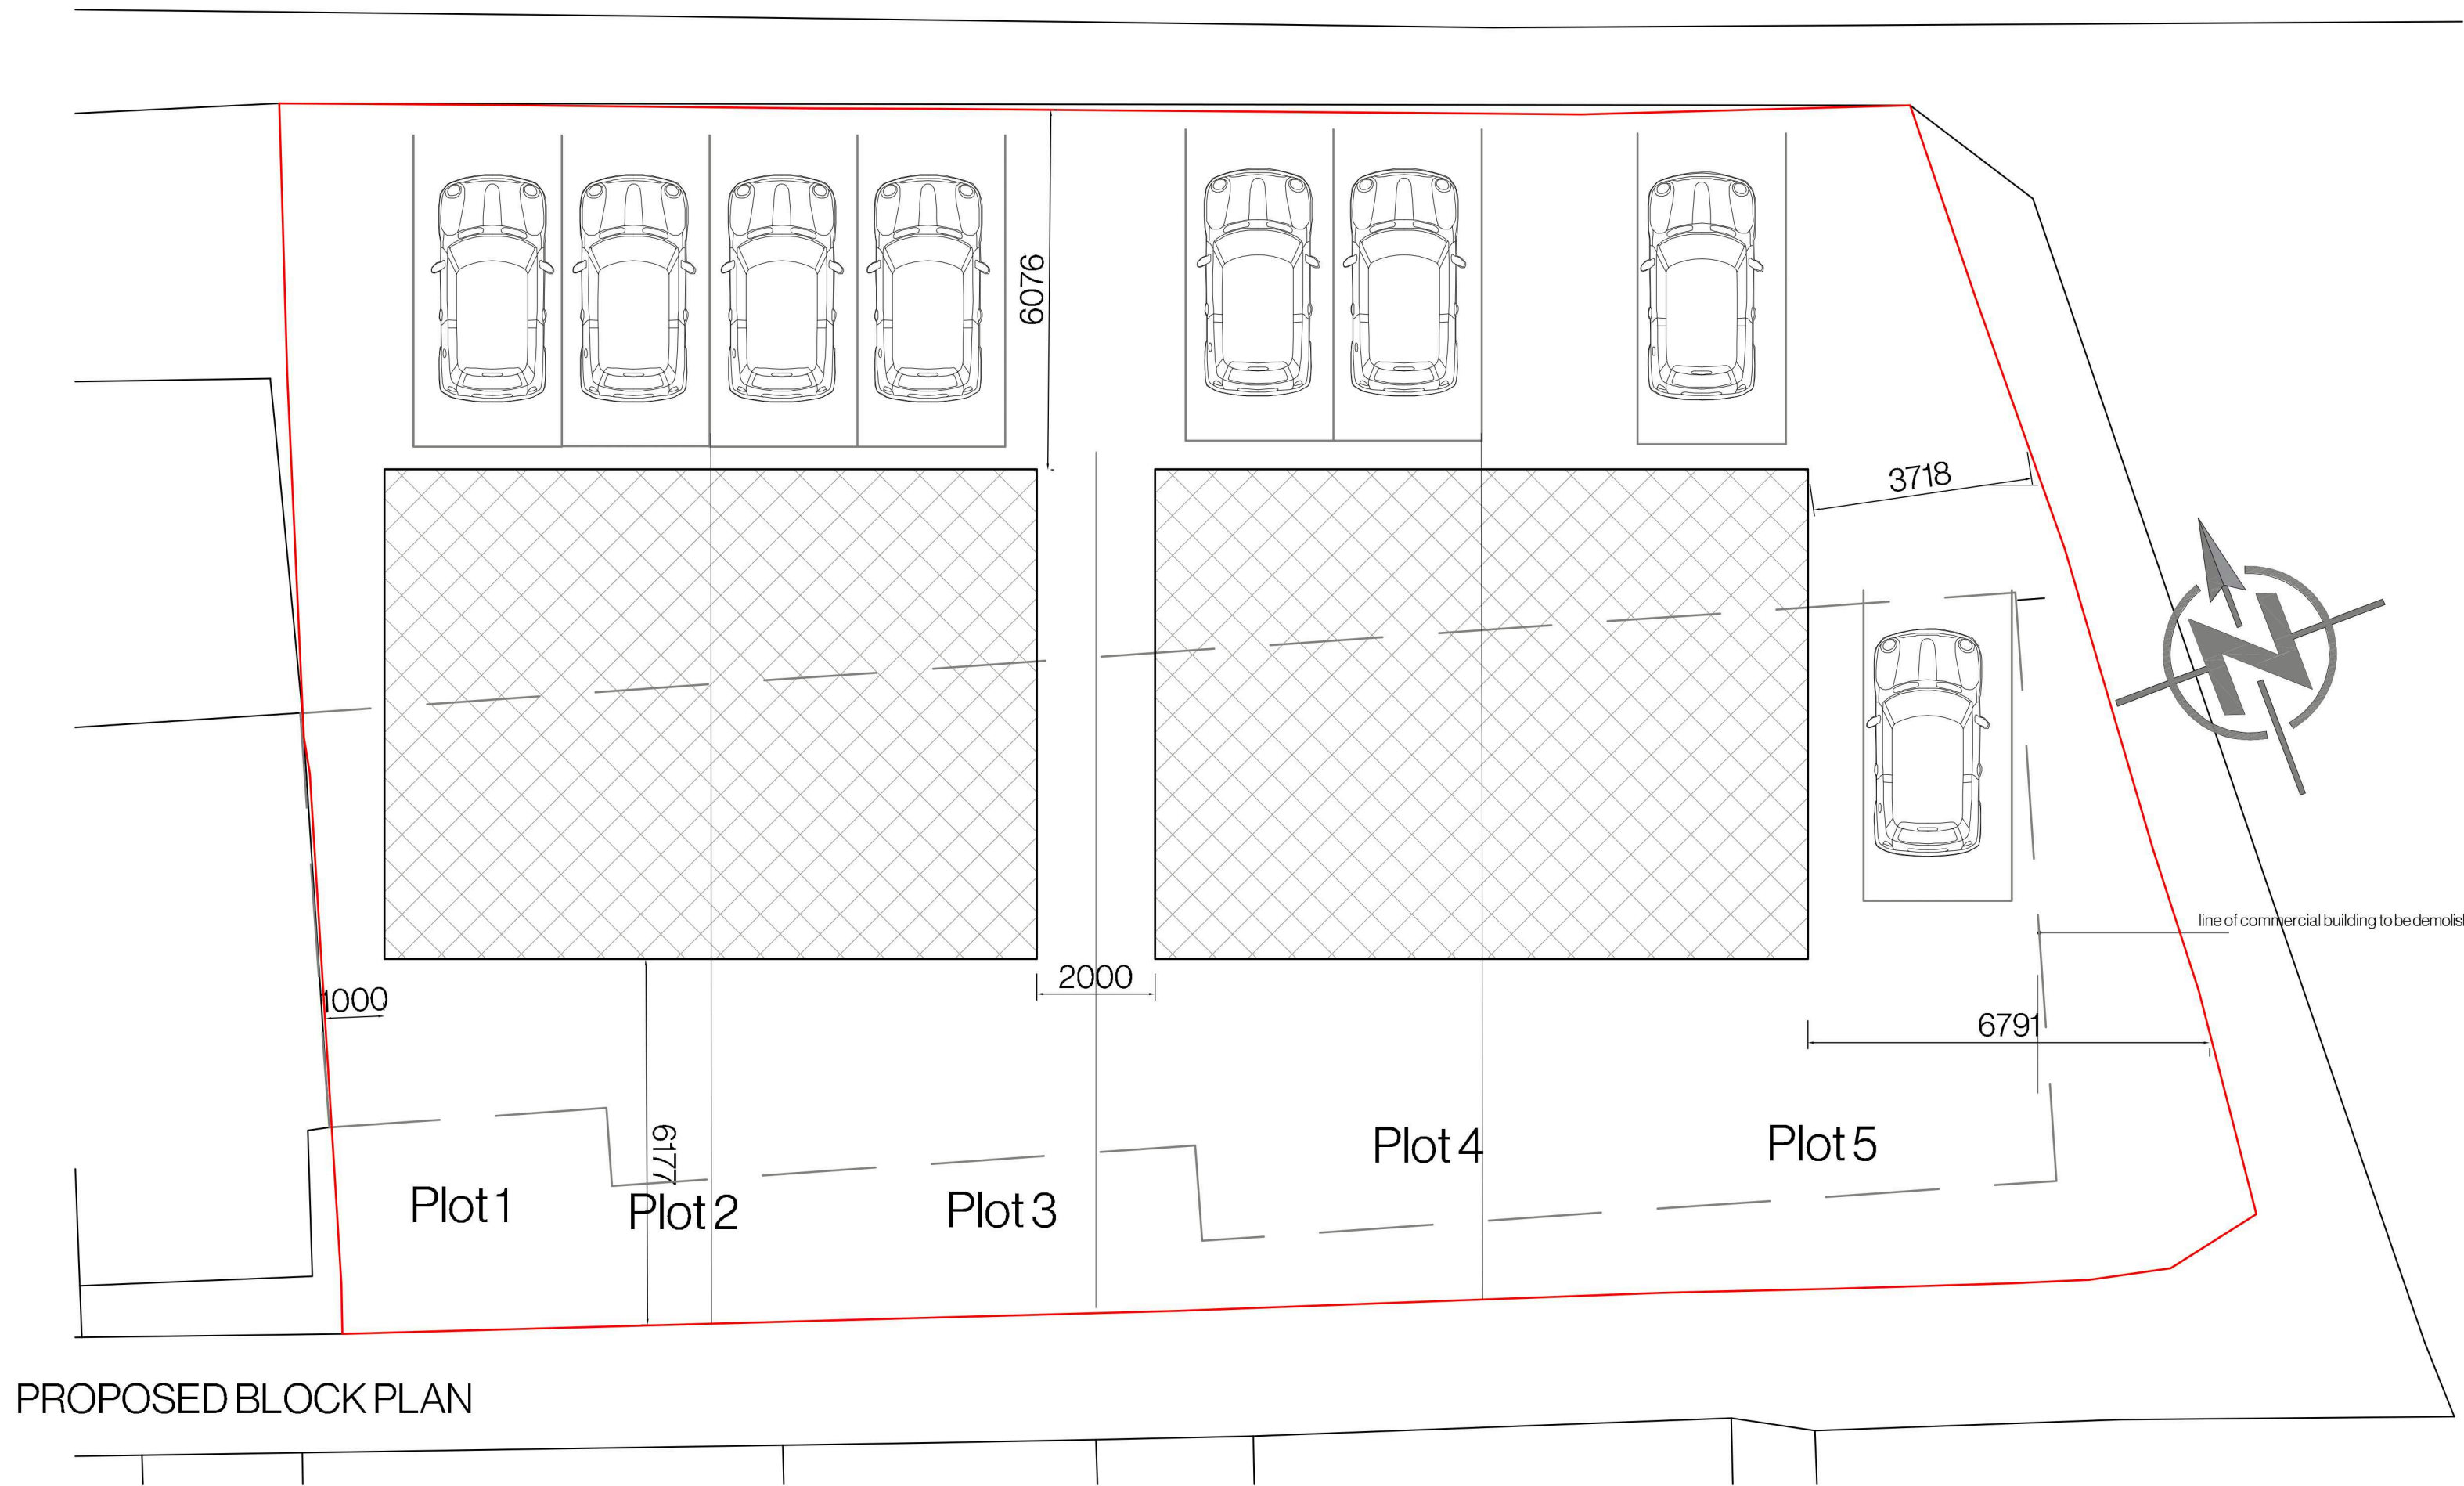

PROPOSED BLOCK PLAN

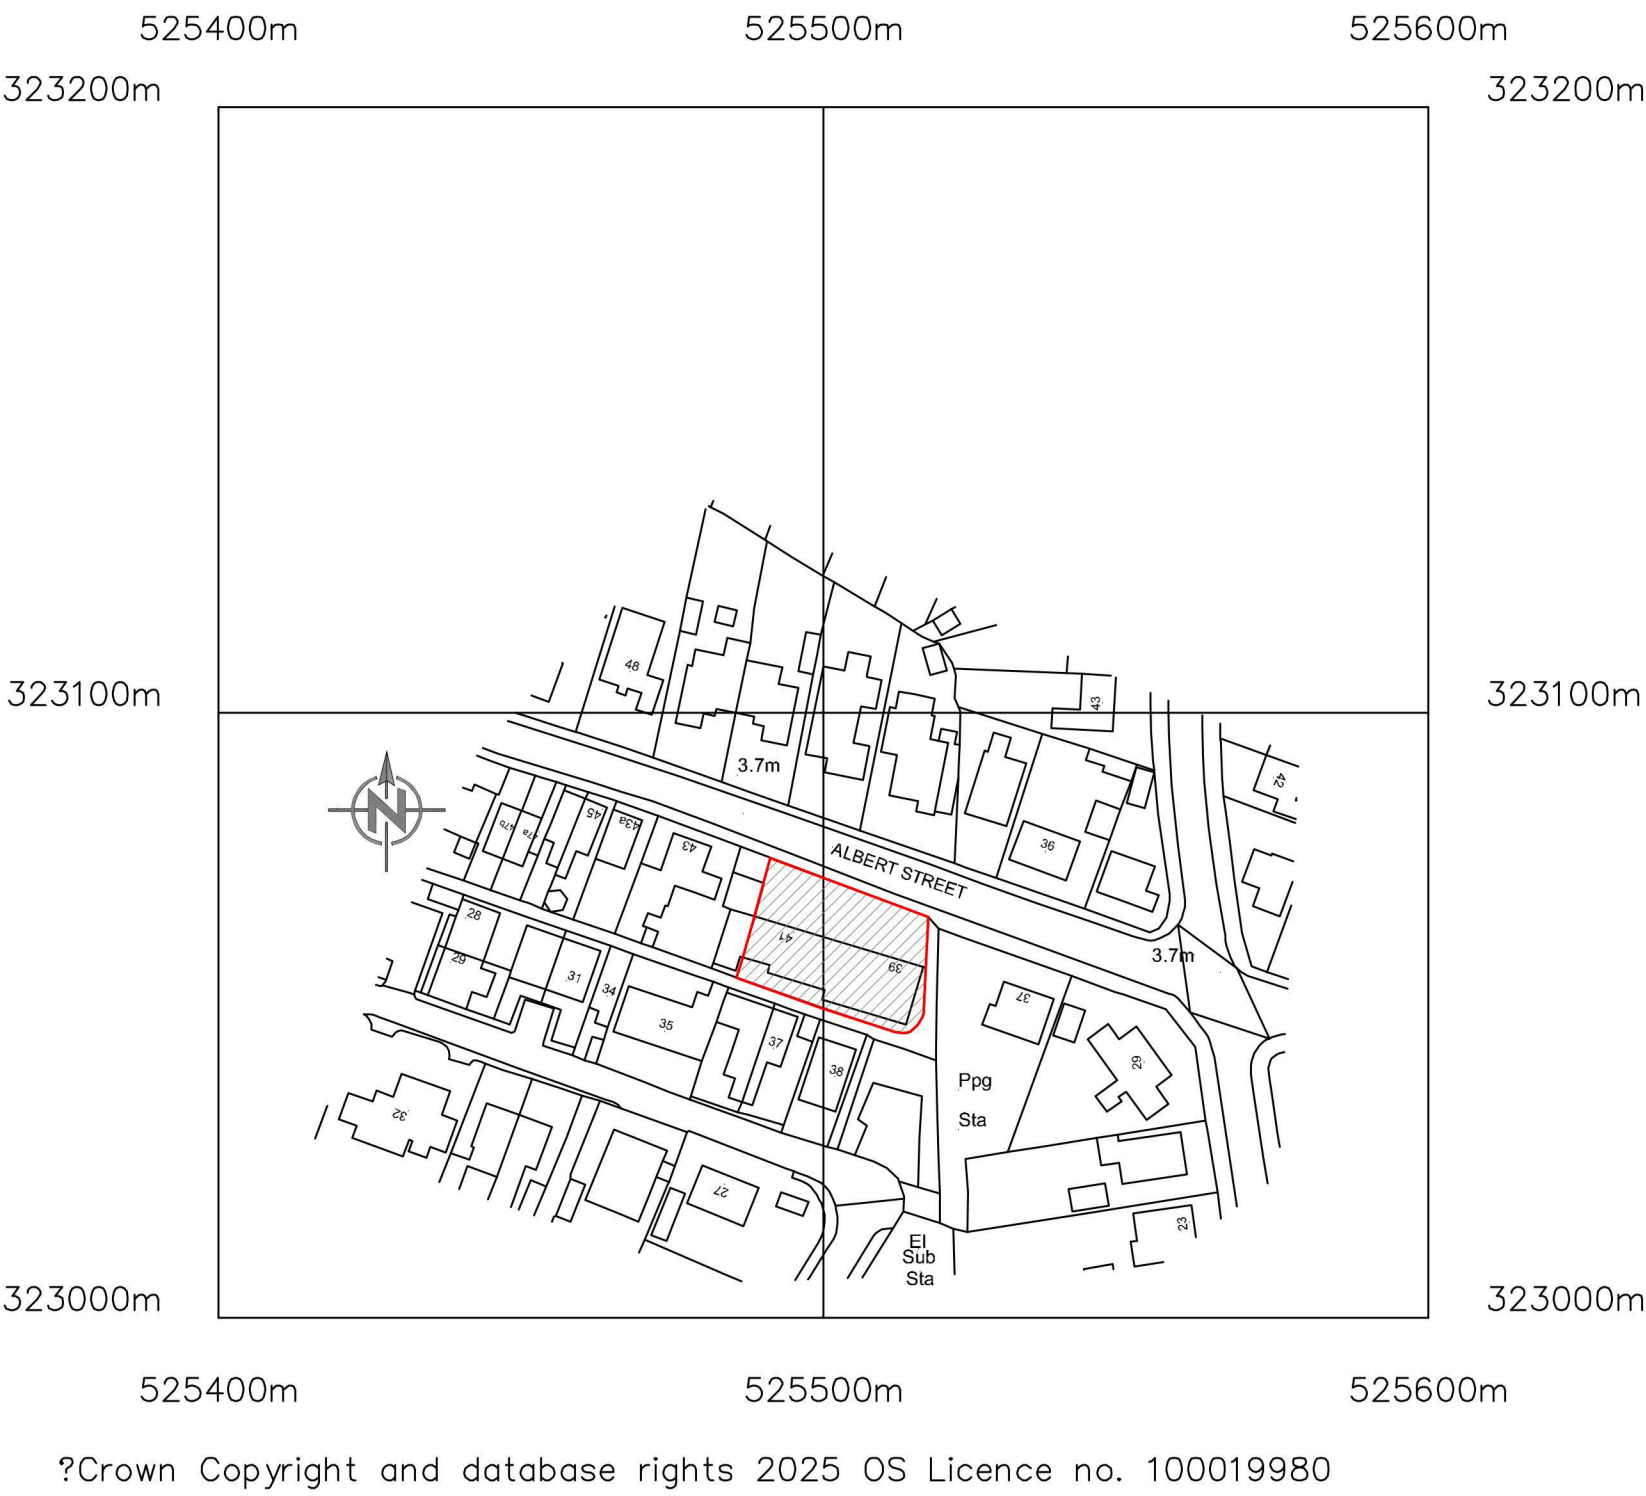

LOCATION PLAN