
External Tiles Specification
Encaustic 70x70mm external tiles ENC 15 supplied by Olde English Tel 01992 535981 with 25mm border tile.- classic black and white. 10mm tiles sat on 3mm bed of grey cement based adhesive on 65mm concrete screed on 200mm well compacted hardcore sub base.


924x 2015mm
hardwood door

Ironmongery Spec for BOTH new doors:
Pair Victorian Lever Lock Handles - finish Polished Brass
Victorian Letter Plate 305x 102 - Polished Brass
1 1/2 pairs BS 7352 Hinges
Two number Mortice Door Bolts (top and Bottom) - Polished Brass plate

824x 1981mm
hardwood door

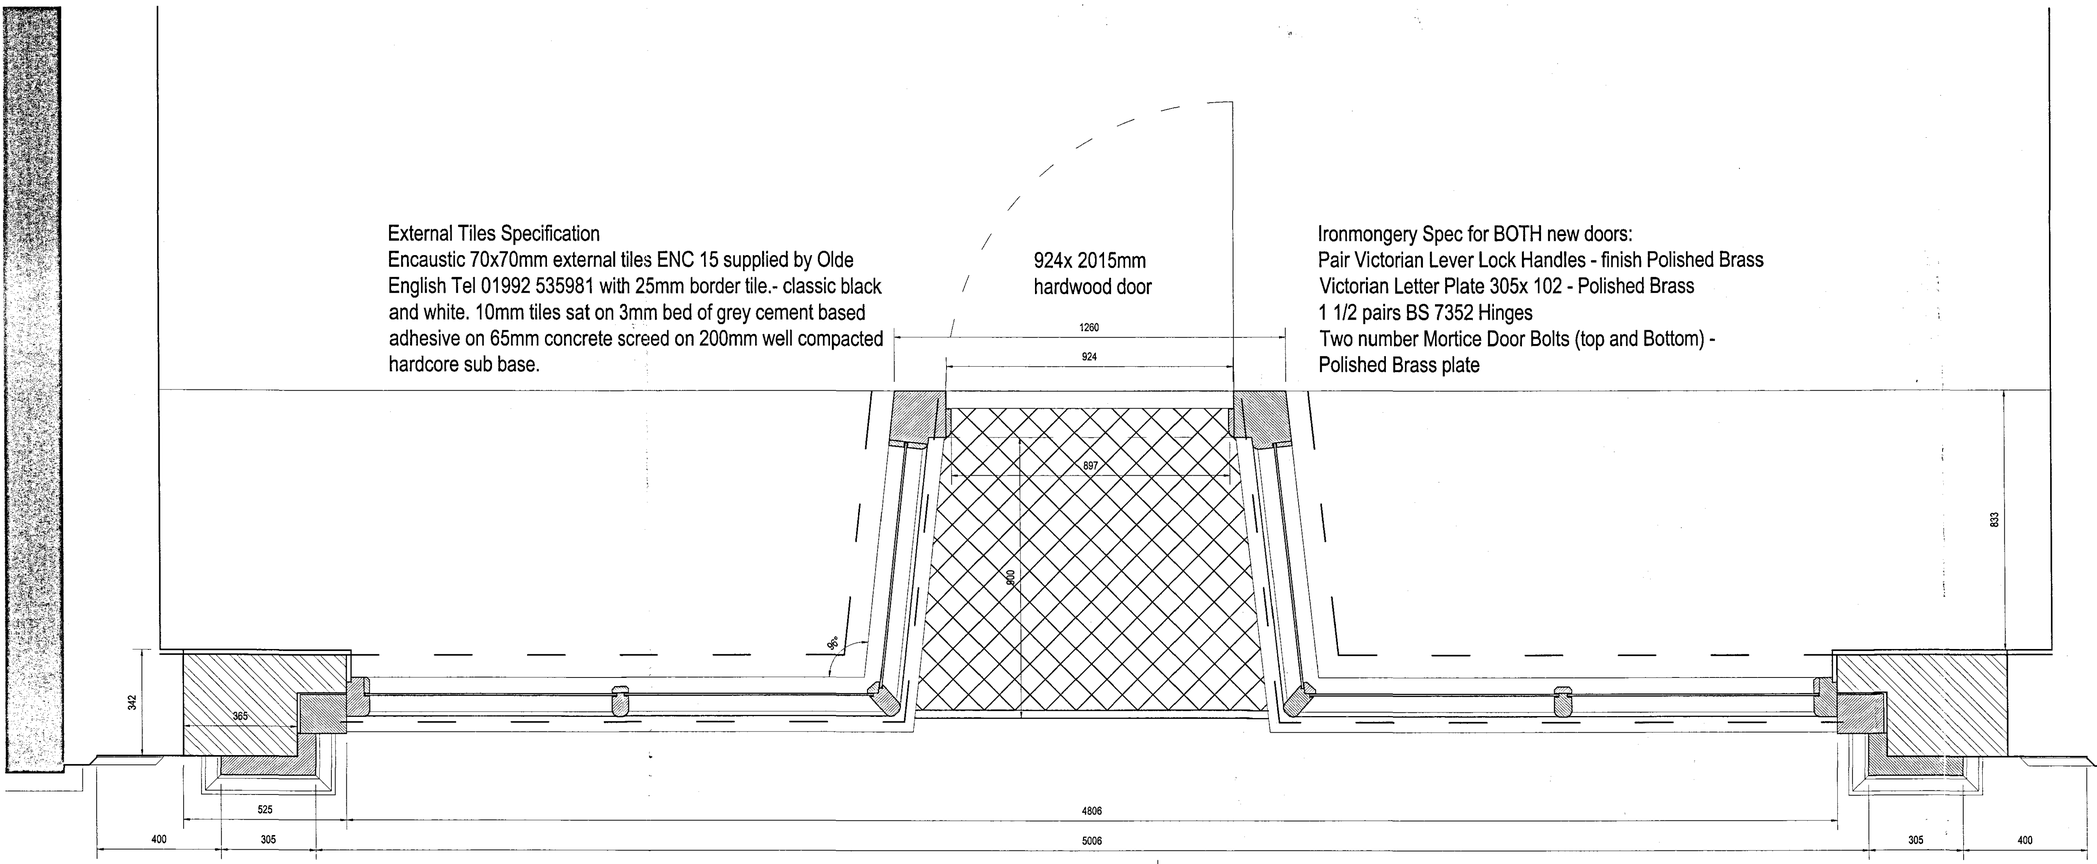


Refer to E Bowman & Sons
1:1 Scale Detail

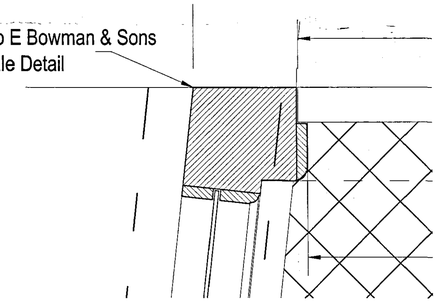

12.5mm Internal Plaster finish

New Solid wall in Facing Red Brick to match existing

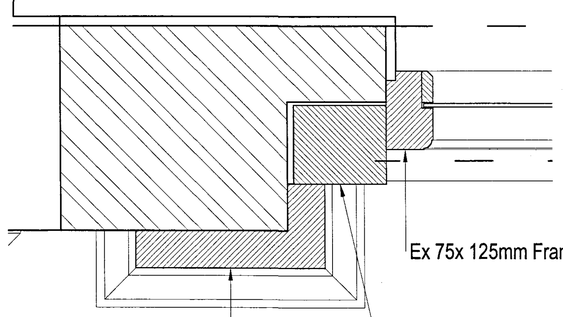


Ex 75x 125mm Frame


Timber moulded pilaster

Ex 150x125mm Frame

All hardwood glazing bead with SS screw fixings

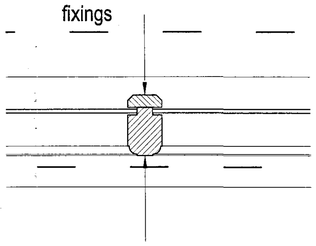

Refer to E Bowman & Sons
1:1 Scale Detail

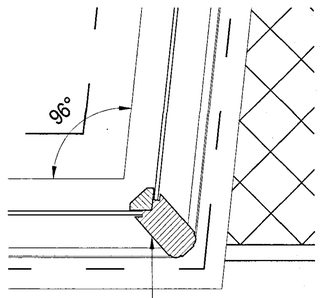

Refer to E Bowman & Sons
1:1 Scale Detail

Planning
2 6 NOV 2008
Ref: 1196/08

SUPERSEDED

ISSUED

REVISION	DATE	DRAWN	CHECKED	DESCRIPTION

CLIENT: Joy Centre Properties Ltd & Mr M Berwald
SCALE: 1:10
DATE: 26 Aug 2008
PROJECT: 14 Market Place, Spalding
DRAWN: JM
CHECKED: JM
DRAWING TITLE: Shop Front Detail
JOB NUMBER: 231432
DRAWING NO.: 100
REVISION: -

3 COLEGATE, NORWICH, NORFOLK, NR3 1BN. TEL 01603 674444, FAX 01603 674445.
PURCELL MILLER TRITTON LLP IS A LIMITED LIABILITY PARTNERSHIP REGISTERED IN ENGLAND AND WALES.
REGISTERED NUMBER OC310250. REGISTERED OFFICE 3 COLEGATE, NORWICH, NORFOLK, NR3 1BN. www.pmt.co.uk
© ALL RIGHTS RESERVED
REPORT ALL DISCREPANCIES
DO NOT SCALE FROM DRAWING
CHECK DIMENSIONS ON SITE

PURCELL MILLER TRITTON