

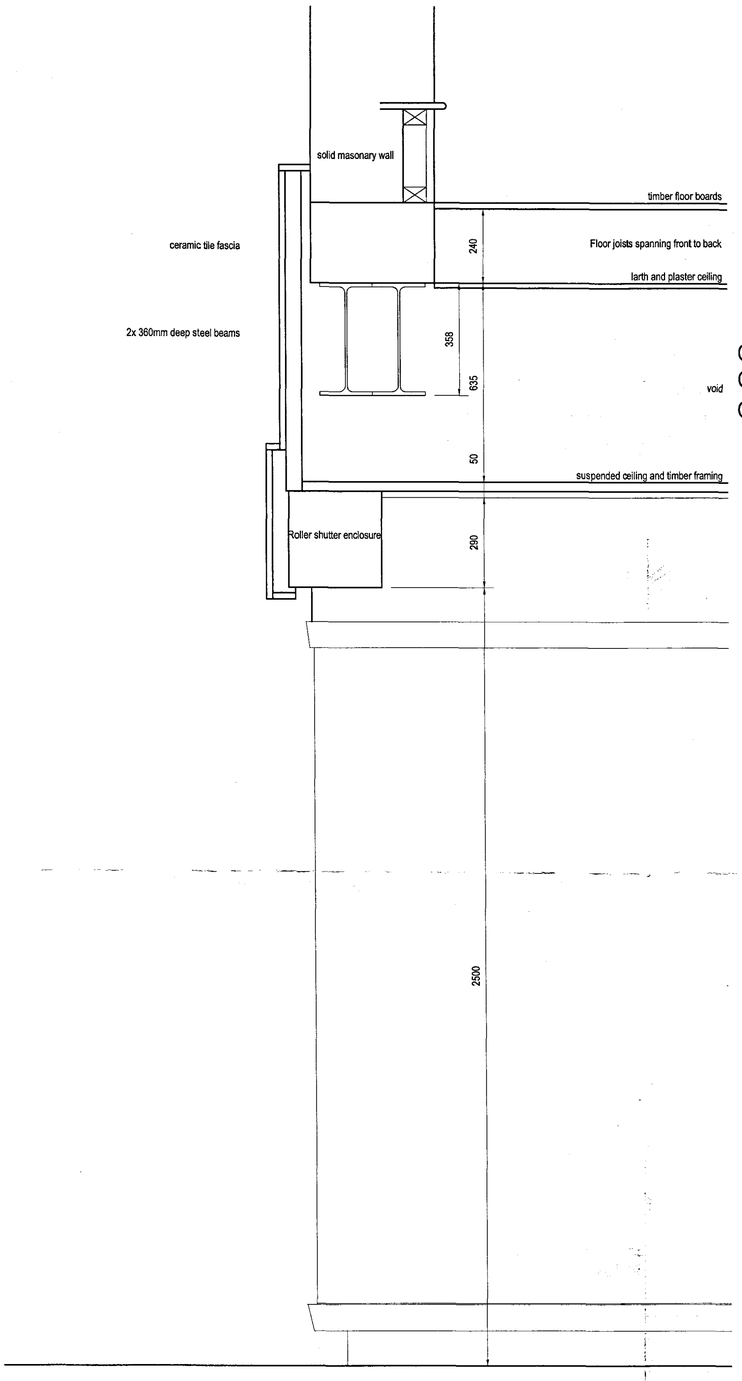


Existing Section through Shop Front

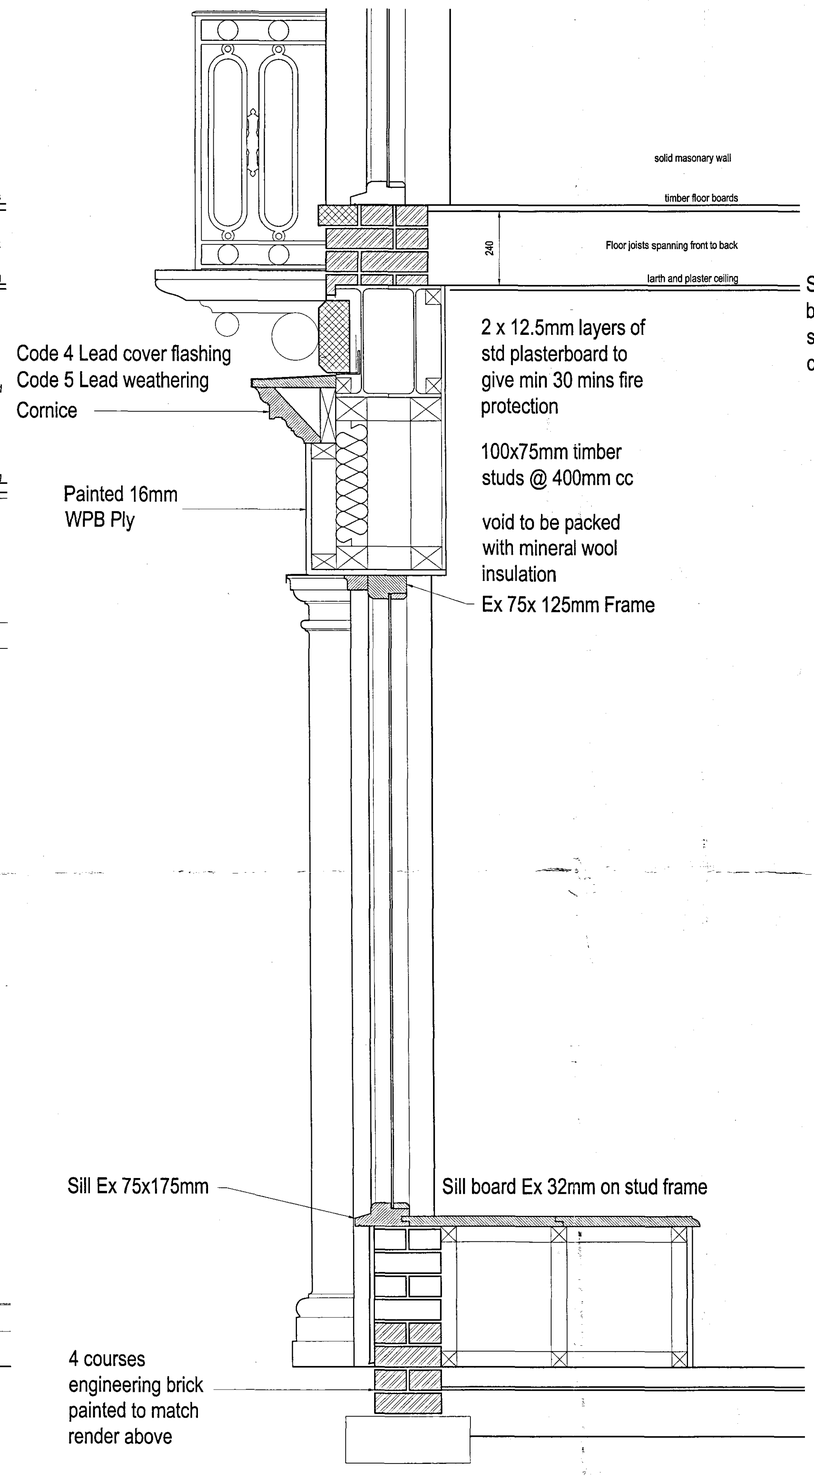

Proposed Section through Shop Front

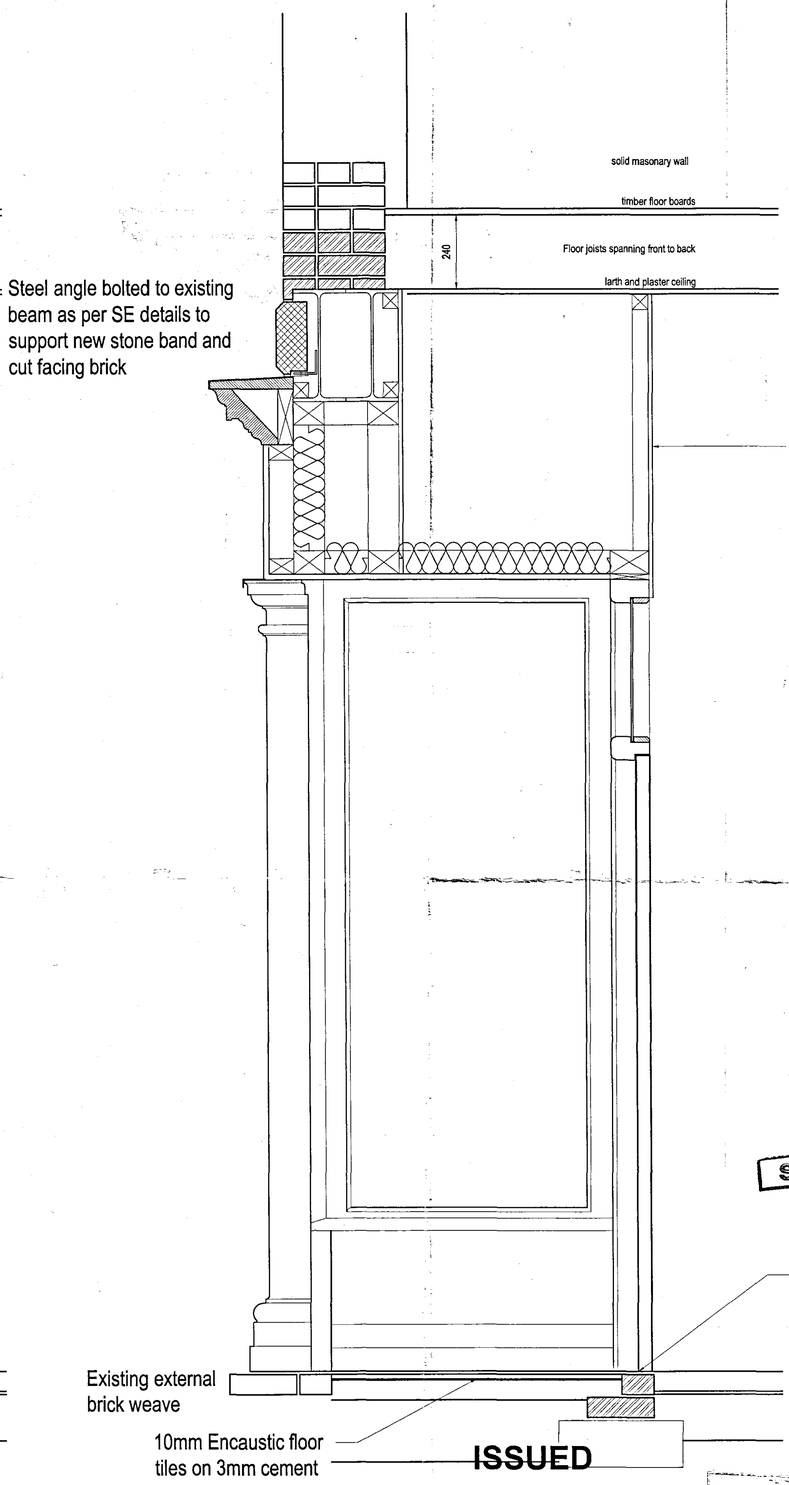

SUPERSEDED

ISSUED

FILE COPY
20 NOV 2008
1196/08

REVISION	DATE	DRAWN	CHECKED	DESCRIPTION

CLIENT: Joy Centre Properties Ltd & Mr M Berwald	SCALE: 1:10	DATE: 26 Aug 2008
PROJECT: 14 Market Place, Spalding	DRAWN: JM	CHECKED: JM
DRAWING TITLE: Shop Front Section	JOB NUMBER: 231432	DRAWING NO.: 102 — REVISION: -

3 COLEGATE, NORWICH, NR3 1BN. TEL 01603 674444, FAX 01603 674445.
PURCELL MILLER TRITTON LLP IS A LIMITED LIABILITY PARTNERSHIP REGISTERED IN ENGLAND AND WALES.
REGISTERED NUMBER OC312259. REGISTERED OFFICE 3 COLEGATE, NORWICH, NORFOLK NR3 1BN. www.pmt.co.uk

© ALL RIGHTS RESERVED
REPORT ALL DISCREPANCIES
DO NOT SCALE FROM DRAWING
CHECK DIMENSIONS ON SITE

PURCELL MILLER TRITTON