




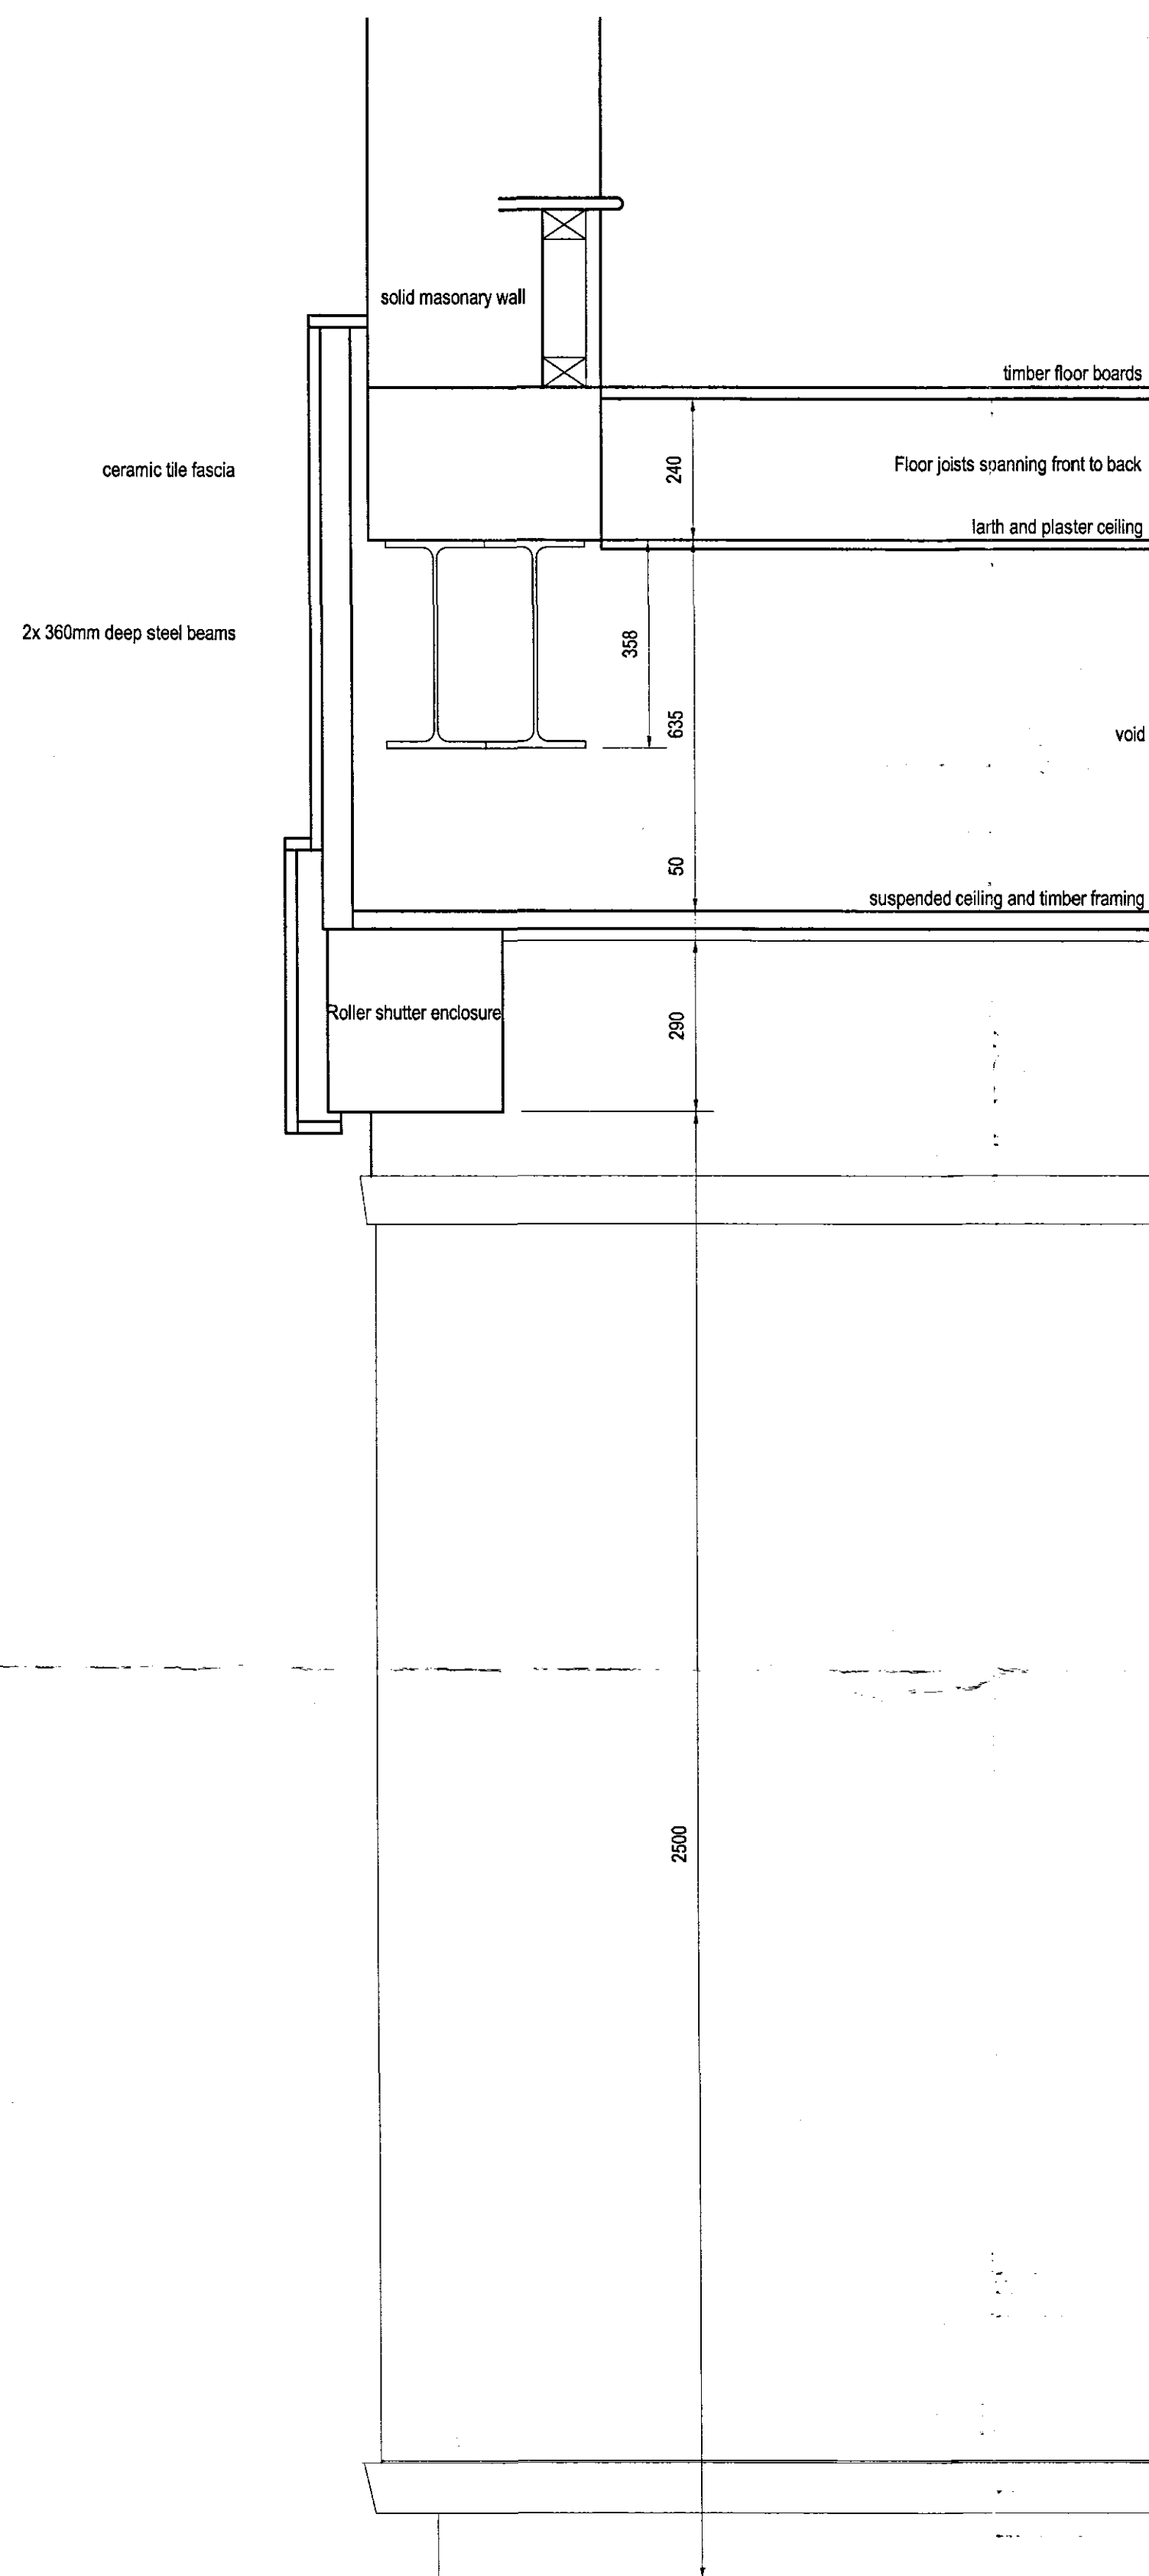

Existing Section through Shop Front

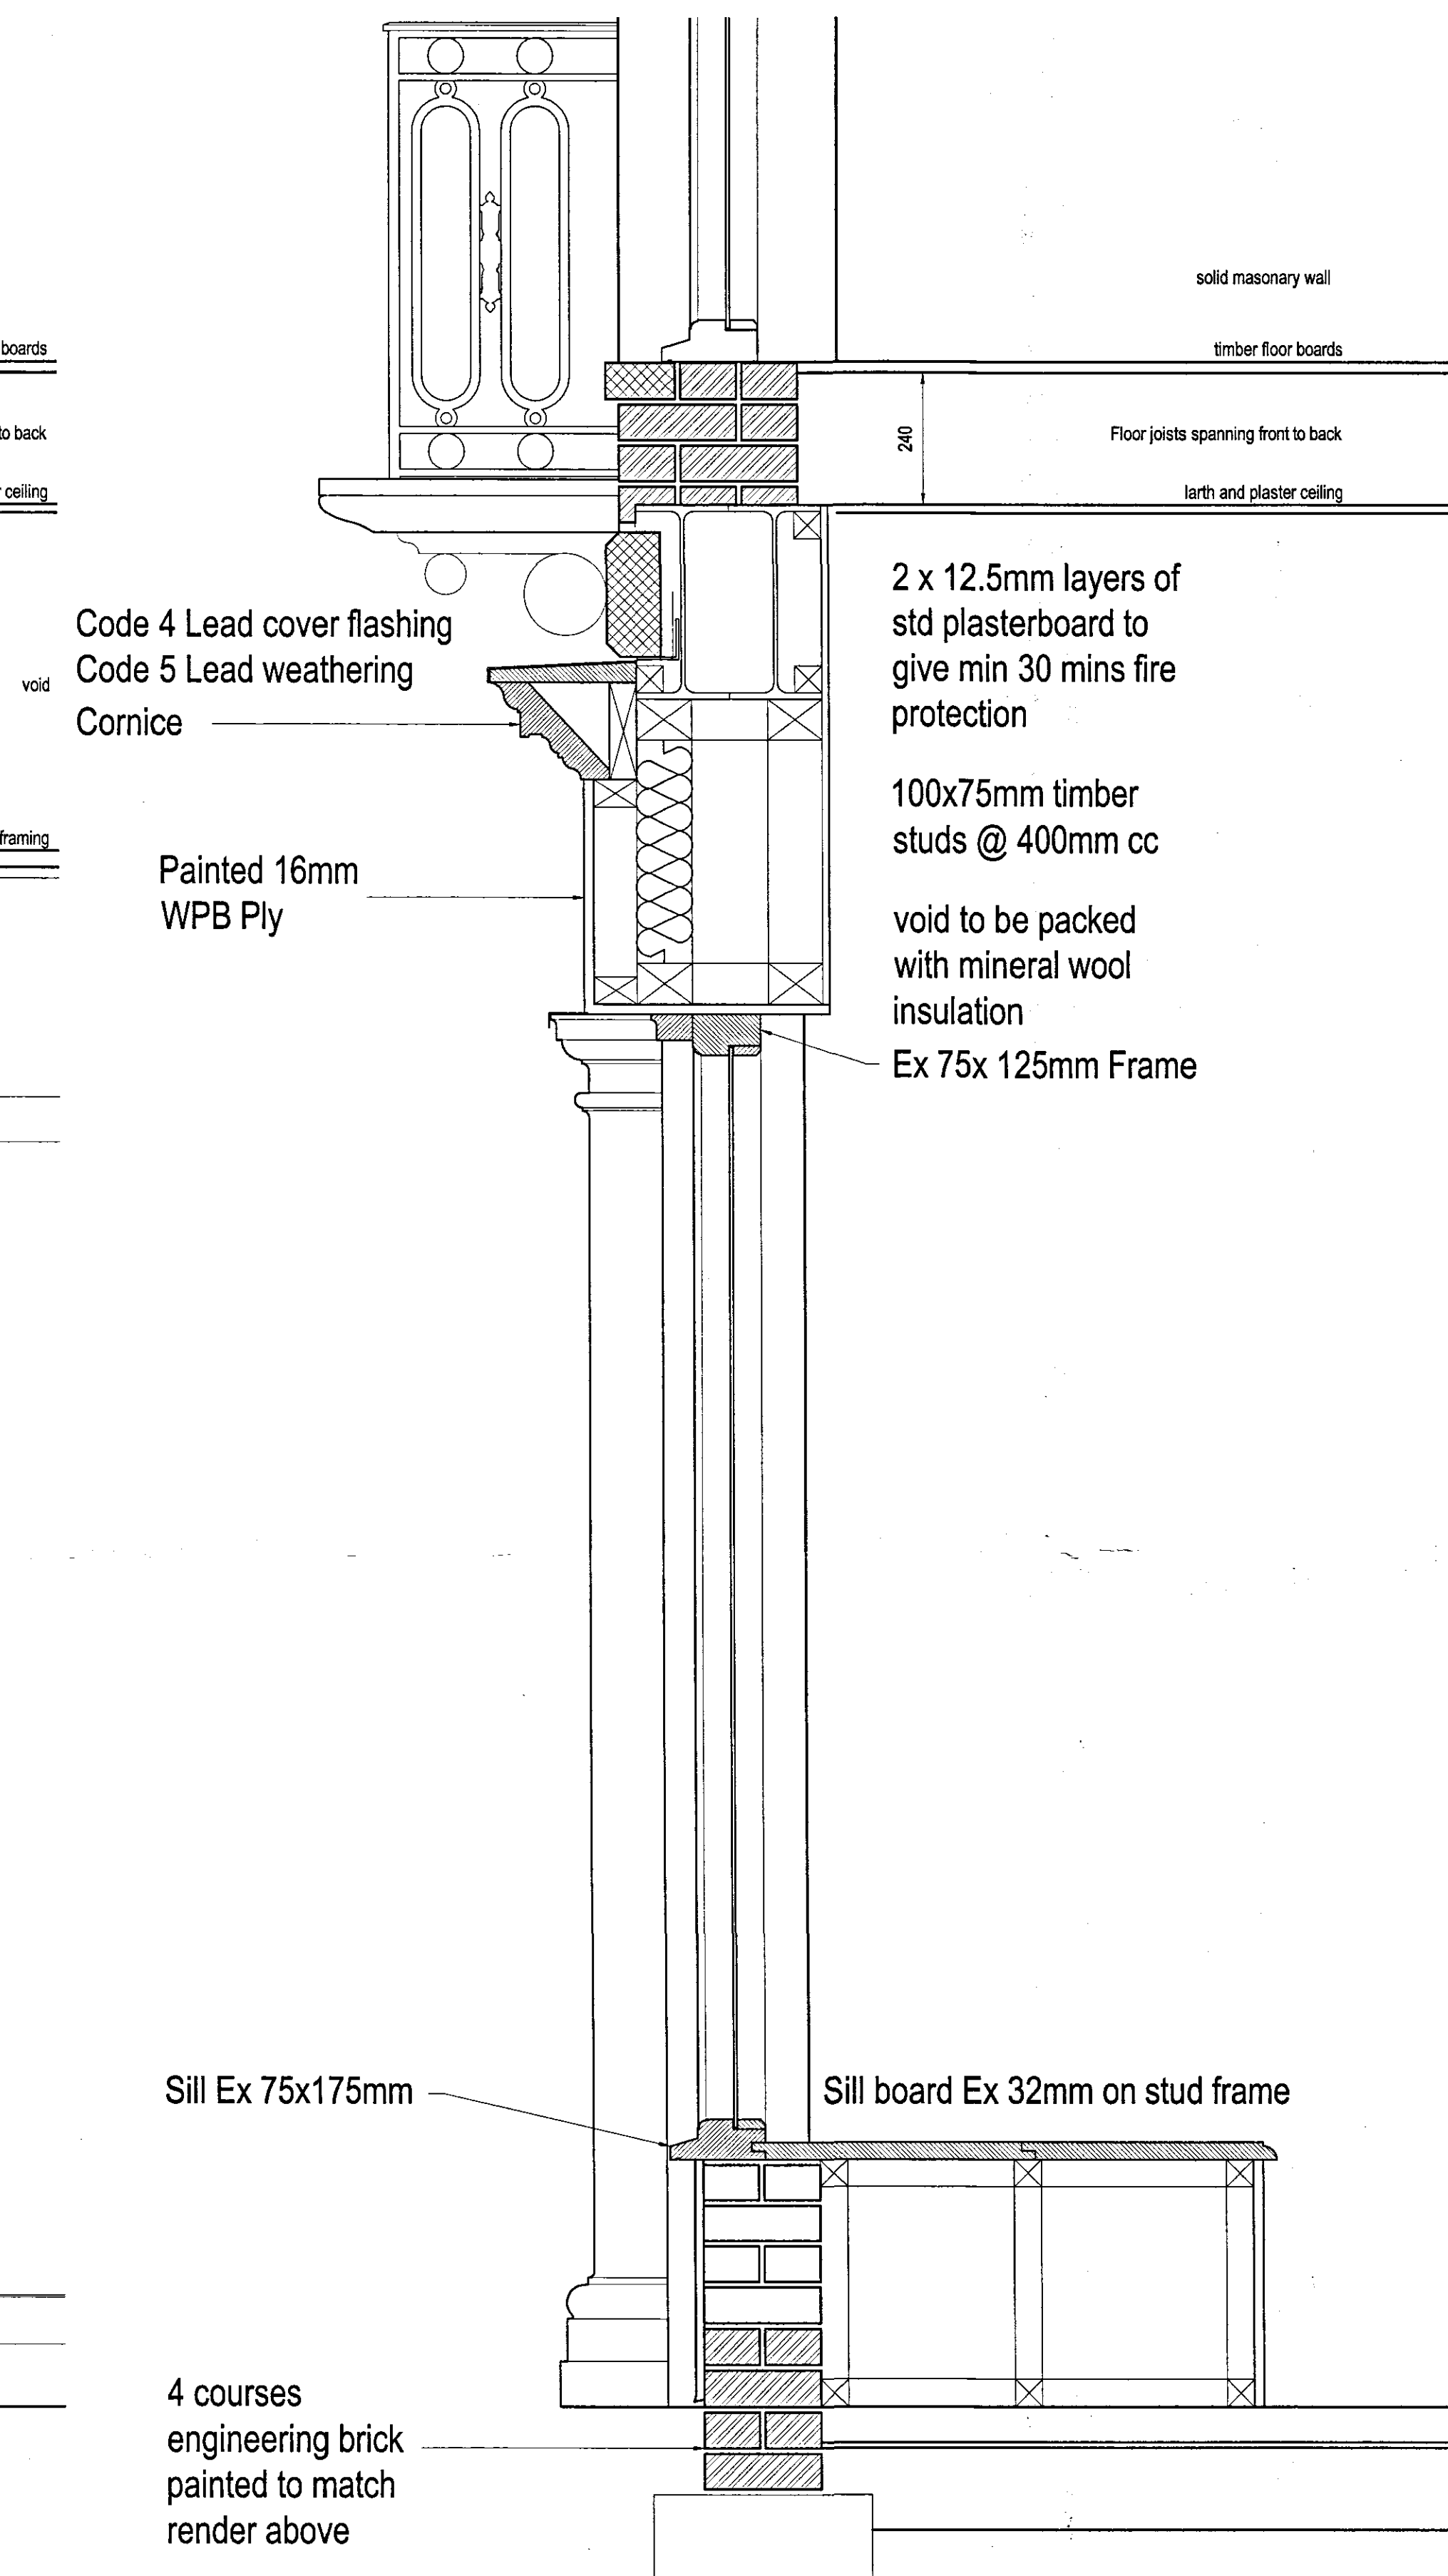

Proposed Section through Shop Front

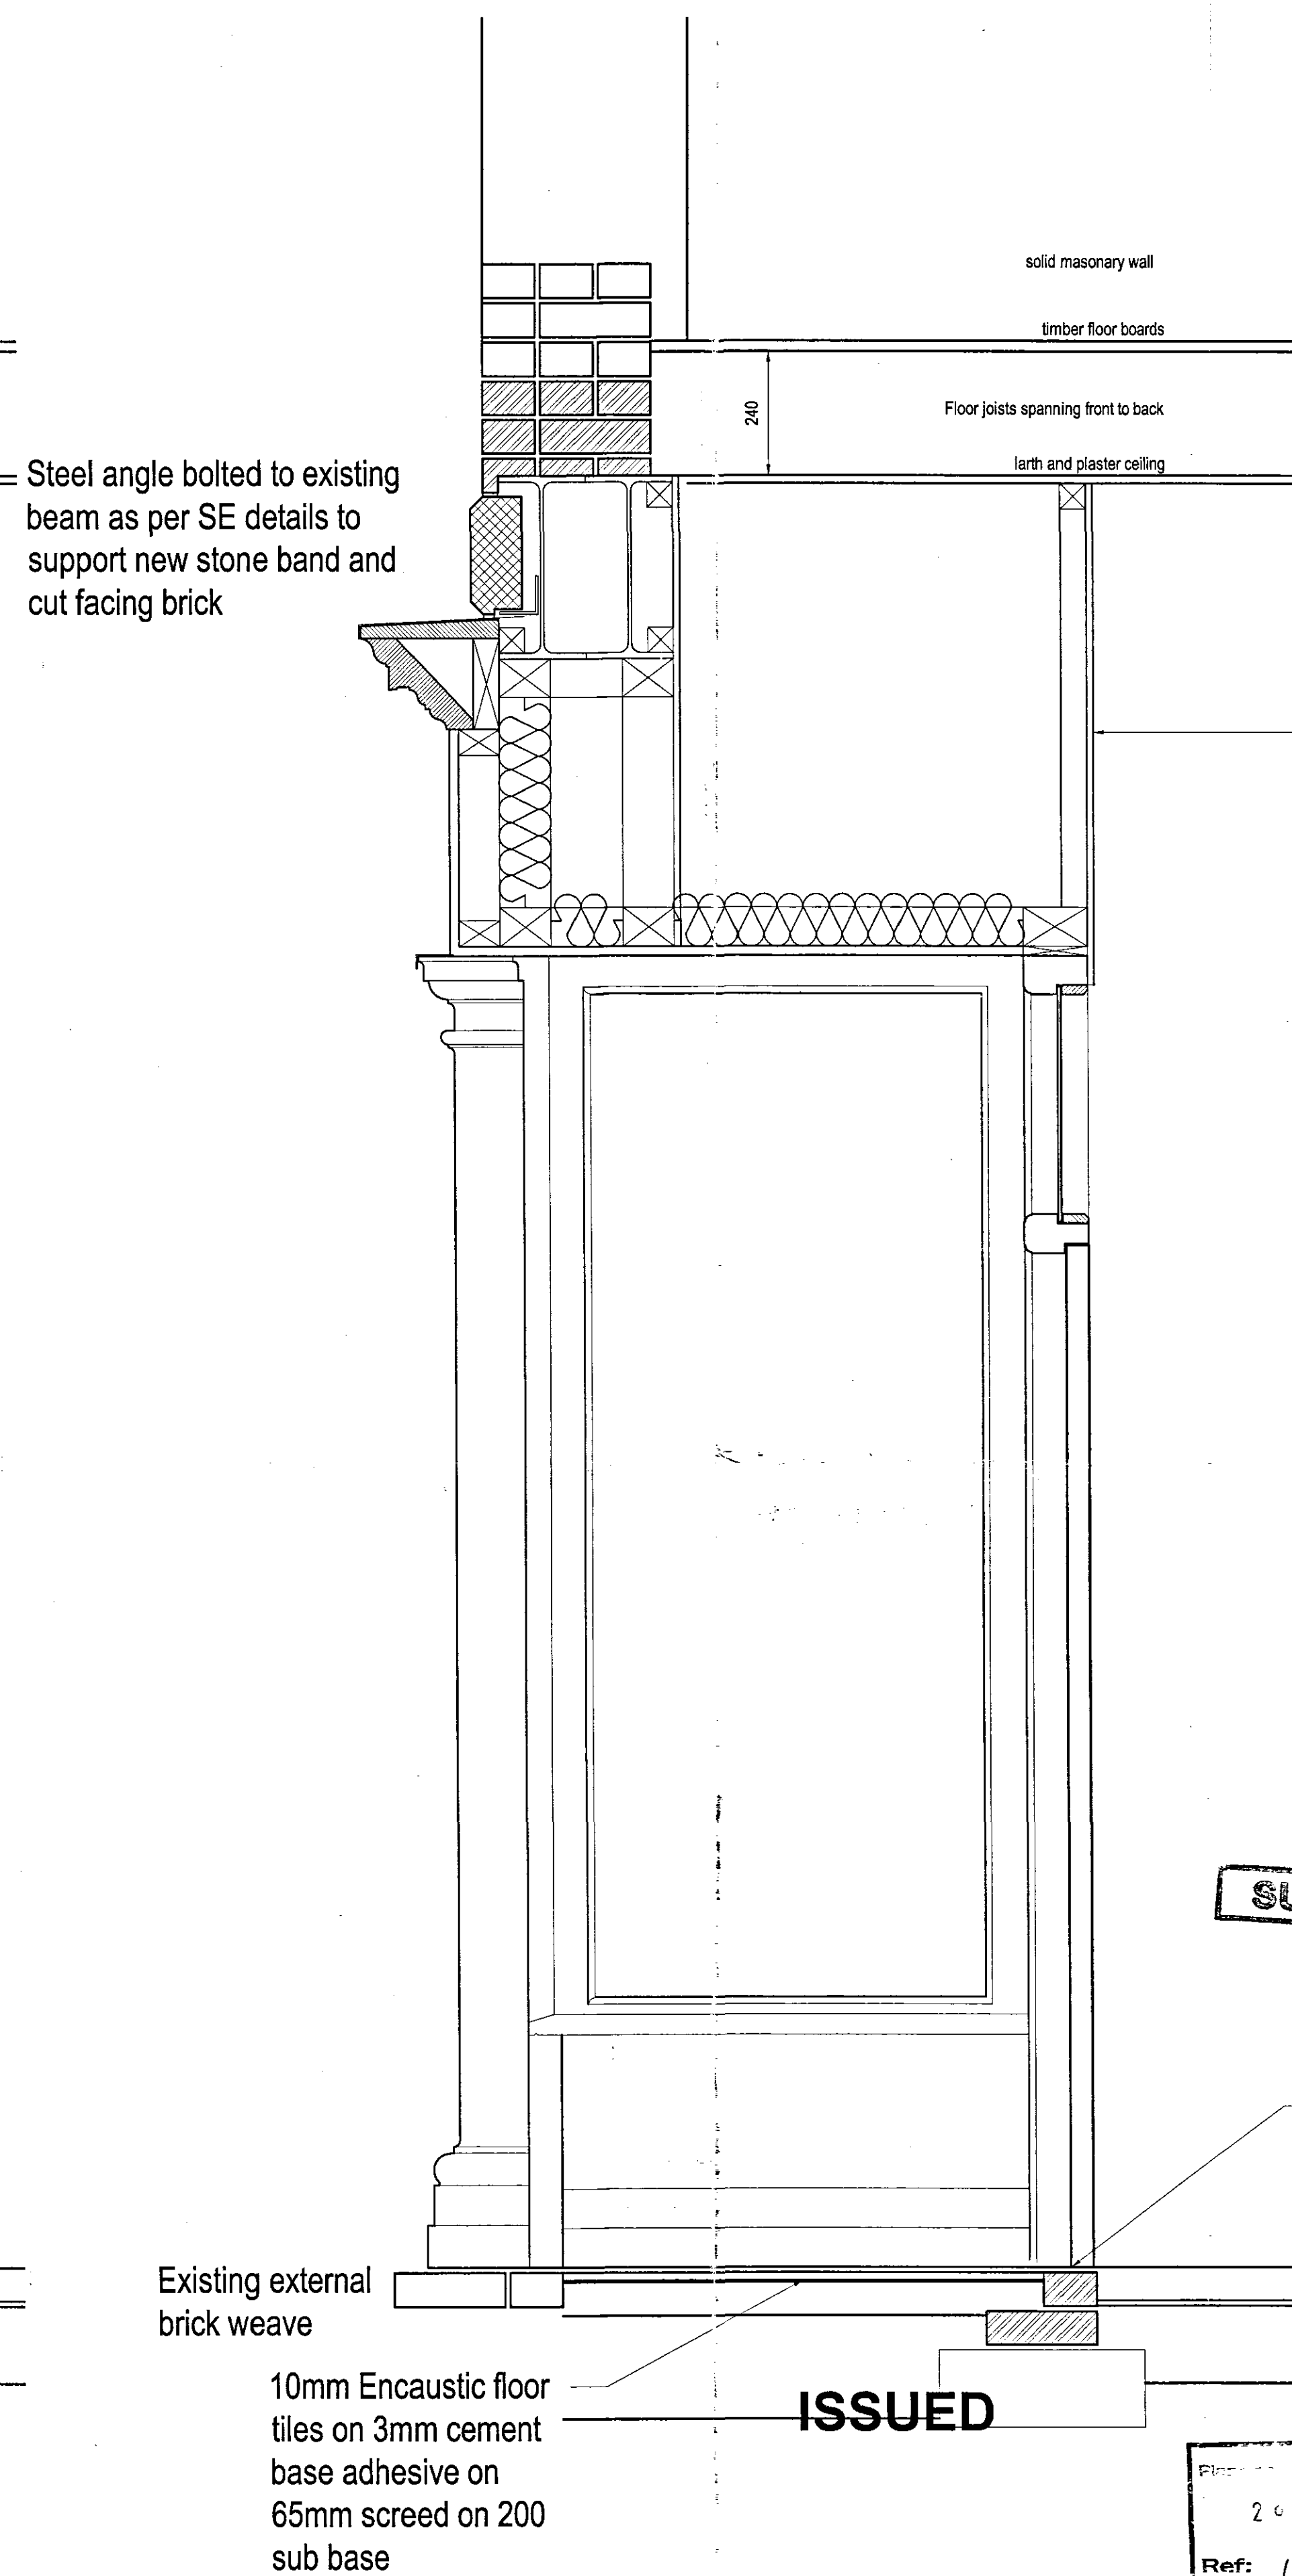

ISSUED

SUPERSEDED

26 NOV 2008
Ref: 119708

REVISION	DATE	DRAWN	CHECKED	DESCRIPTION	SCALE	DATE
CLIENT				Joy Centre Properties Ltd & Mr M Berwald	1:10	26 Aug 2008
PROJECT				14 Market Place, Spalding	DRAWN	CHECKED
					JM	JM
DRAWING TITLE				Shop Front Section	JOB NUMBER	DRAWING NO.
					231432	102