


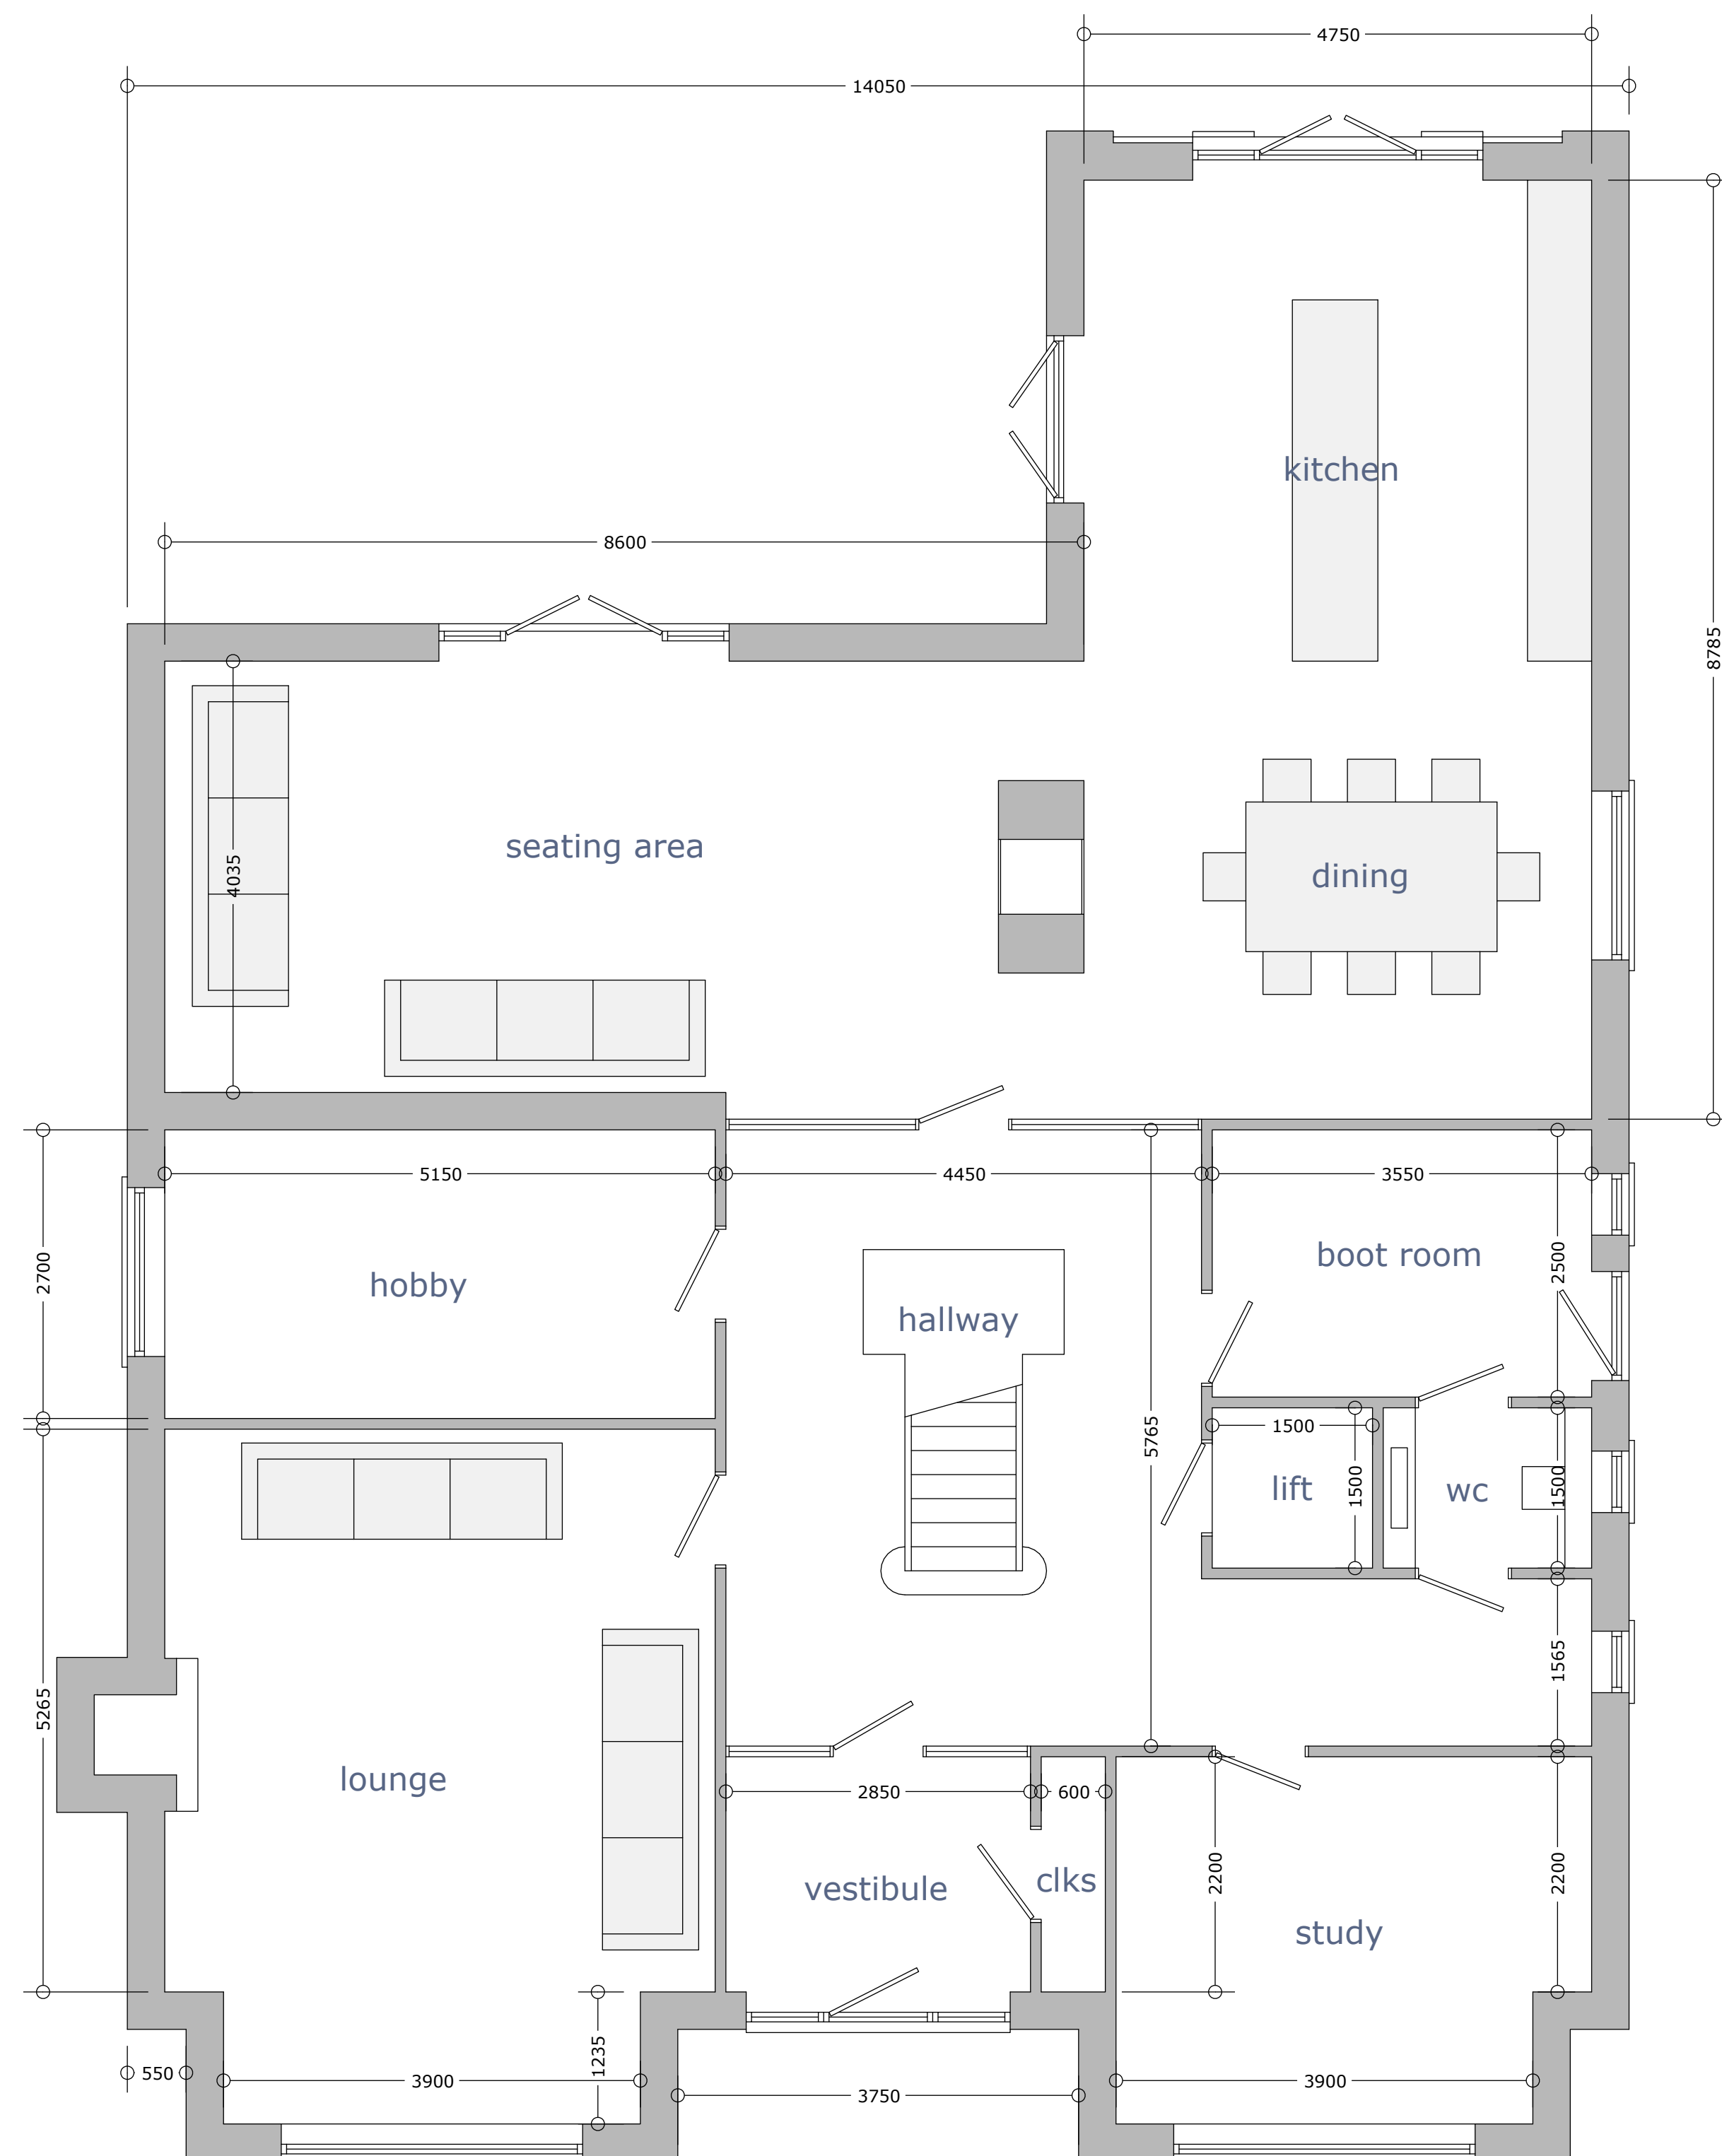

PROPOSED DWELLING AND GARAGE
DIRECTLY ADJACENT DOUGLAS HOUSE
HORSESHOE ROAD SPALDING
for MR & MRS B MADDISON

A	CLIENTS ALTERATIONS	DEC 22

[illegible]

FLOOR PLANS

1/50
AT A1

DEC 2022

J172-PL 2A

Julian Warrick

Architectural Design Consultant



Email: julian@jwarrick-design-cons.com
Tel: 01775 820123
Mob: 07849 652067
JulianWarrick.co.uk
Houzz.co.uk

8 Beech Grove
Donington
Spalding
Lincs
PE11 4XQ