

and ceiling reinstated

garage opening blocked up:
flashing reinstated.

reinst. recessed boot scraper reinstated

plasterwork and roofing within covered passage reinstated
and redecorated; redundant waste pipes removed; service pipes
reinst. below ground. 5 No. 150mm Ø brass recessed downlighters
in ceiling

BAR

CLIFF HOLLAND DC
HOUSING & PLANNING
- 7 DEC 1998
Ref: 1201/98

glass entrance screen

glass entrance screen

up up

Watt



DETERMINED
PLAN

A L B

THE WHITE HART HOTEL, SPALDING GLASS SCREEN AT SOUTH END OF PASSAGE

6708/G/10 SCALE 1:20 OCT. 98.

NOLSON & PARTNERS
SURVEYORS
13, MAIN RIDGE BOSTON LINGS.

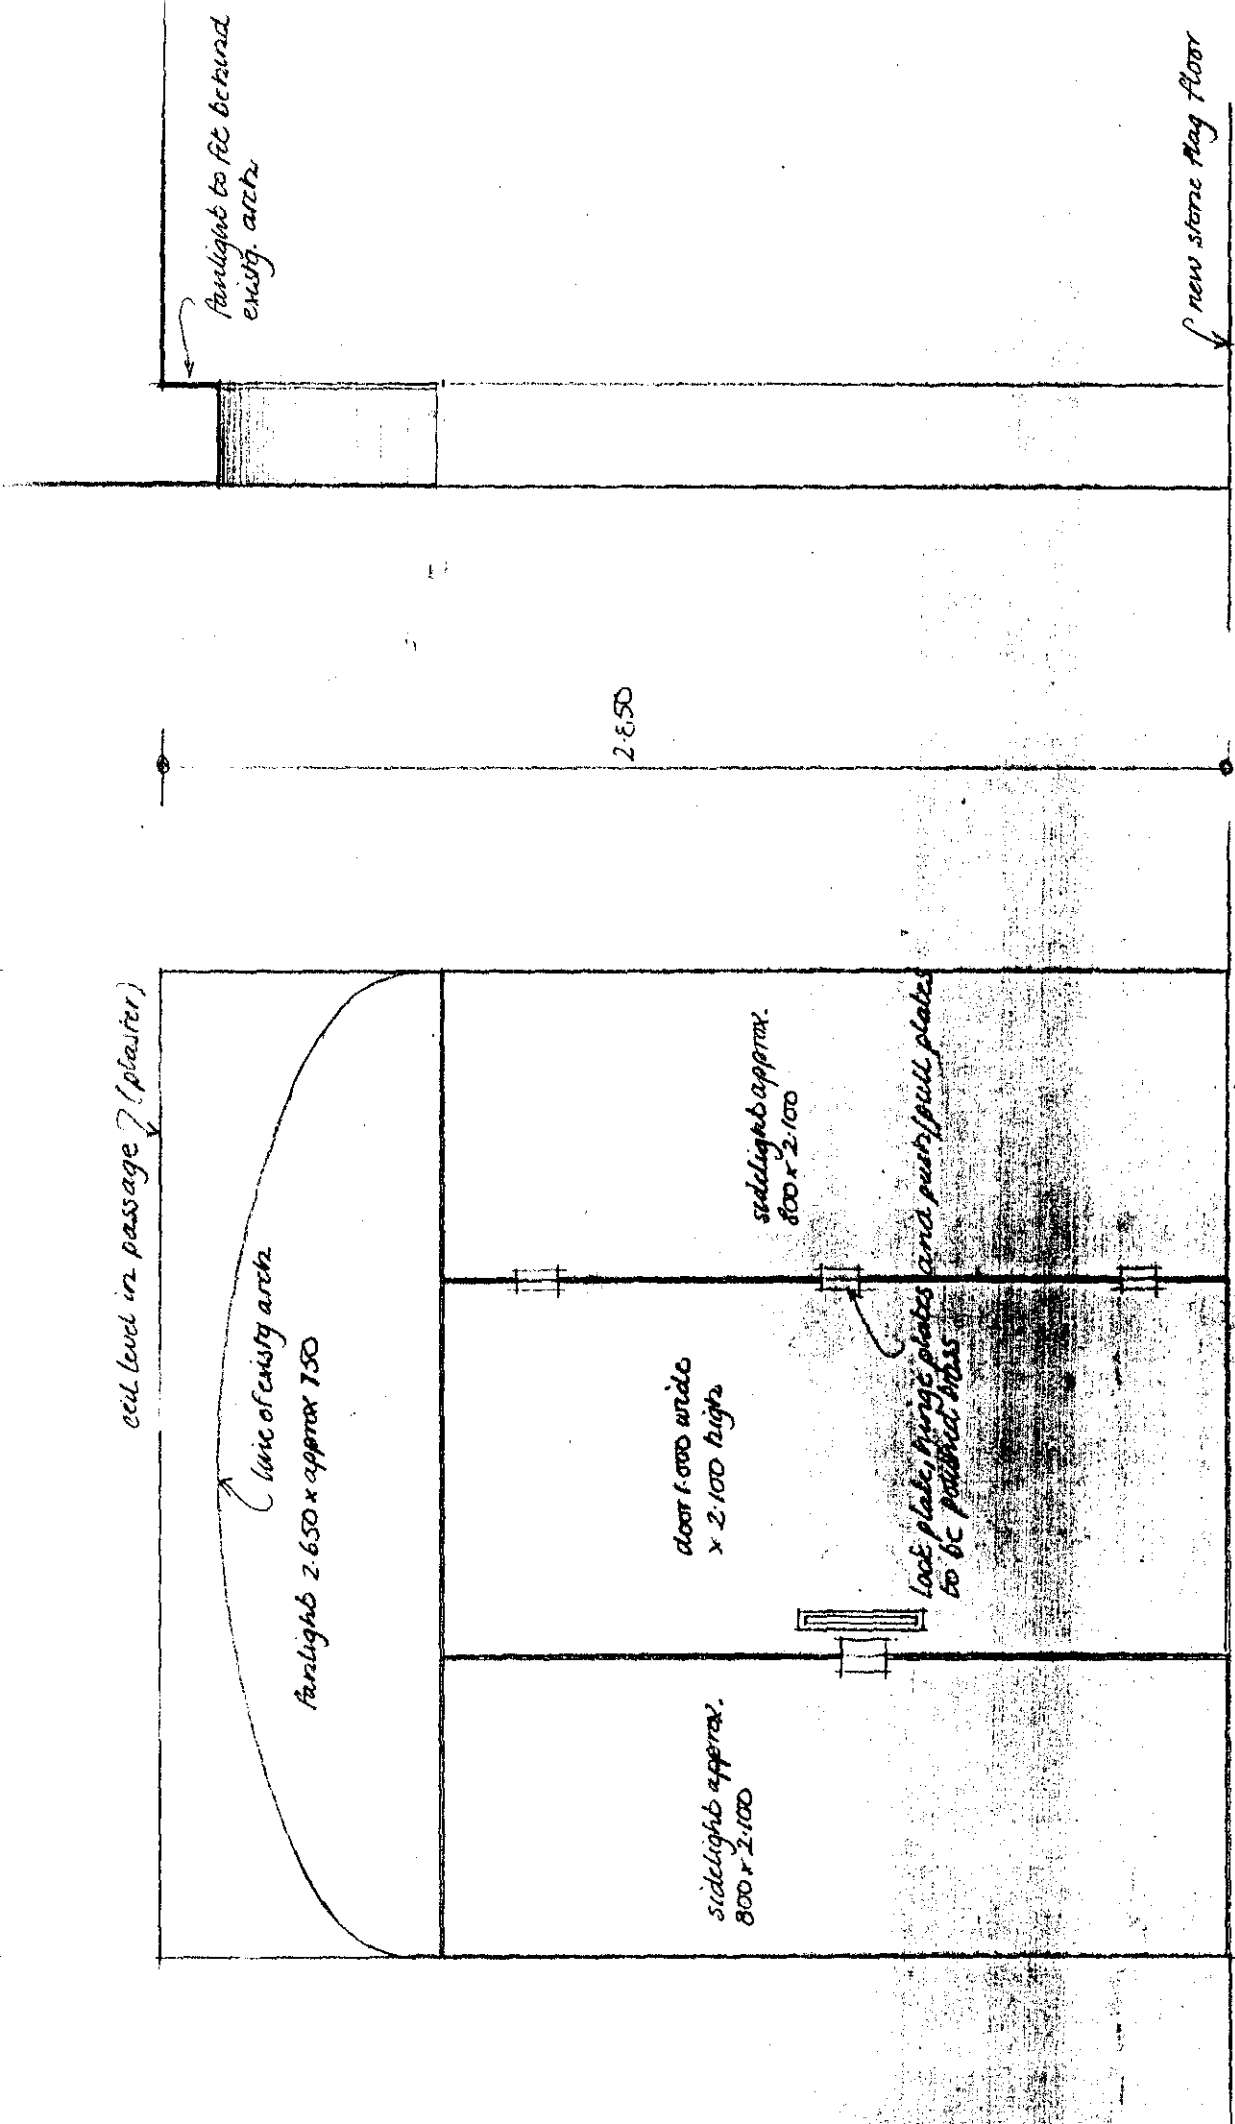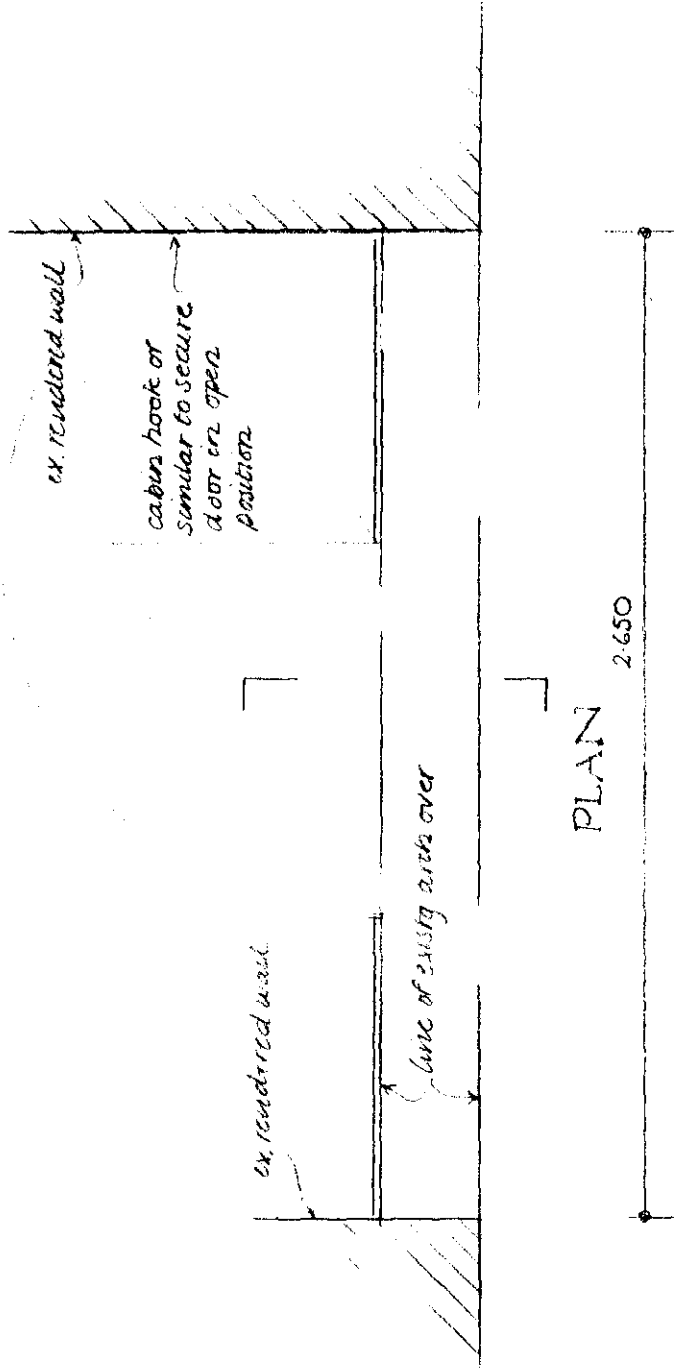

EXTERNAL ELEVATION

SECTION



SOUTH HOLLAND DC
HOUSING & PLANNING
- 7 DEC 1998
Ref: 1201/98

Ref: 1201/98


THE WHITE HART HOTEL, SPALDING GLASS SCREEN AT NORTH END OF PASSAGE

6708/G/11a SCALE: 1:20 OCT. 98

MOLSON & PARTNERS
SURVEYORS
13 MAIN RIDGE, BOSTON, LINCOLN.

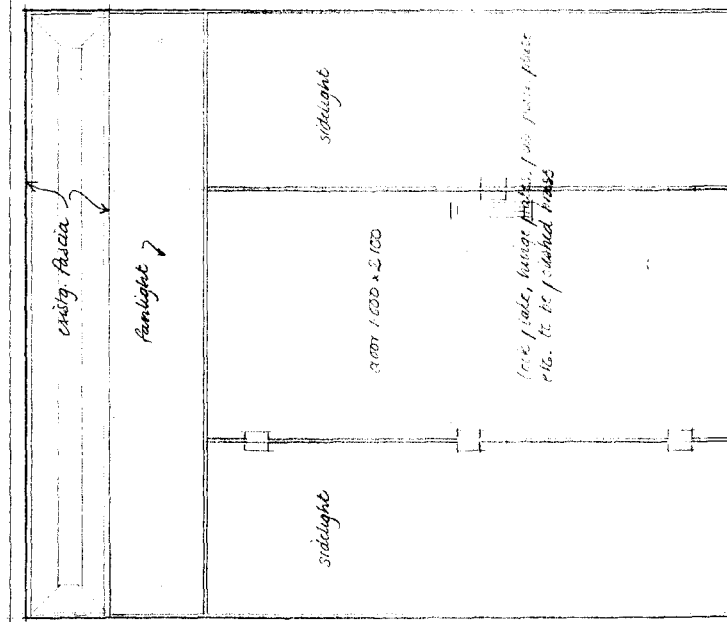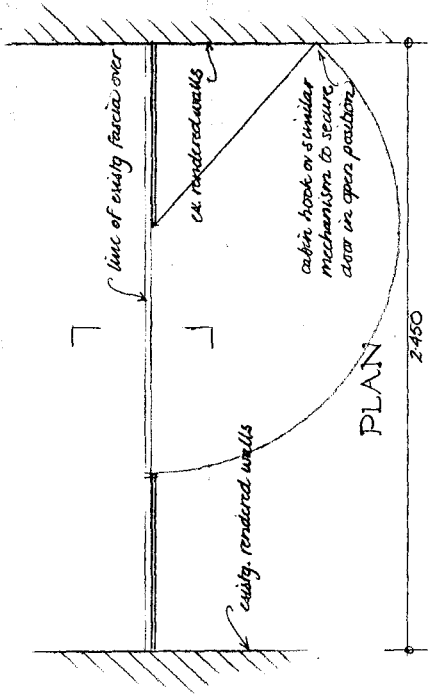

EXTERNAL ELEVATION

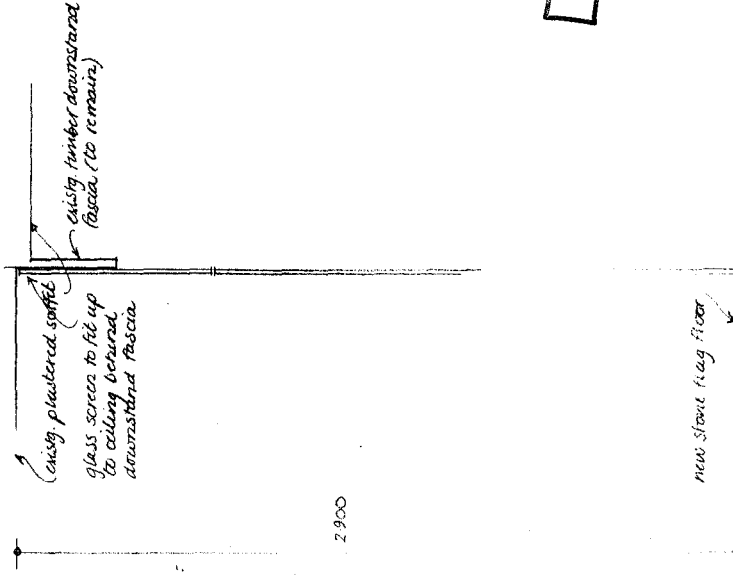

SECTION

SUPERSEDED




10/10/98

SOUTH HOLLAND DC
HOUSING & PLANNING
- 7 DEC 1998
12/1/98

THE WHITE HART HOTEL, SPALDING GLASS SCREEN AT SOUTH END OF PASSAGE

6708/G/10 SCALE 1:20 OCT. 98.

AIDSON & PARTNERS
SURVEYORS
13, MAIN RIDGE BOSTON LINGS.

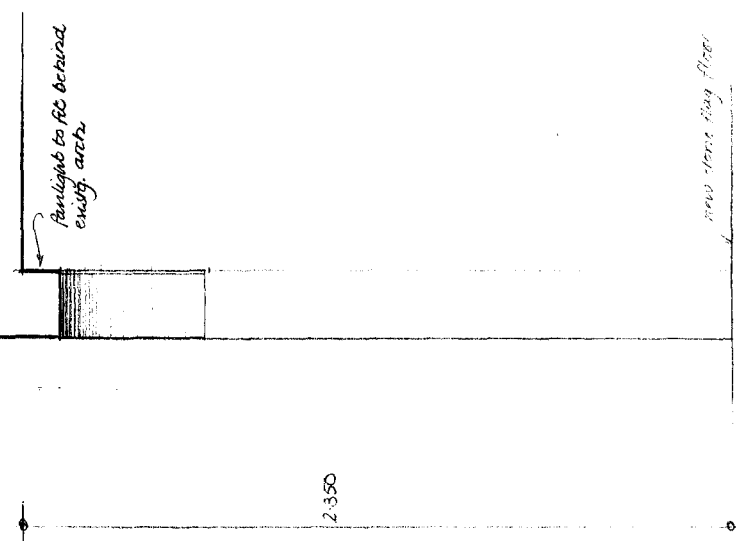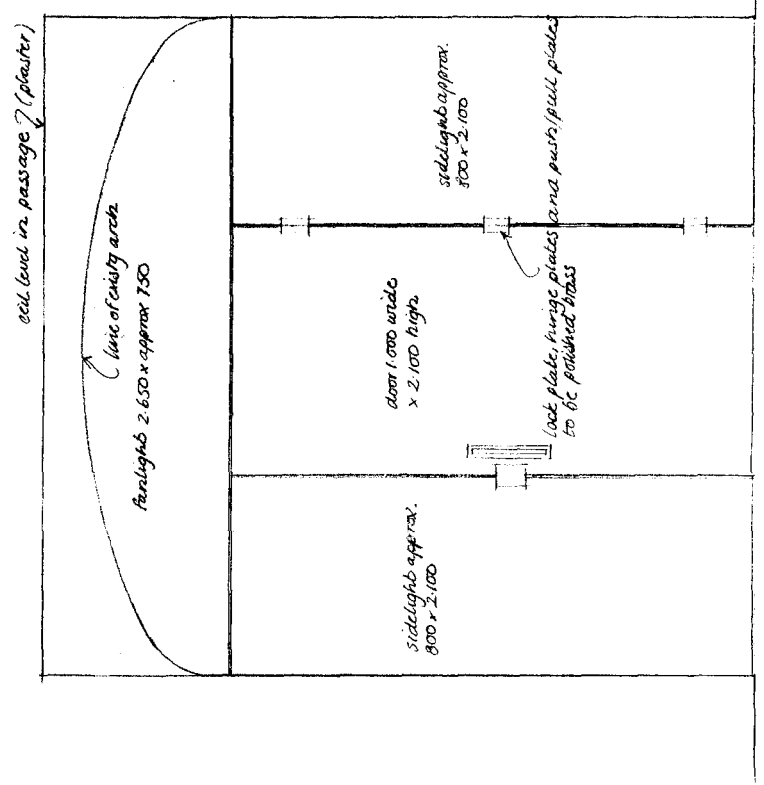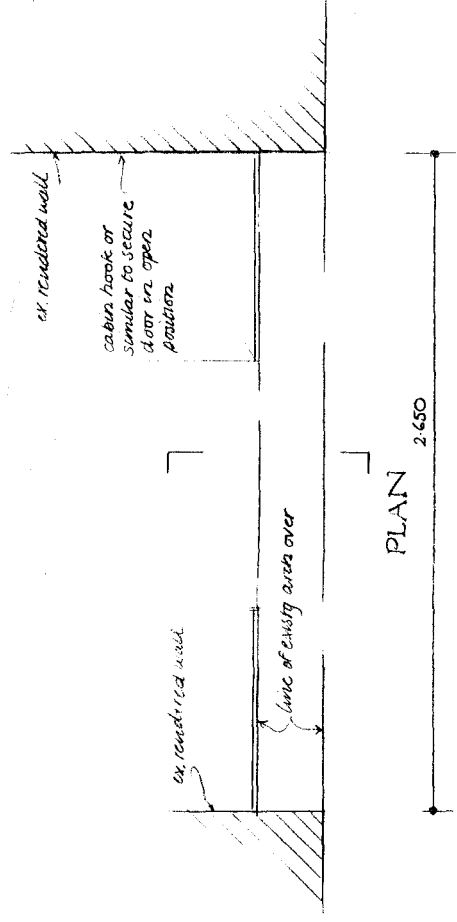

DETERMINED
PLAN

Approved by
Ref.

SOUTH HOLLAND DC
HOUSING & PLANNING
10 FEB 1999
Ref: 120198




EXTERNAL ELEVATION

SECTION

THE WHITE HART HOTEL, SPALDING
GLASS SCREEN AT NORTH END
OF PASSAGE

6708/G/116. SCALE 1:20 FEB. 99.

MOLSON & PARTNERS
SURVEYORS
13 MAIN RIDGE, BOSTON, LINGS.

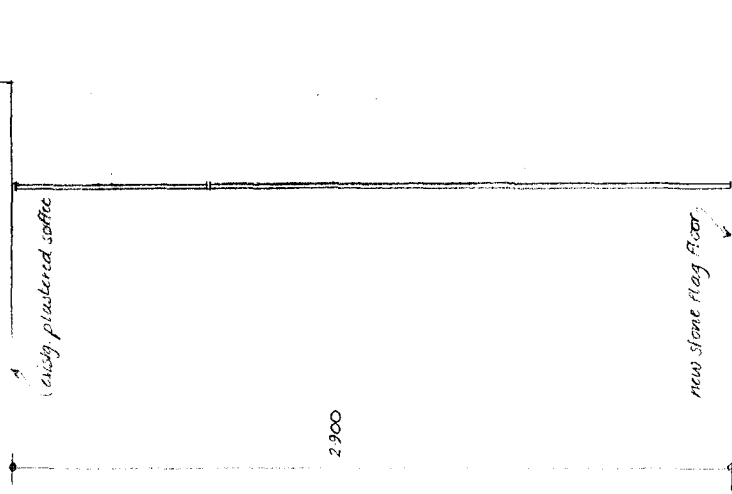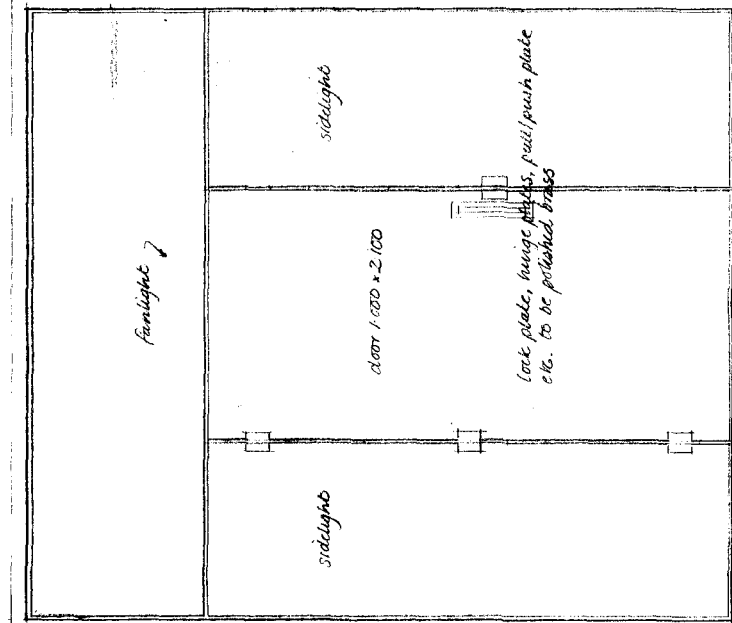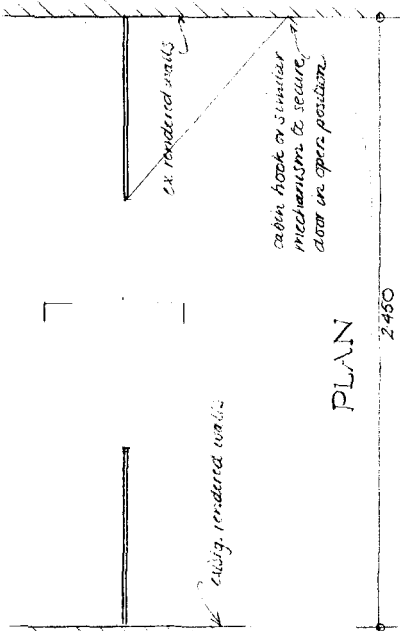

DETERMINED
PLAN

APPROVED PLAN
Ref.

SOUTH ISLAND DC
HOUSING & PLANNING
10 FEB 1999
Ref: 120198