



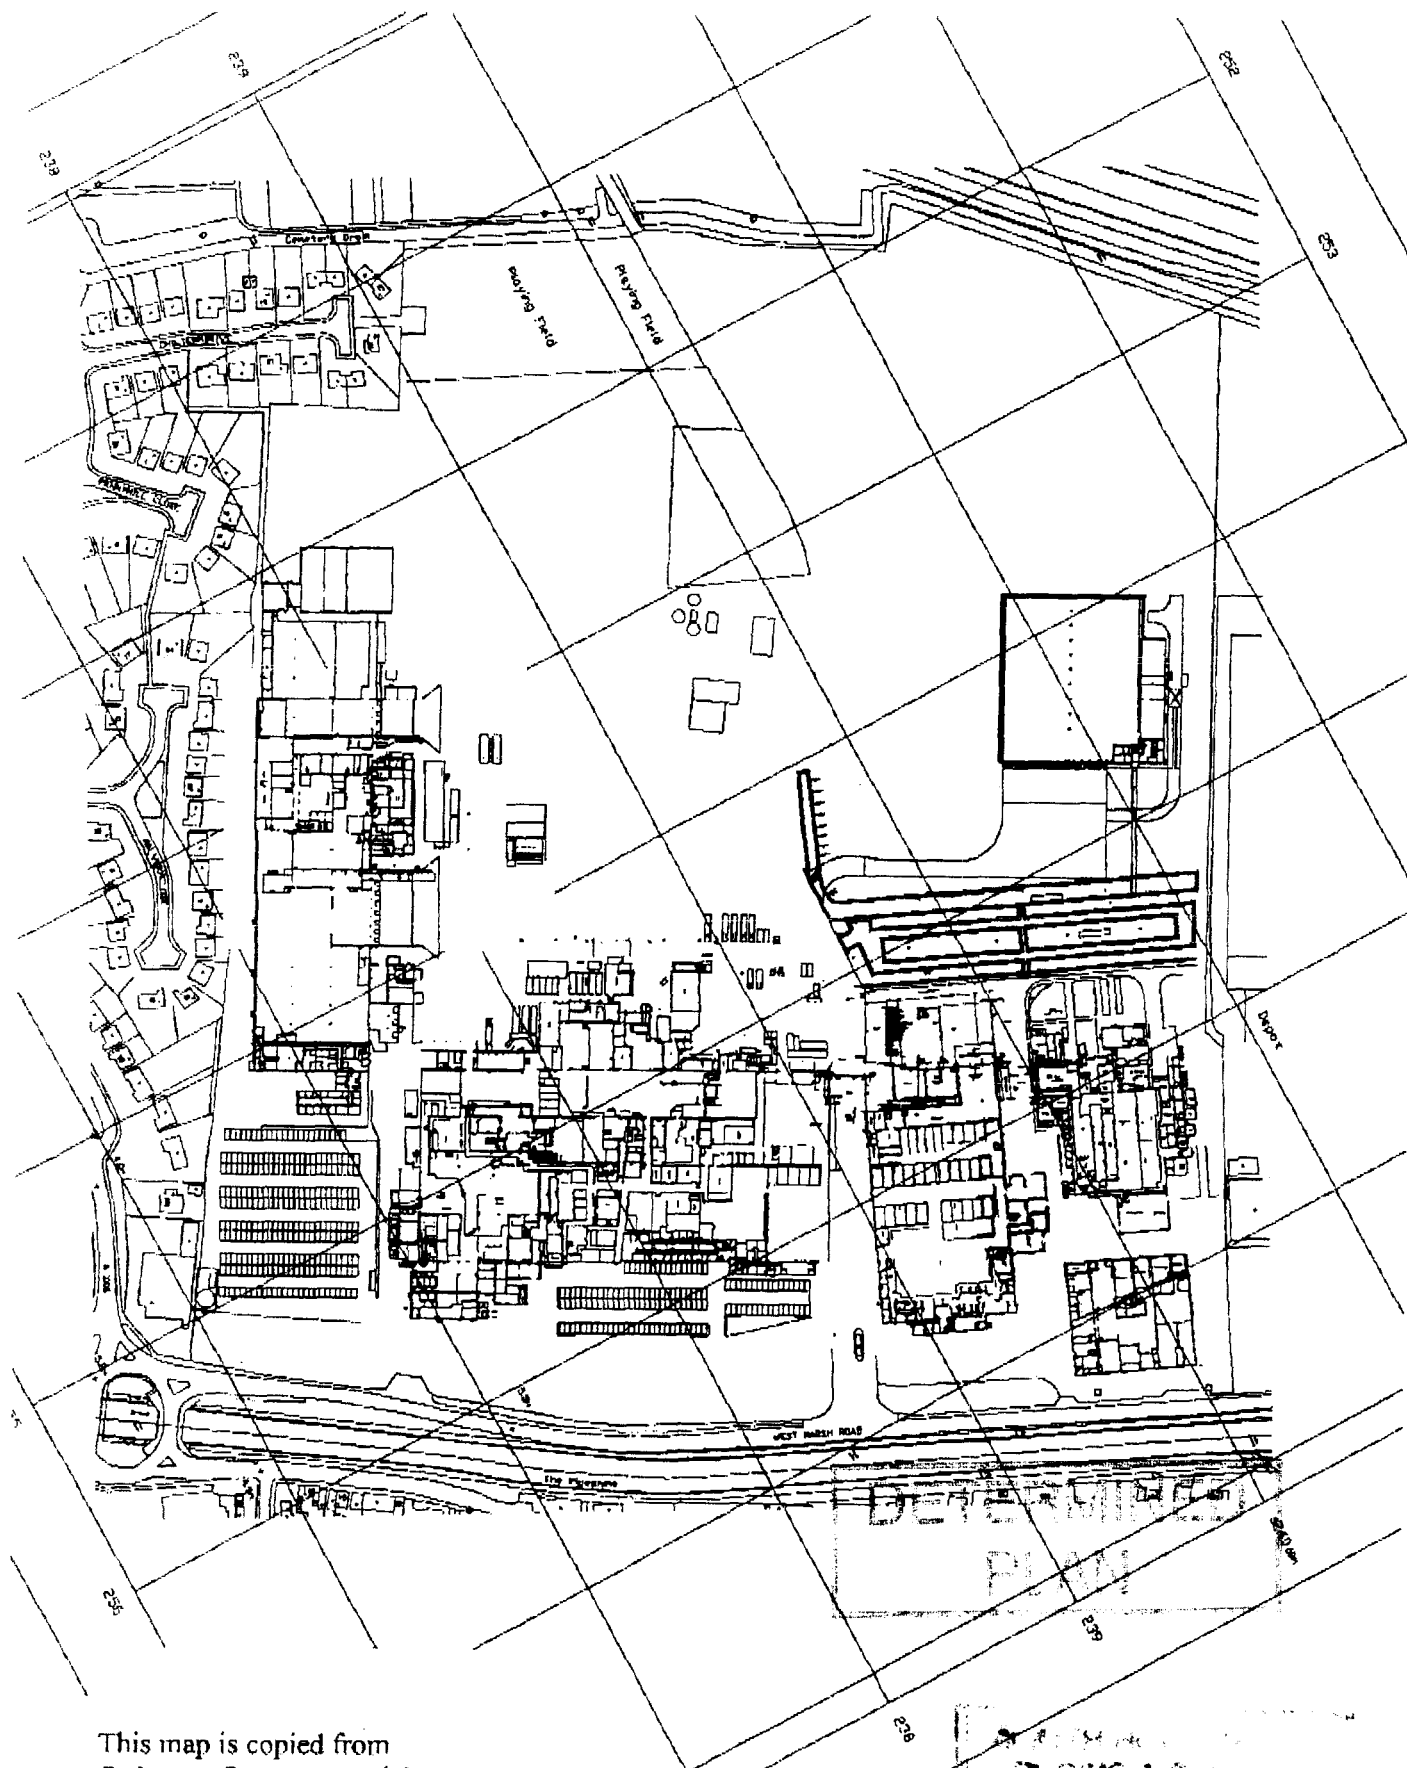

This map is copied from
Ordnance Survey material
under license No. 100034730.

1214106

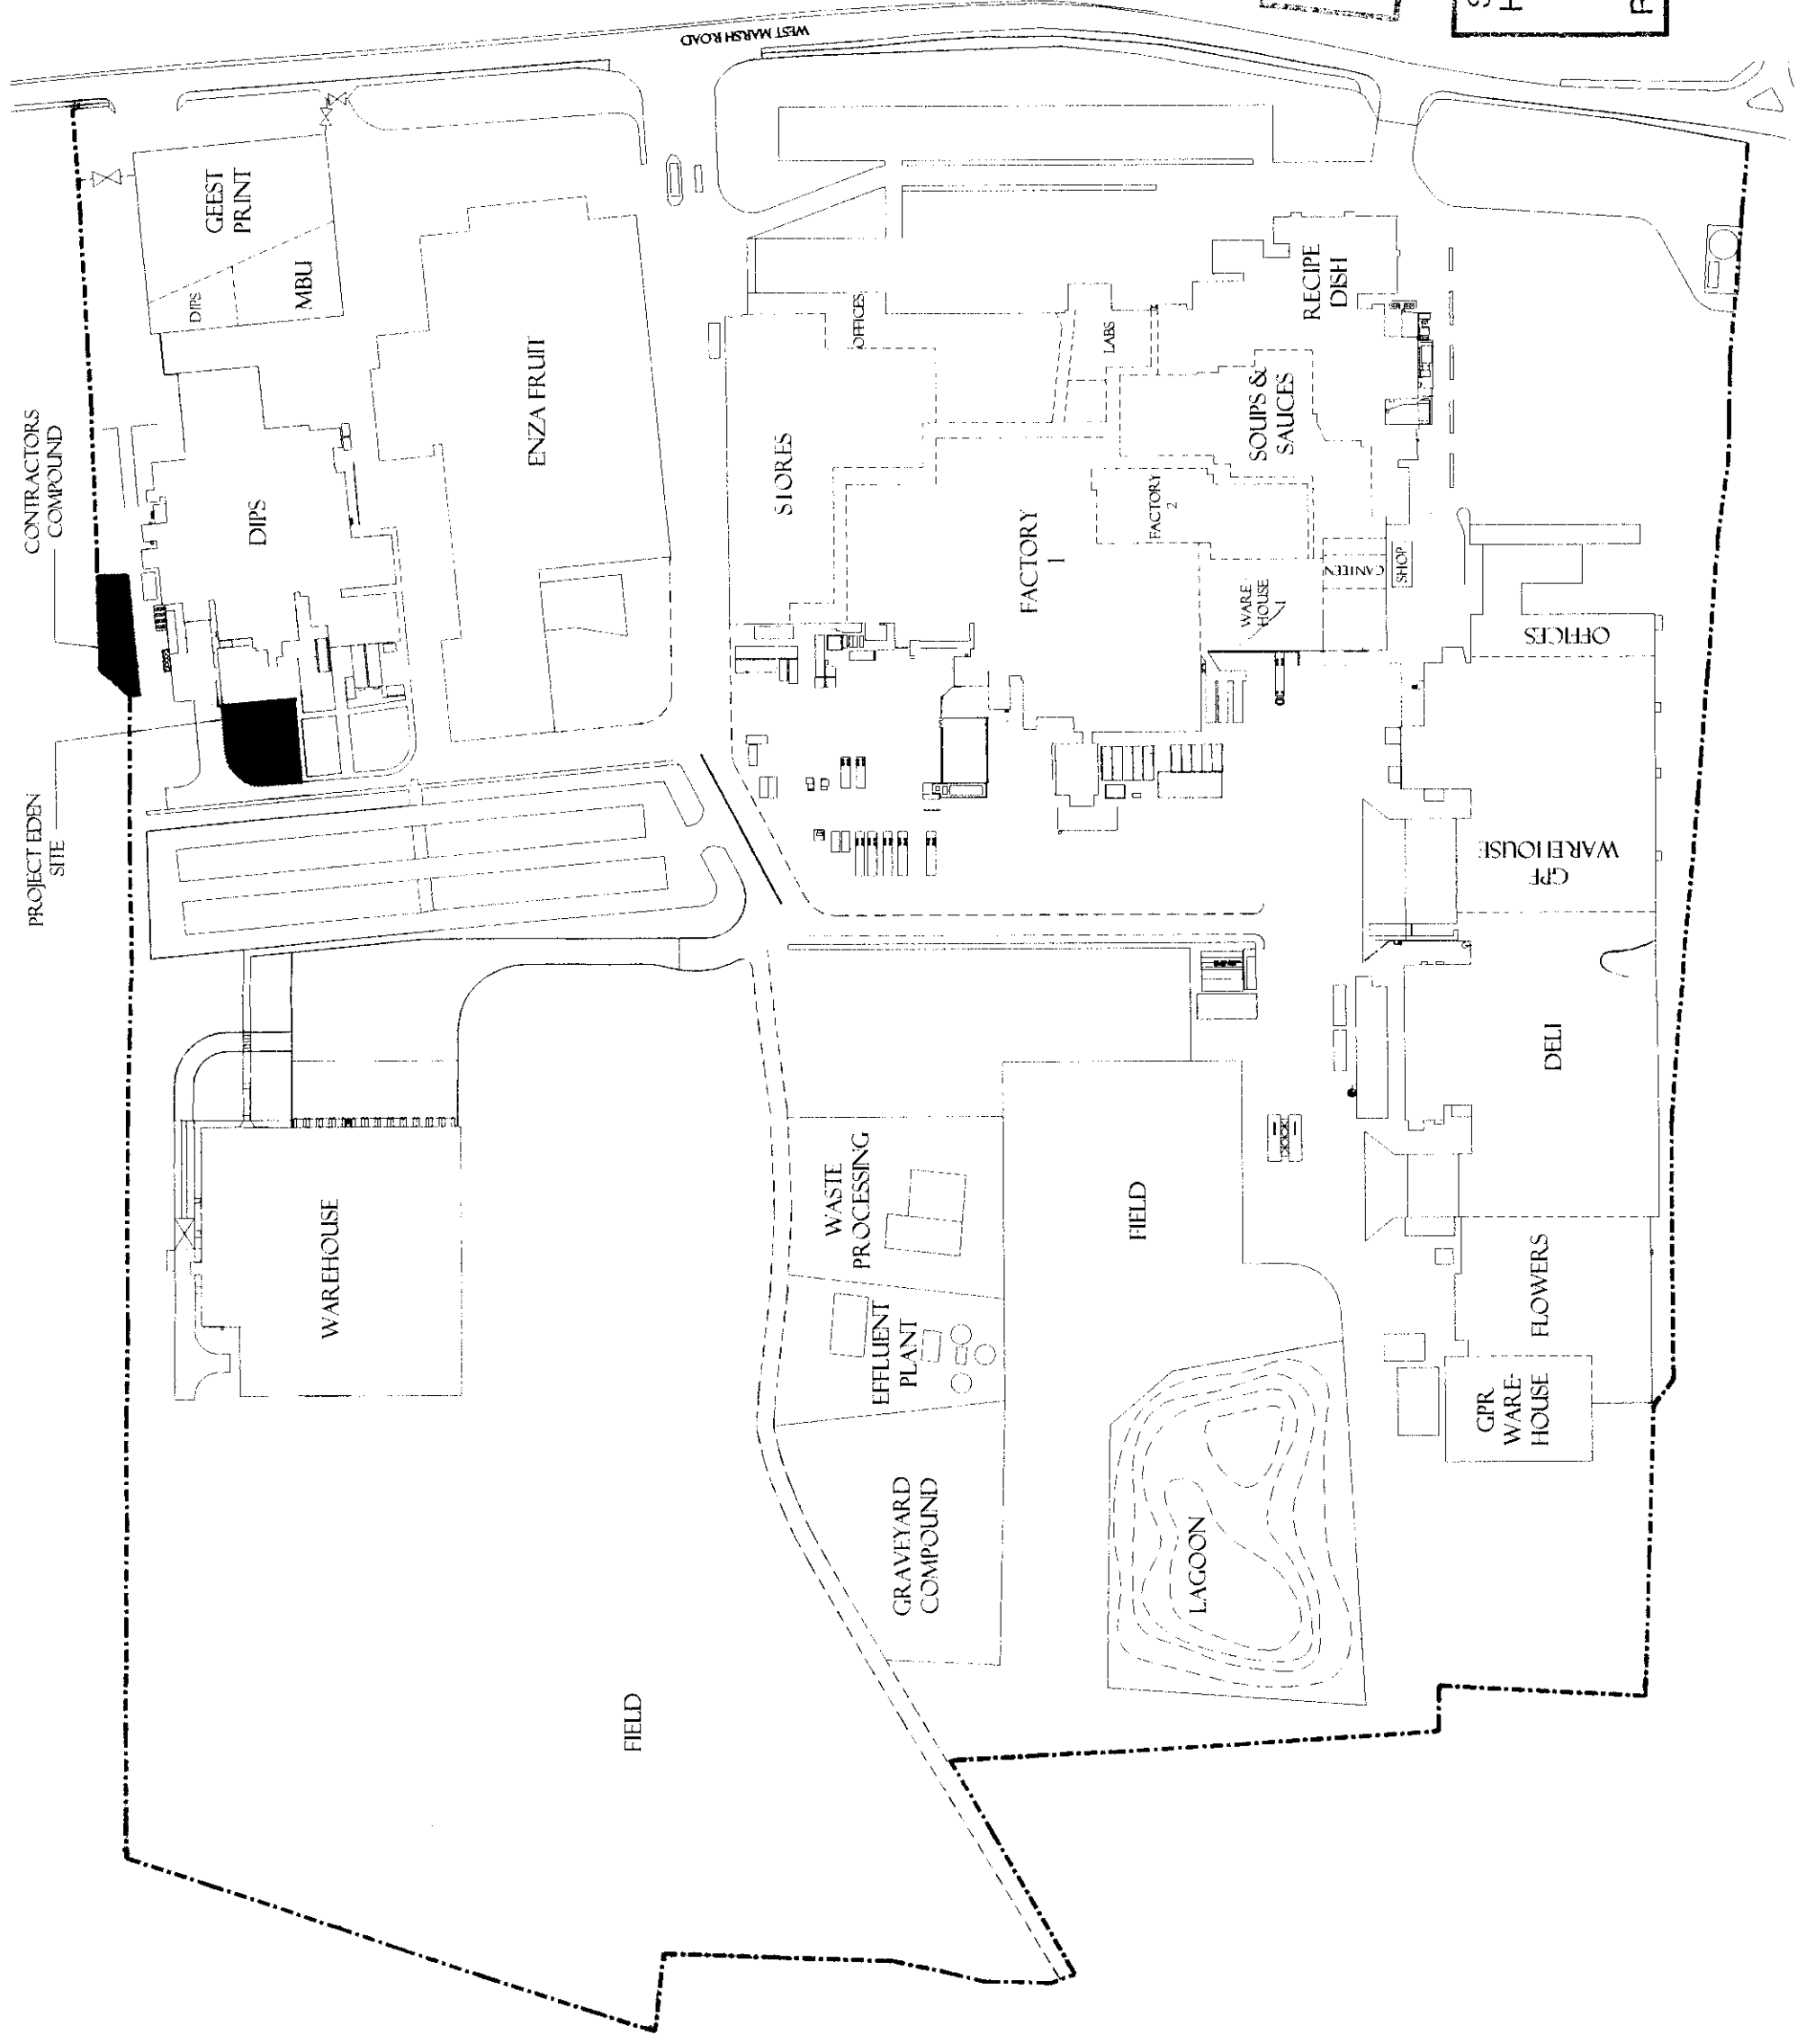

SOUTH HOLLAND DC
HOUSING & PLANNING
16 OCT 2001
Ref: 1214/01

SCALE	JOB
1:2000	01-16
NUMBER	REV
17	

ARCTICA
ARCHITECTURE • PLANNING • PROJECT MANAGEMENT
Telephone 01780 756575 Fax 01780 756501
arctica@arctica.co.uk

DRAWING
SITE LOCATION PLAN /
CONTRACTORS AREA

PROJECT
GEEST
DIPS & DRESSINGS
PROJECT EDEN

DIPS

DETERMINED PLAN

SOUTH HOLLAND DC
HOUSING & PLANNING
16 OCT 2001
Ref: 1214/01

DIPS

ORIGINAL	06/10/01	M.F.R.		
issue	date	drawn	notes	the

ARCTICA
ARCHITECTURE • PLANNING • PROJECT MANAGEMENT

Telephone 01780 758575 Fax 01780 758501
succeed@arctica.co.uk

PROJECT _____
GEEST, DIPS & DRESSINGS
PROJECT EDEN
SPALDING

DRAWING _____



SURVEY
SITE PLAN
AS EXISTING

SCALE
1:100

JOB —
01-16

**DETERMINED
PLAN**

SOUTH HOLLAND DC
HOUSING & PLANNING
16 OCT 2001
Ref: 121401

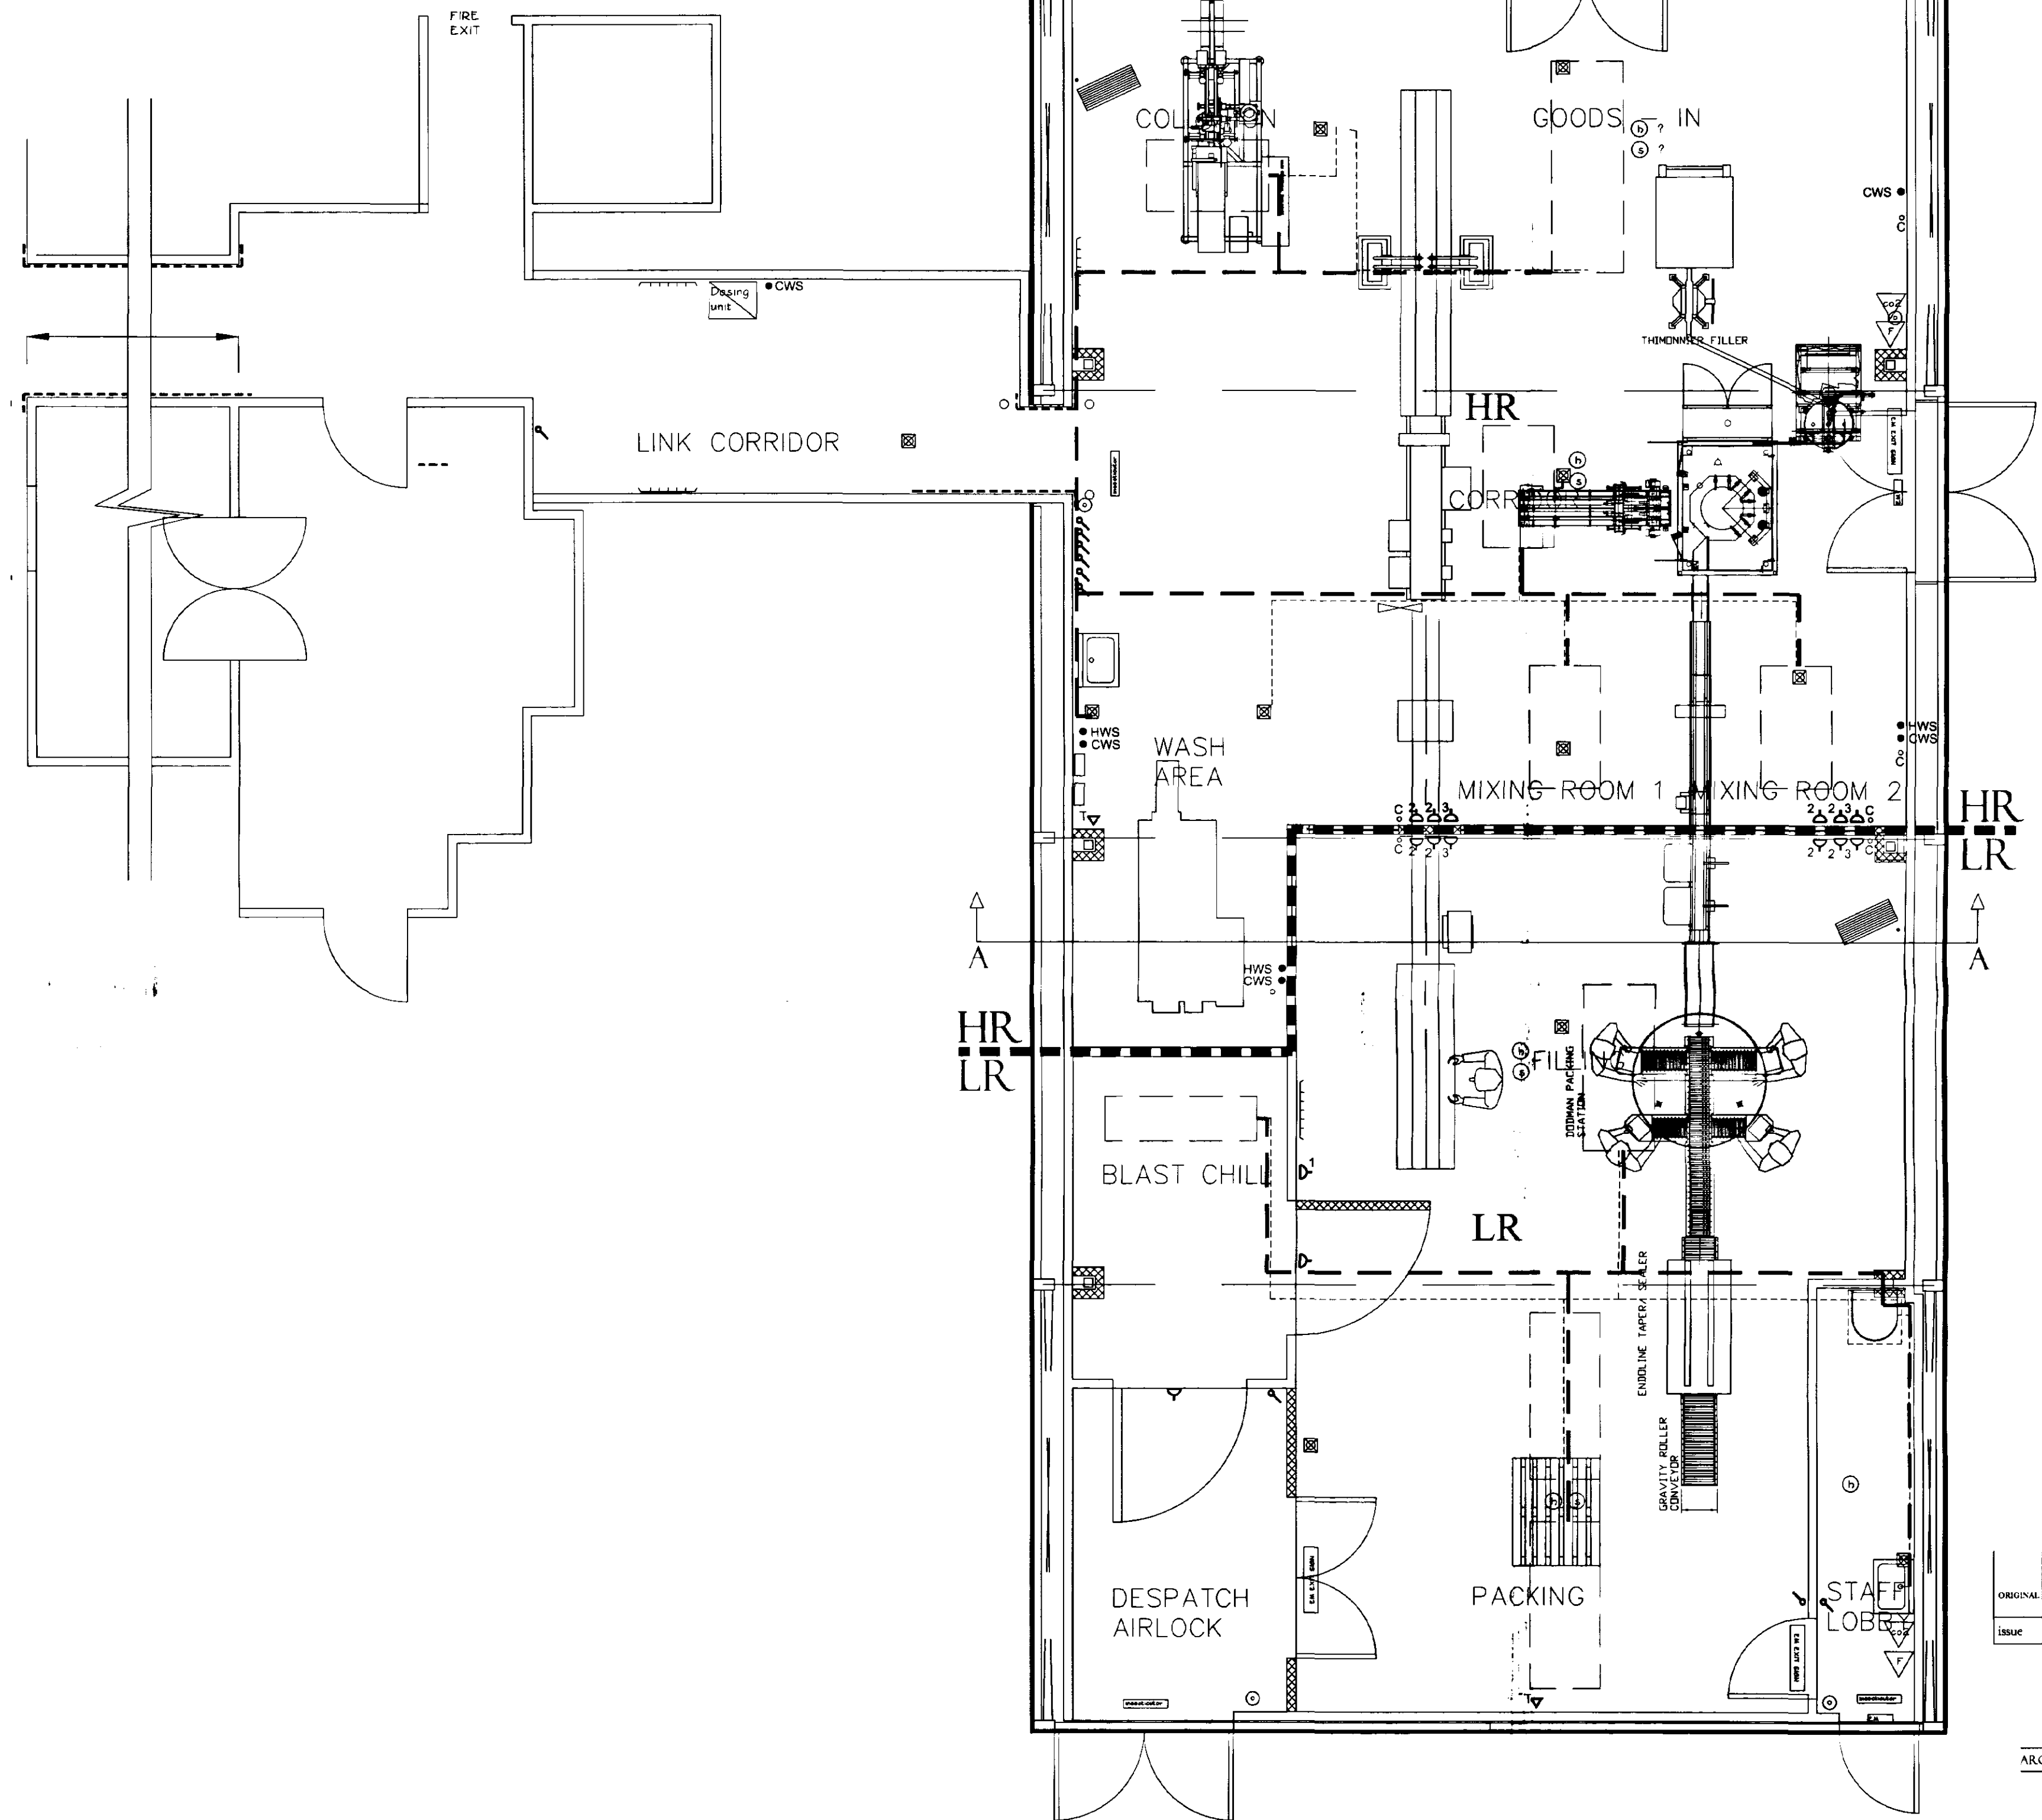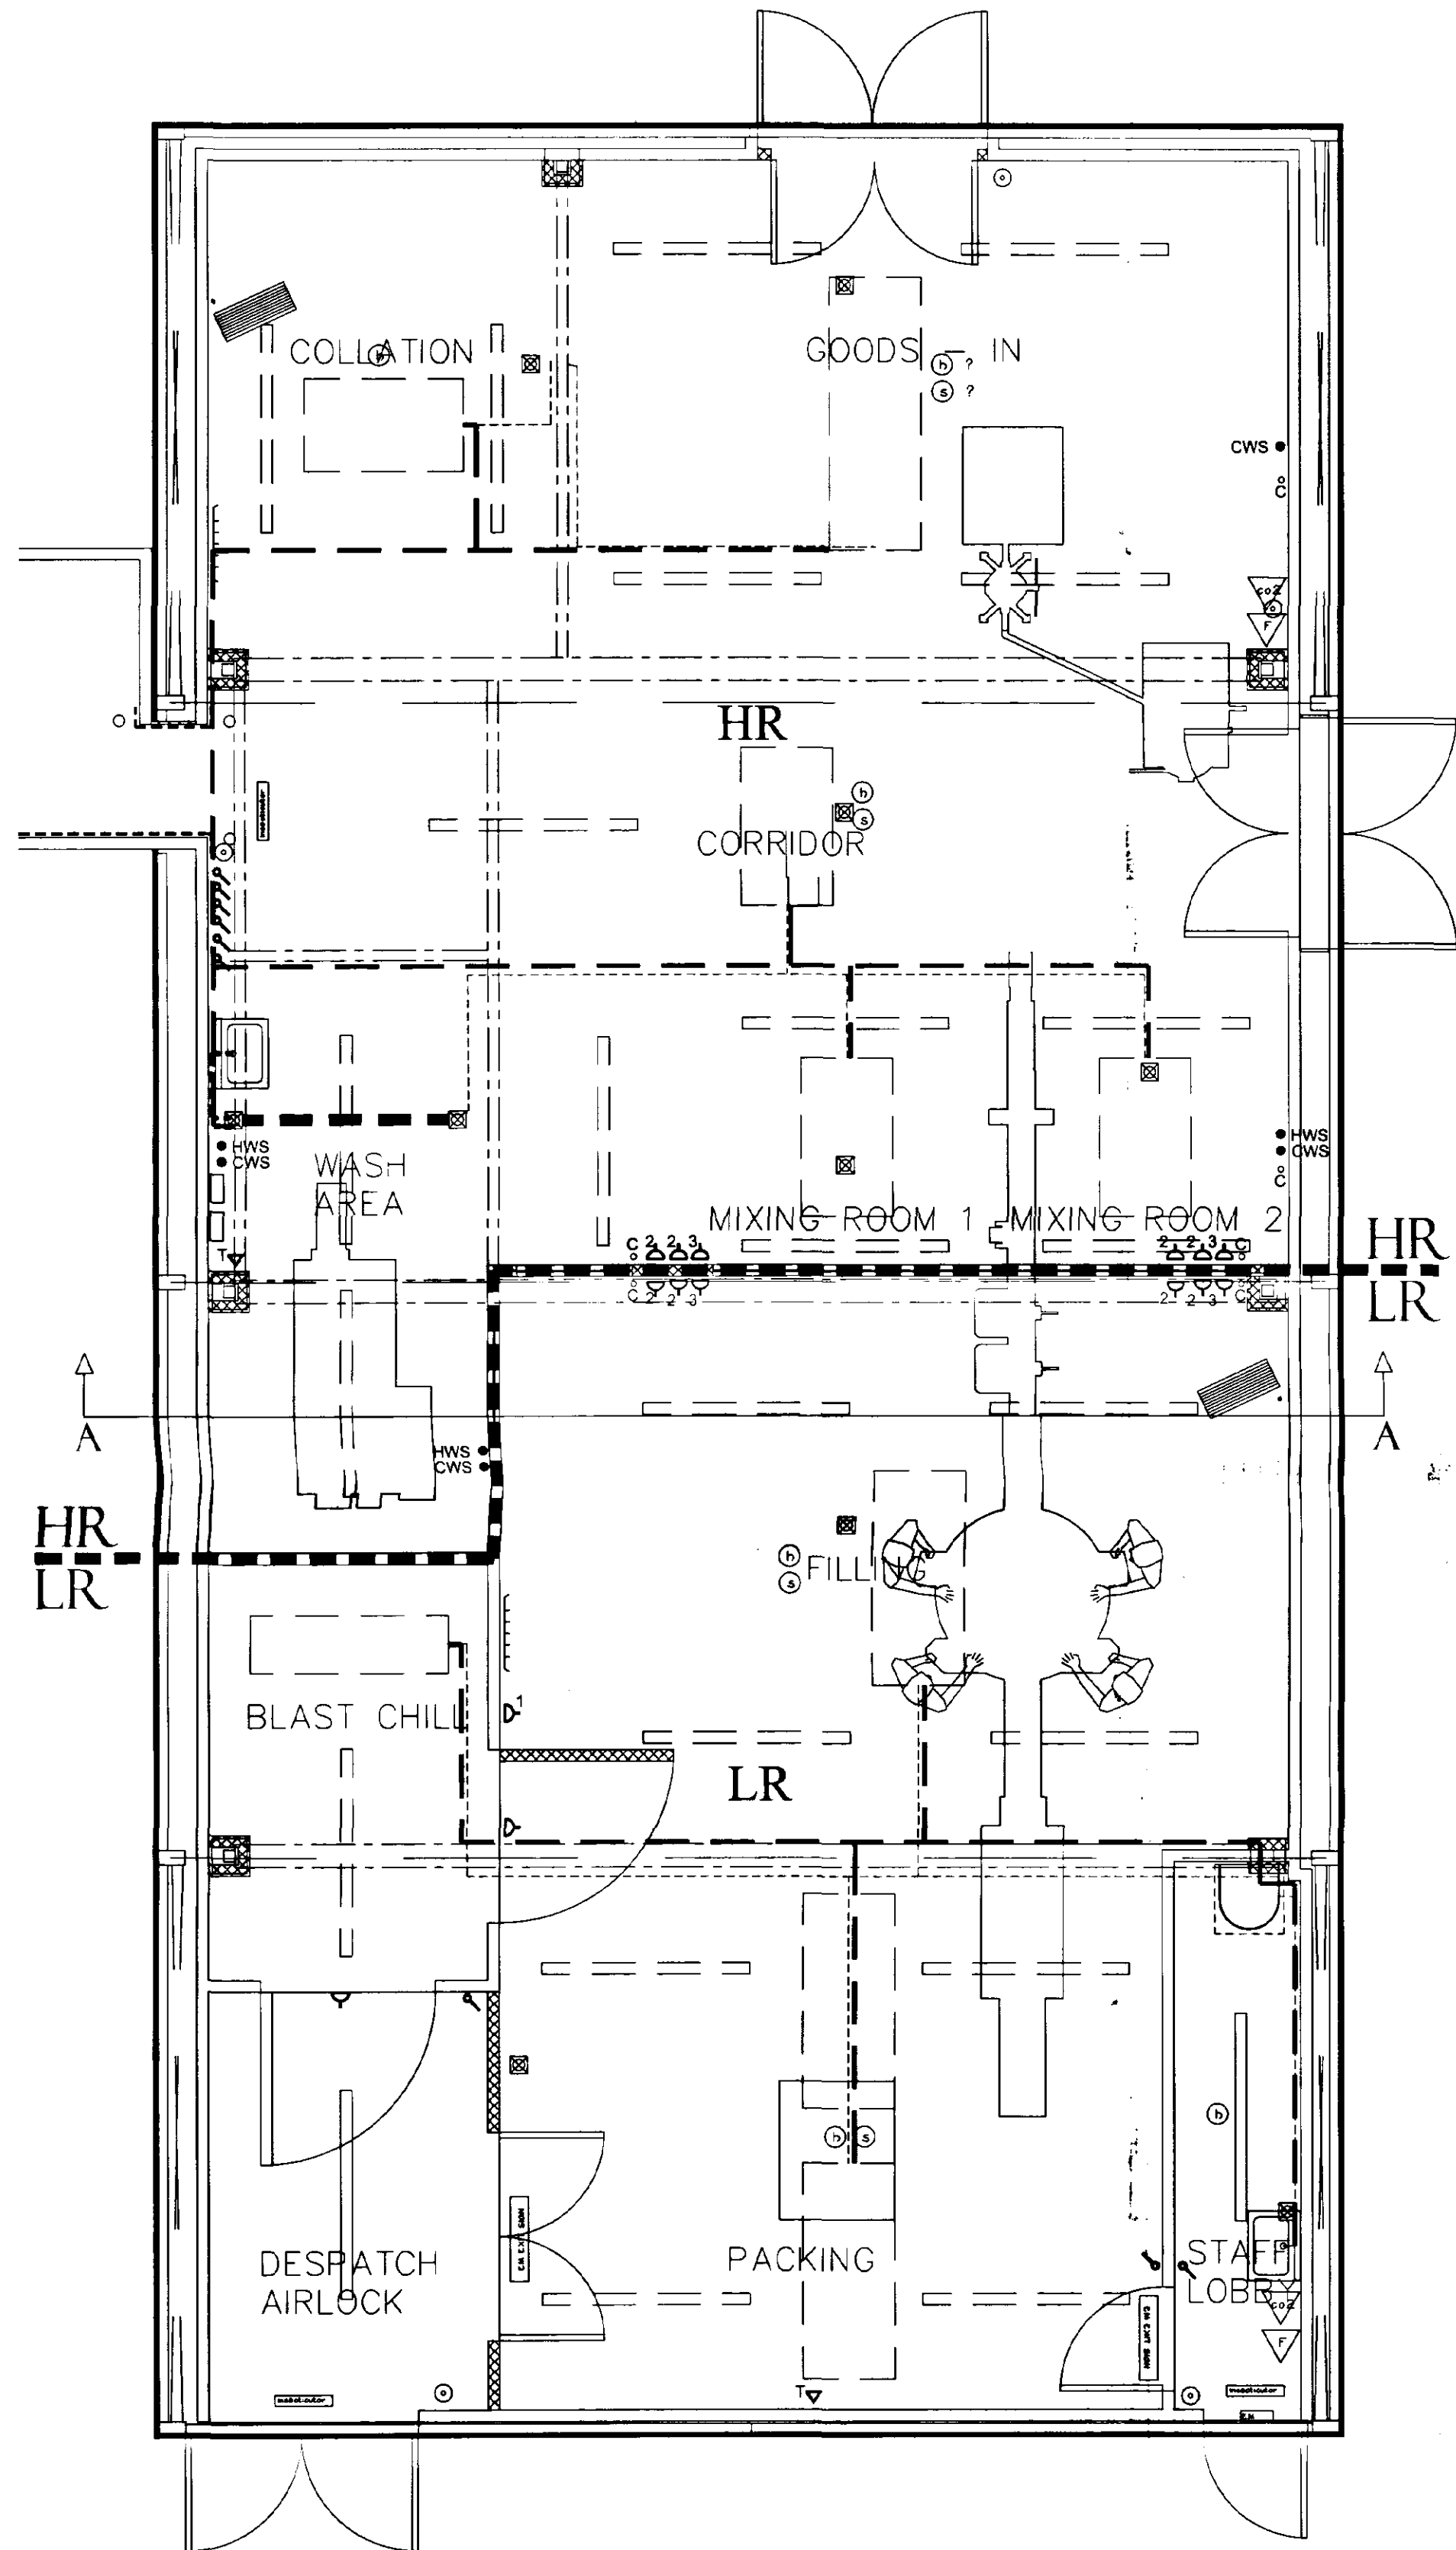

ORIGINAL	NO. 10/01	M.F.B.	FINAL ISSUE	
issue	date	drawn	notes	check

ARCTICA
ARCHITECTURE • PLANNING • PROJECT MANAGEMENT
Telephone 01780 758575 Fax 01780 758501
surreed@arctica.co.uk

PROJECT
GEEST
DIPS AND DRESSINGS
PROJECT EDEN


DRAWING
PROJECT JAMBA
FLOOR PLAN
AS EXISTING

SCALE
1:50
NUMBER
JOB
01-16
REV


**DETERMINED
PLAN**

SOUP HALL RD DC
HOUSING & PLANNING
18 OCT 2001
Ref: 1214/01


PLEASE NOTE: THE CONTRACTOR IS TO CHECK ALL DIMENSIONS ON SITE AND REPORT DISCREPANCIES TO THE ARCHITECT. THIS DRAWING IS COPYRIGHT.

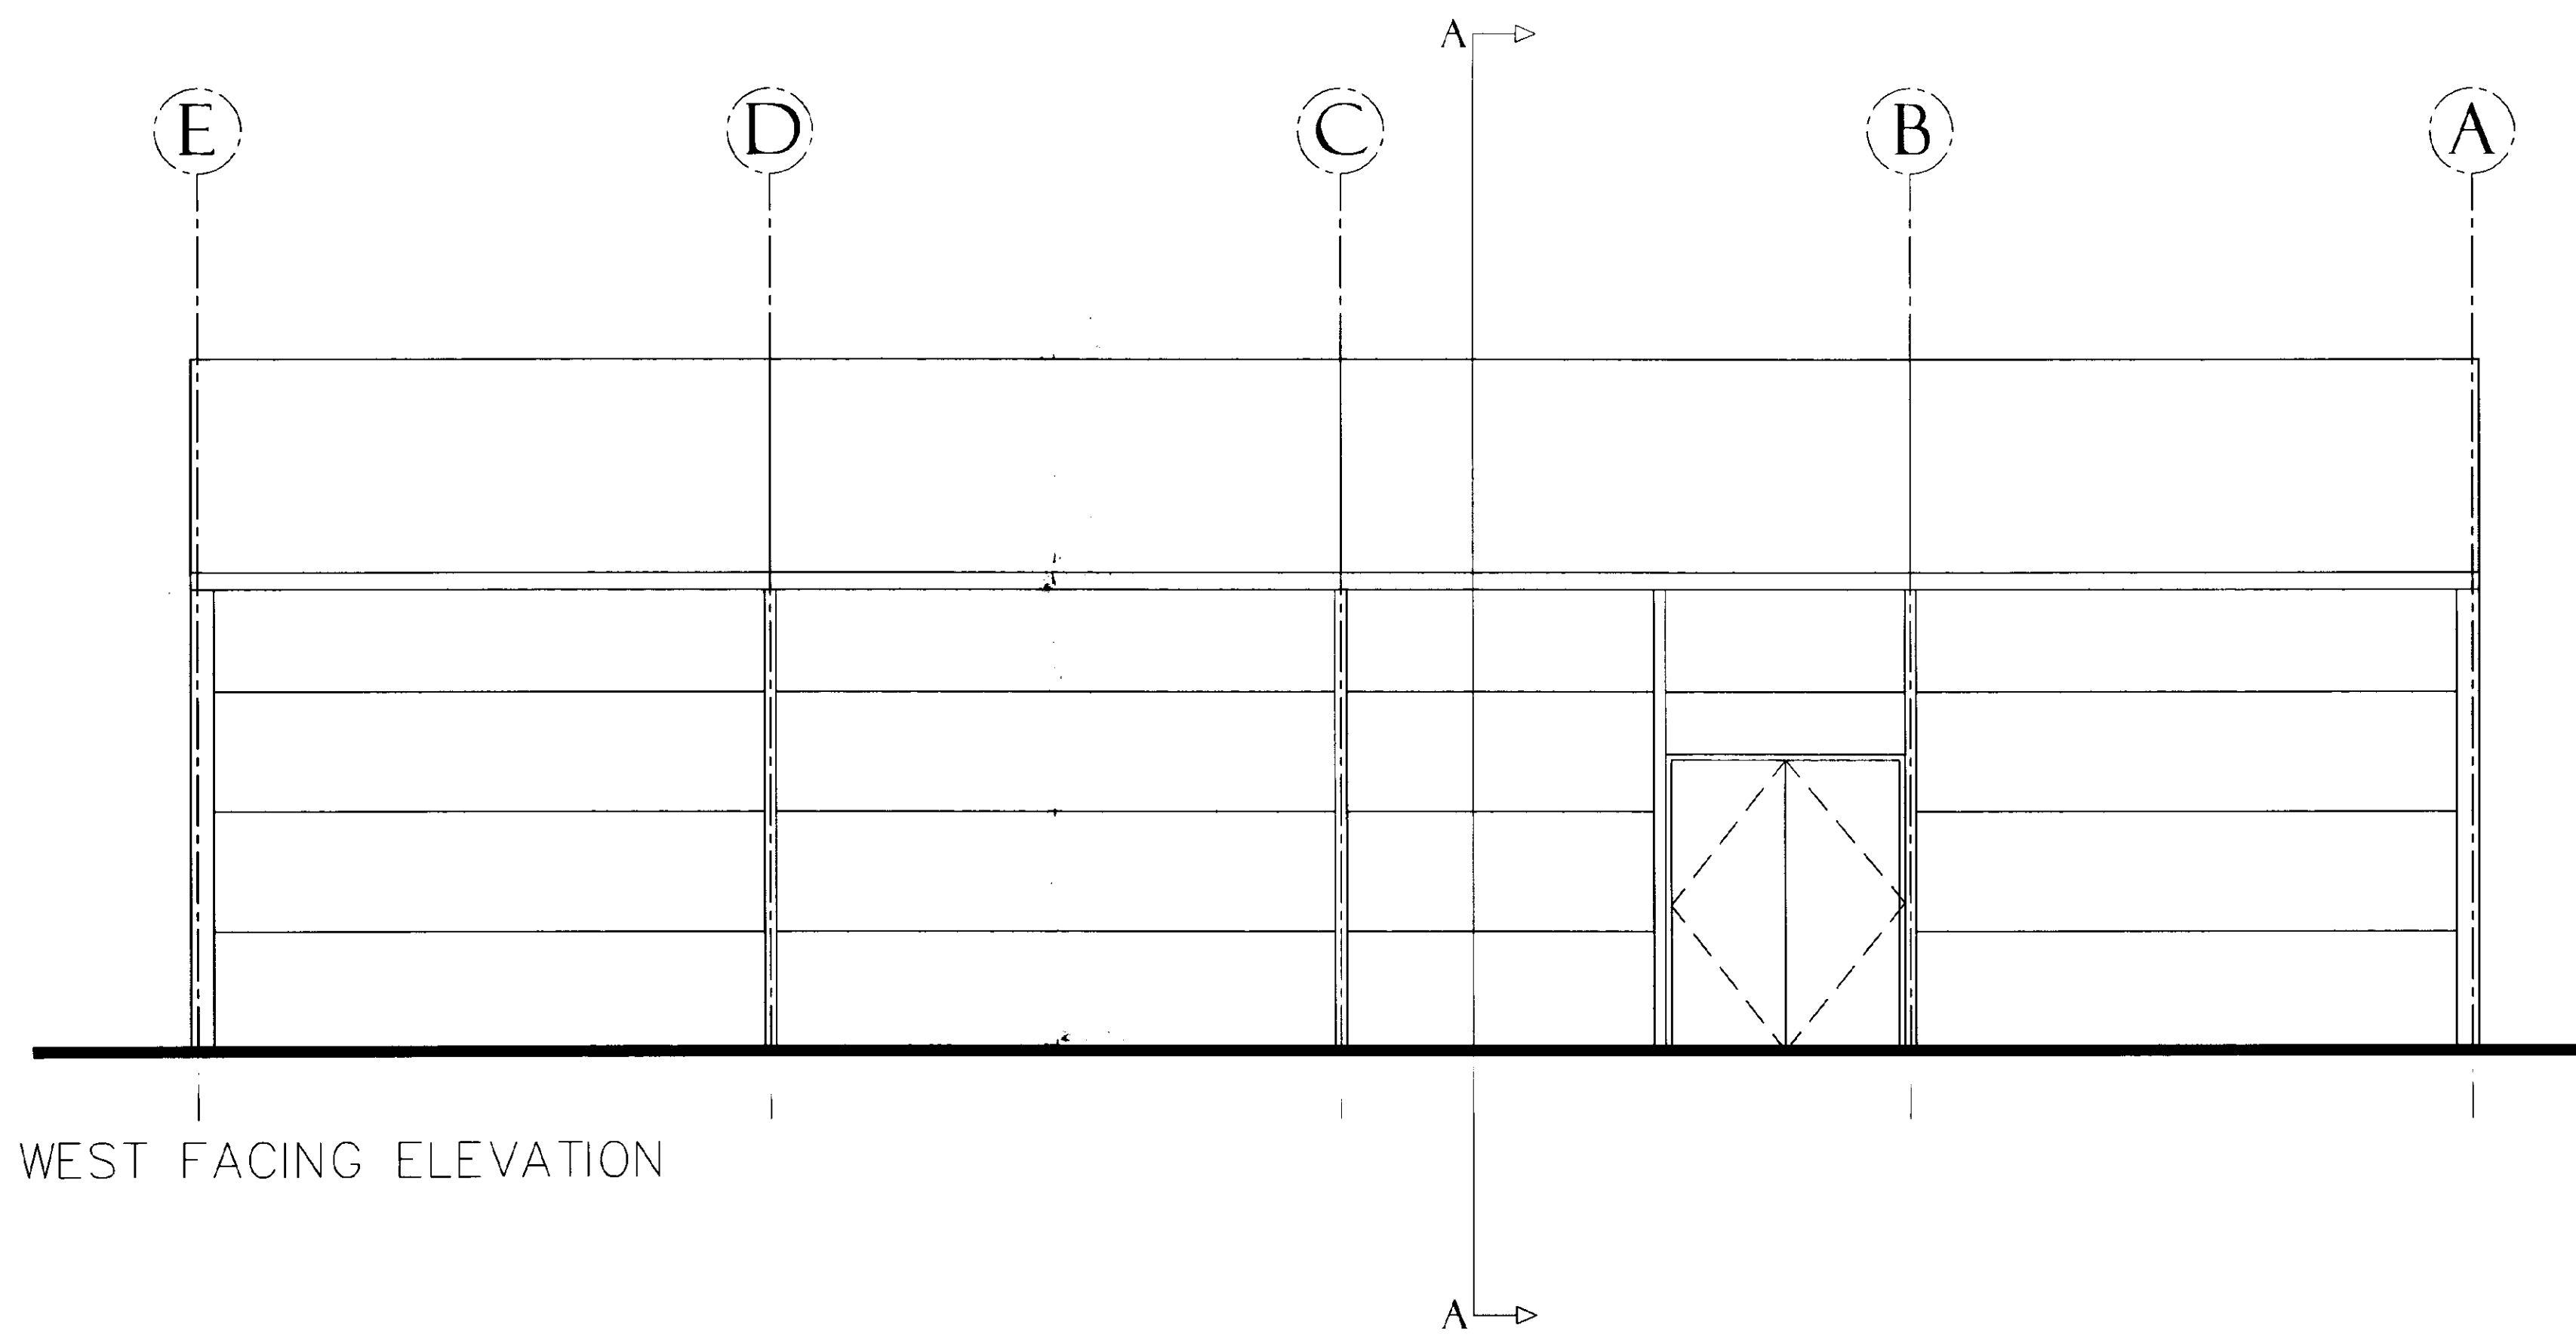


WEST FACING ELEVATION

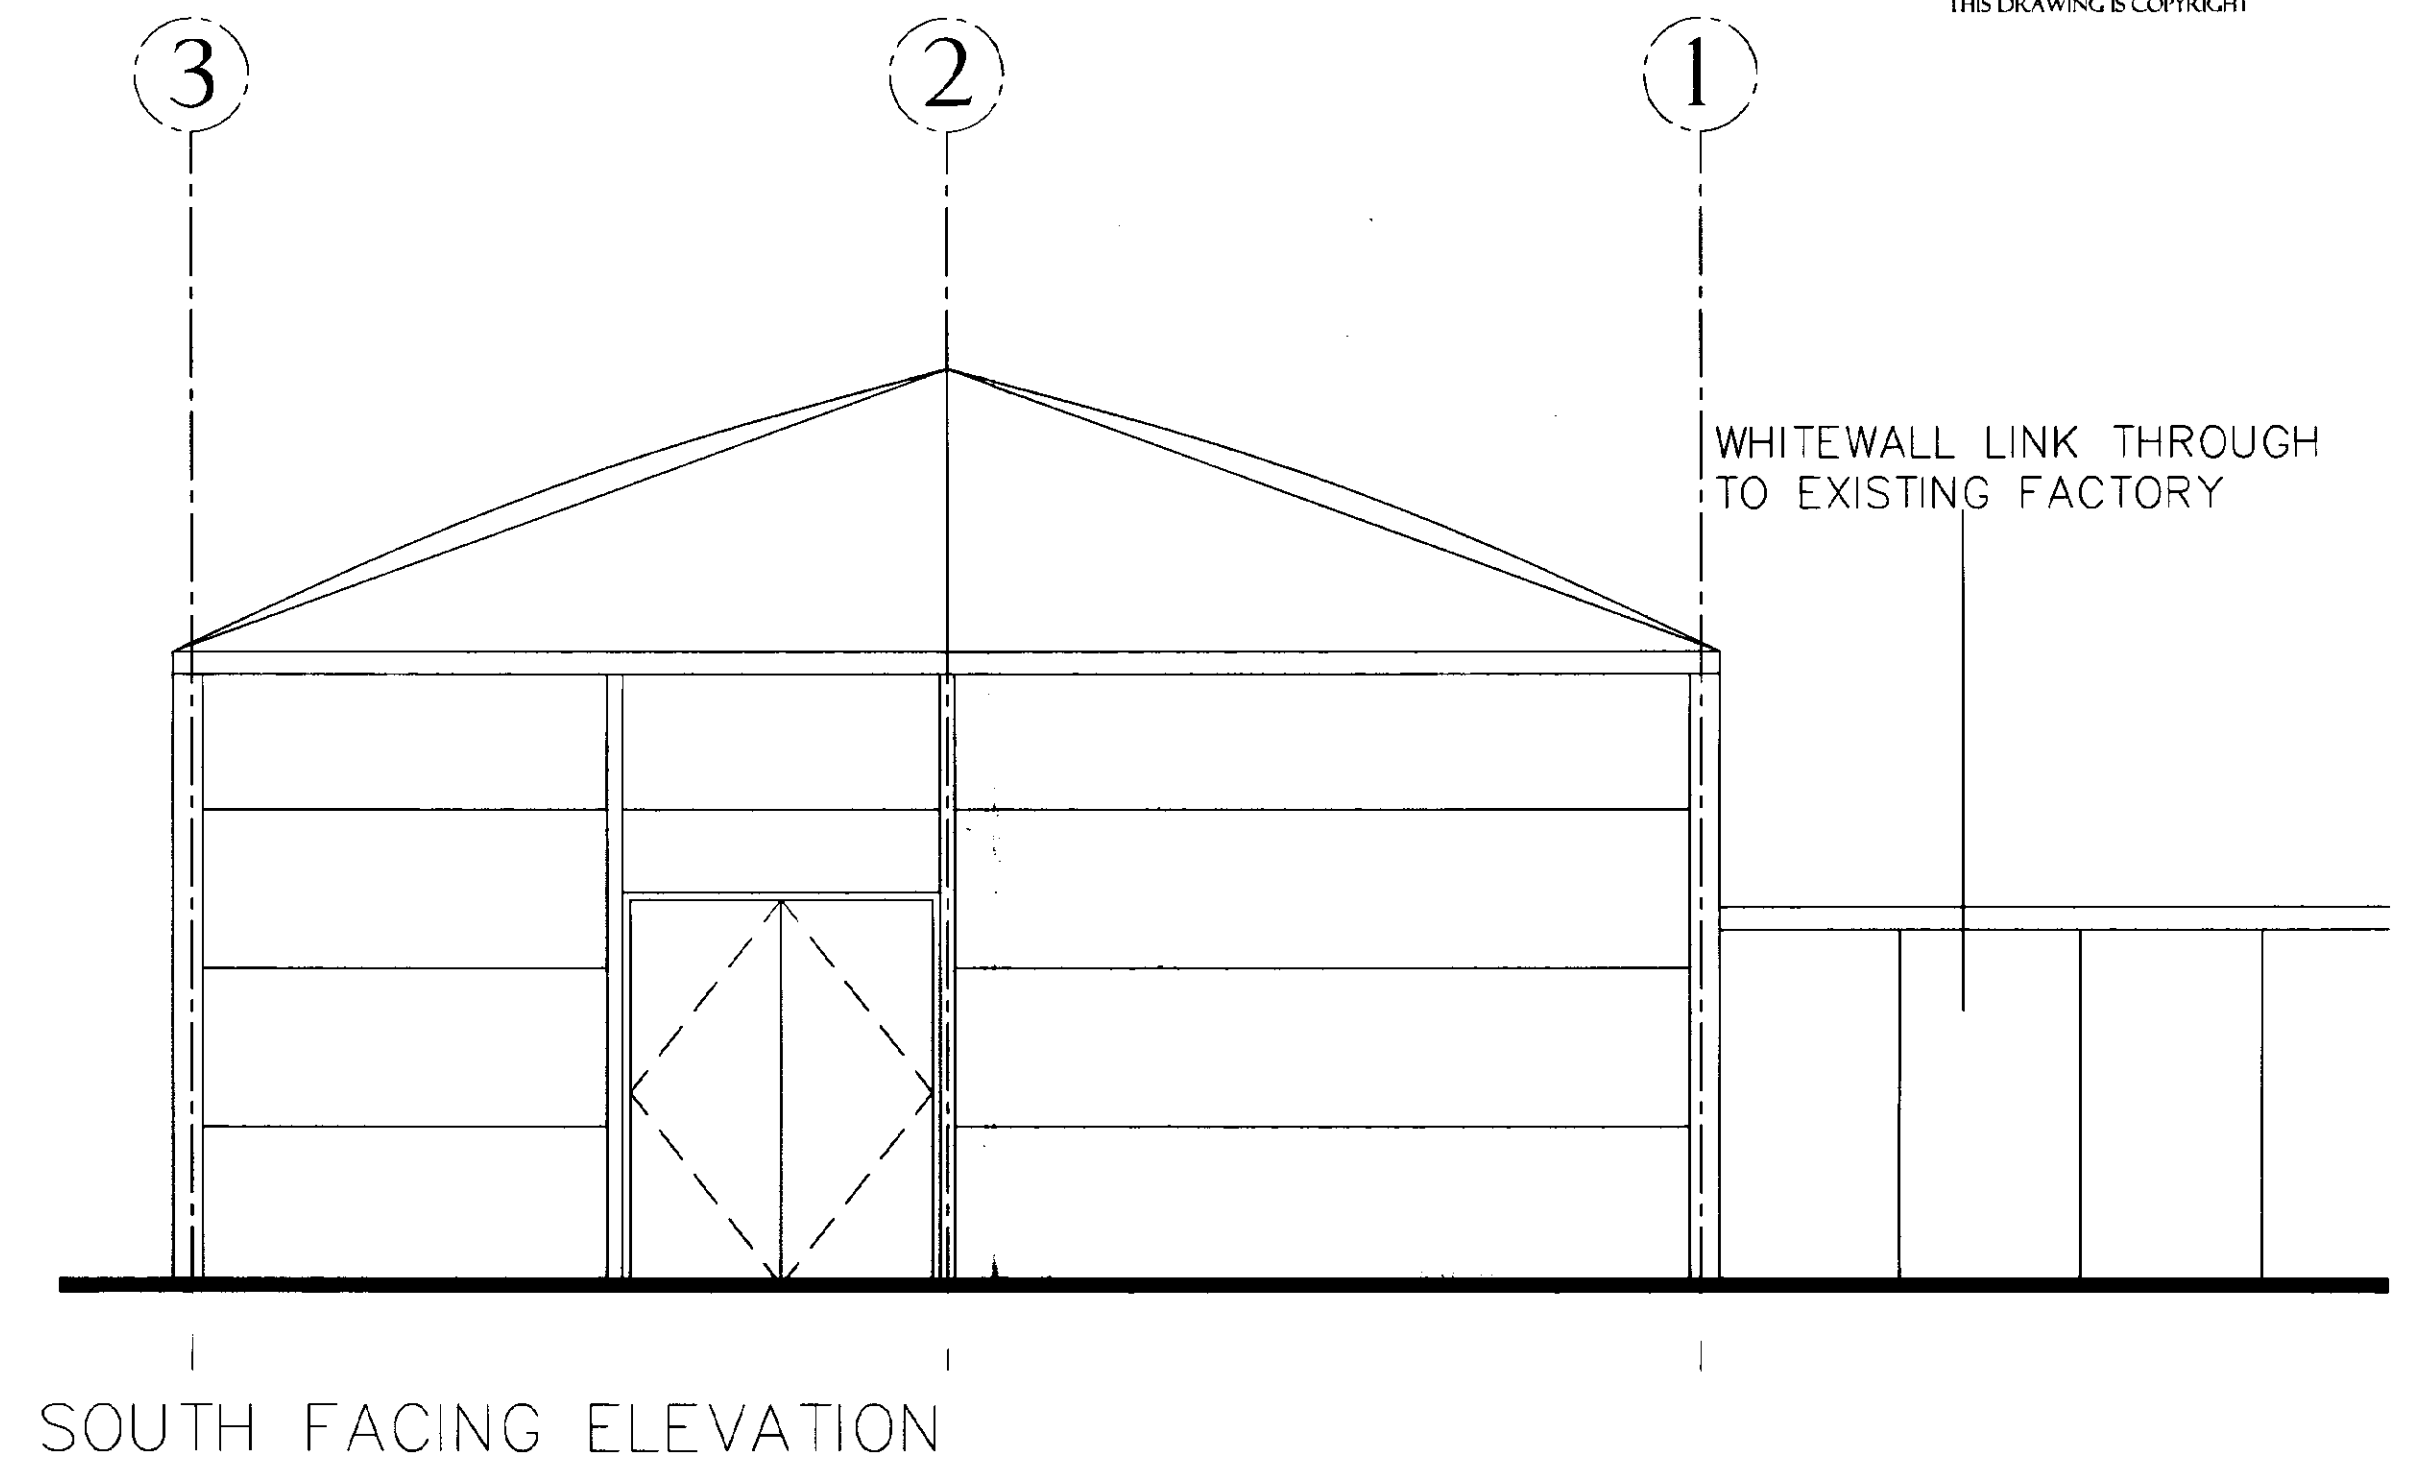

SOUTH FACING ELEVATION

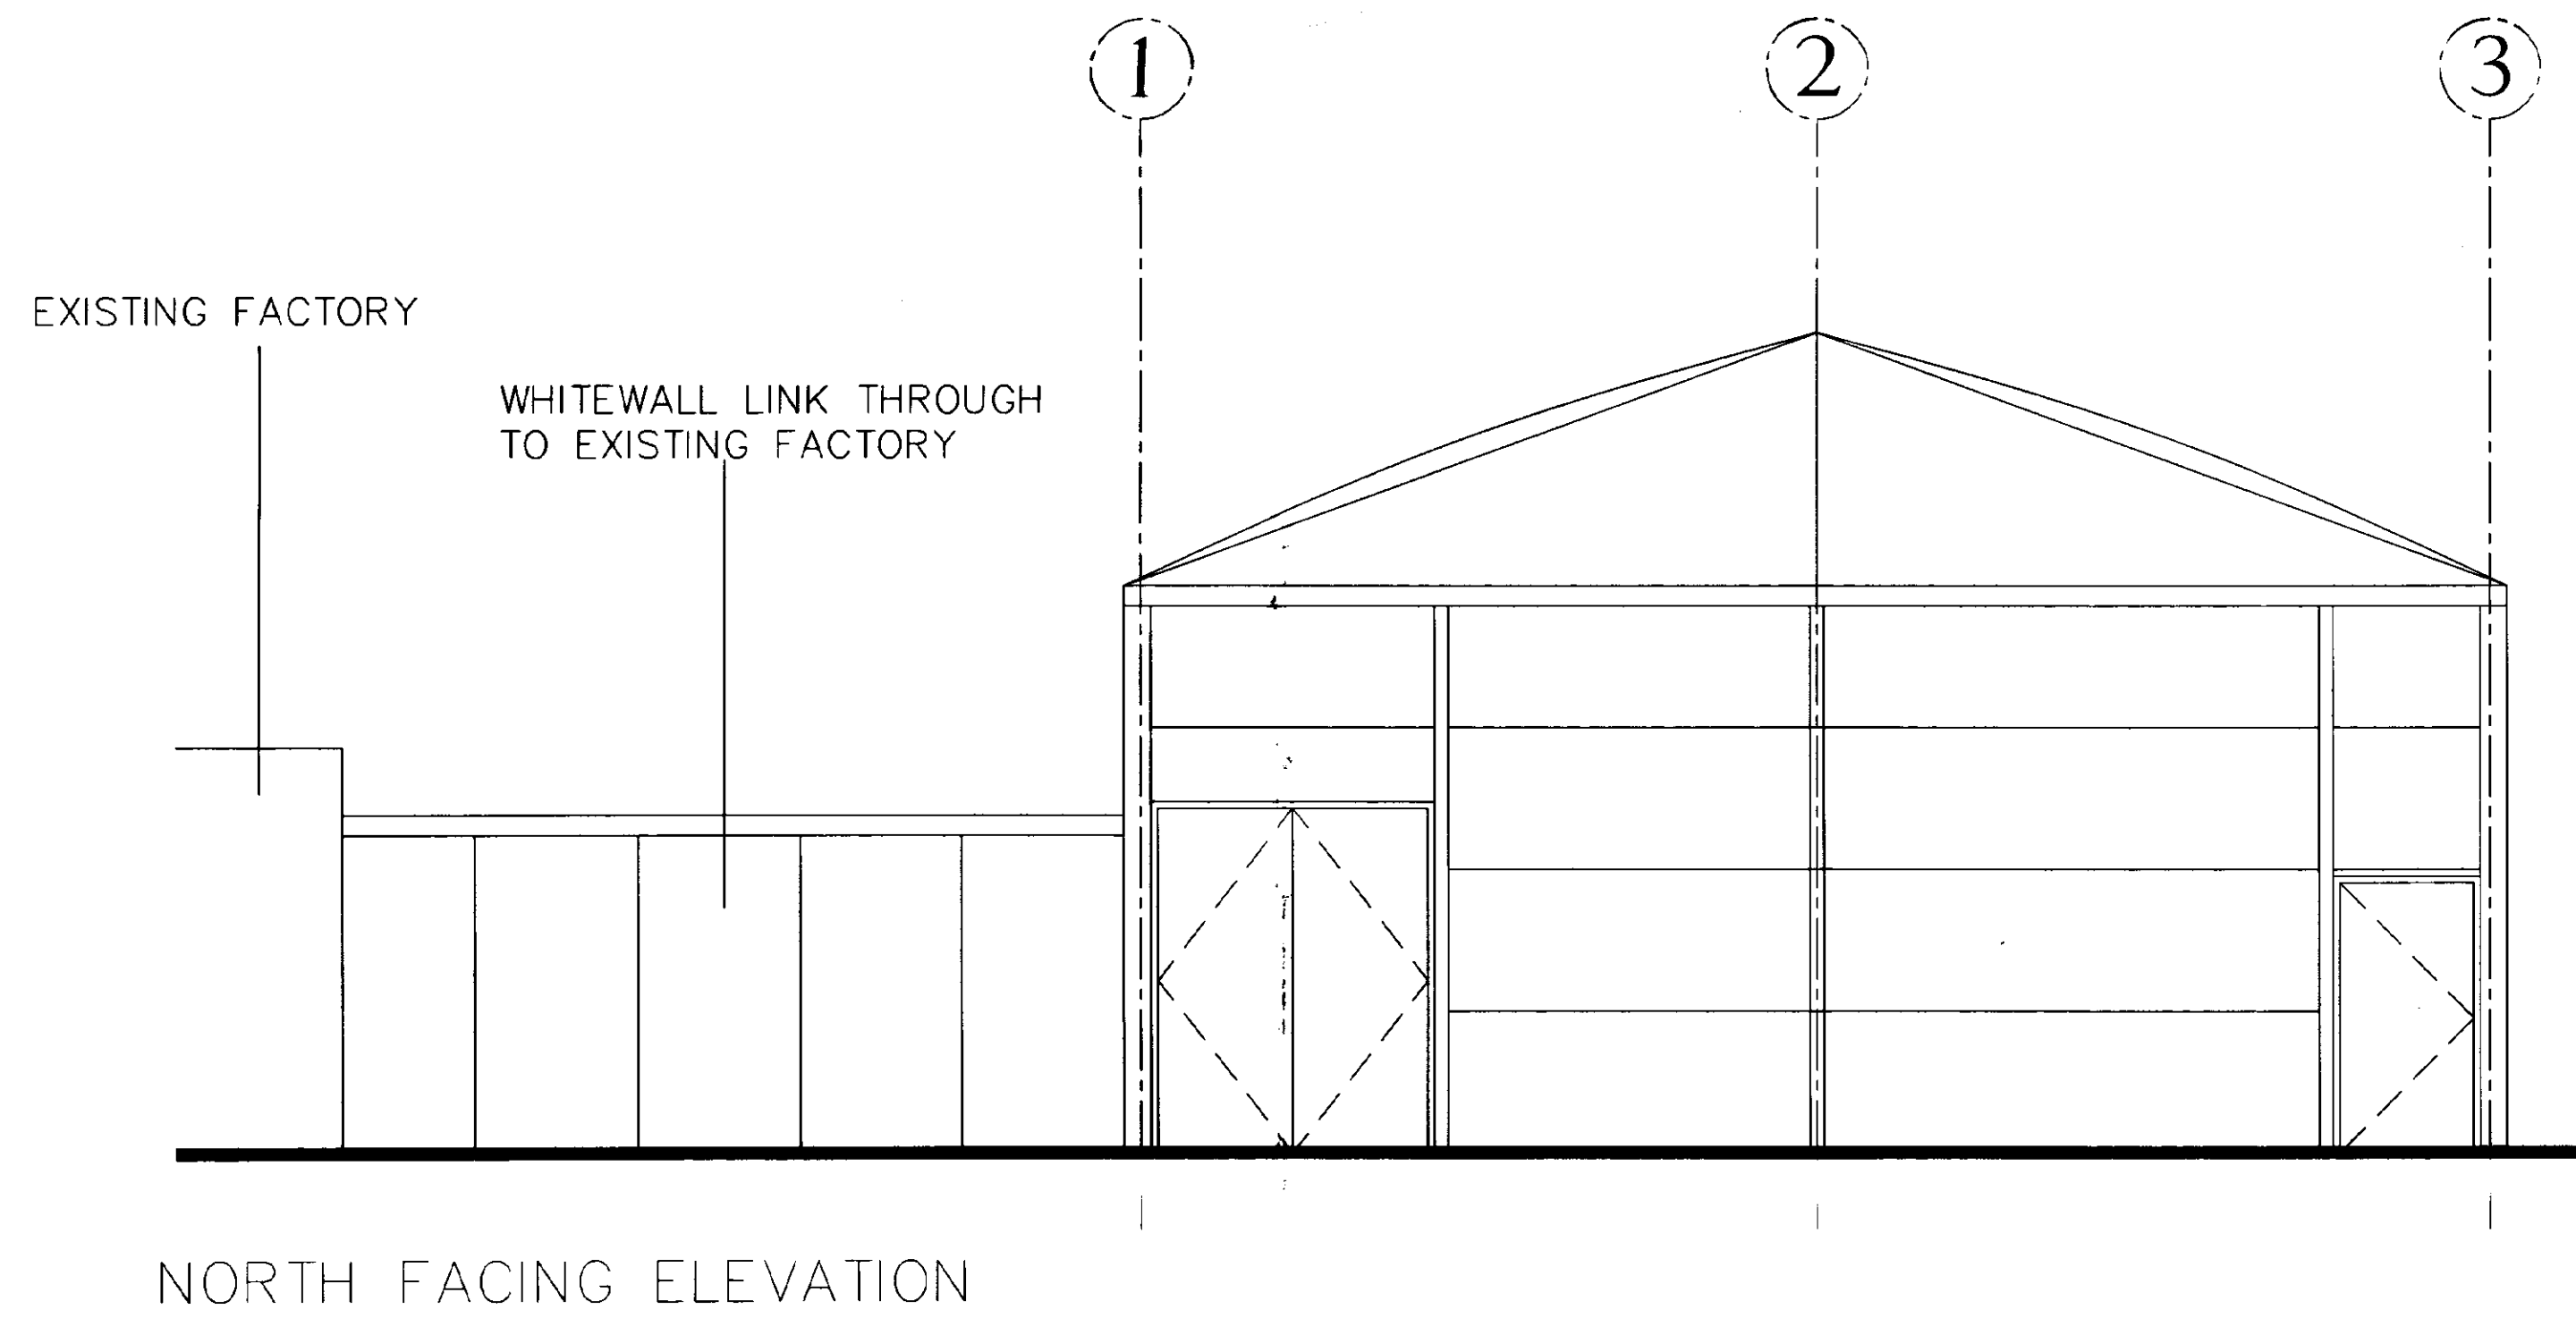

NORTH FACING ELEVATION

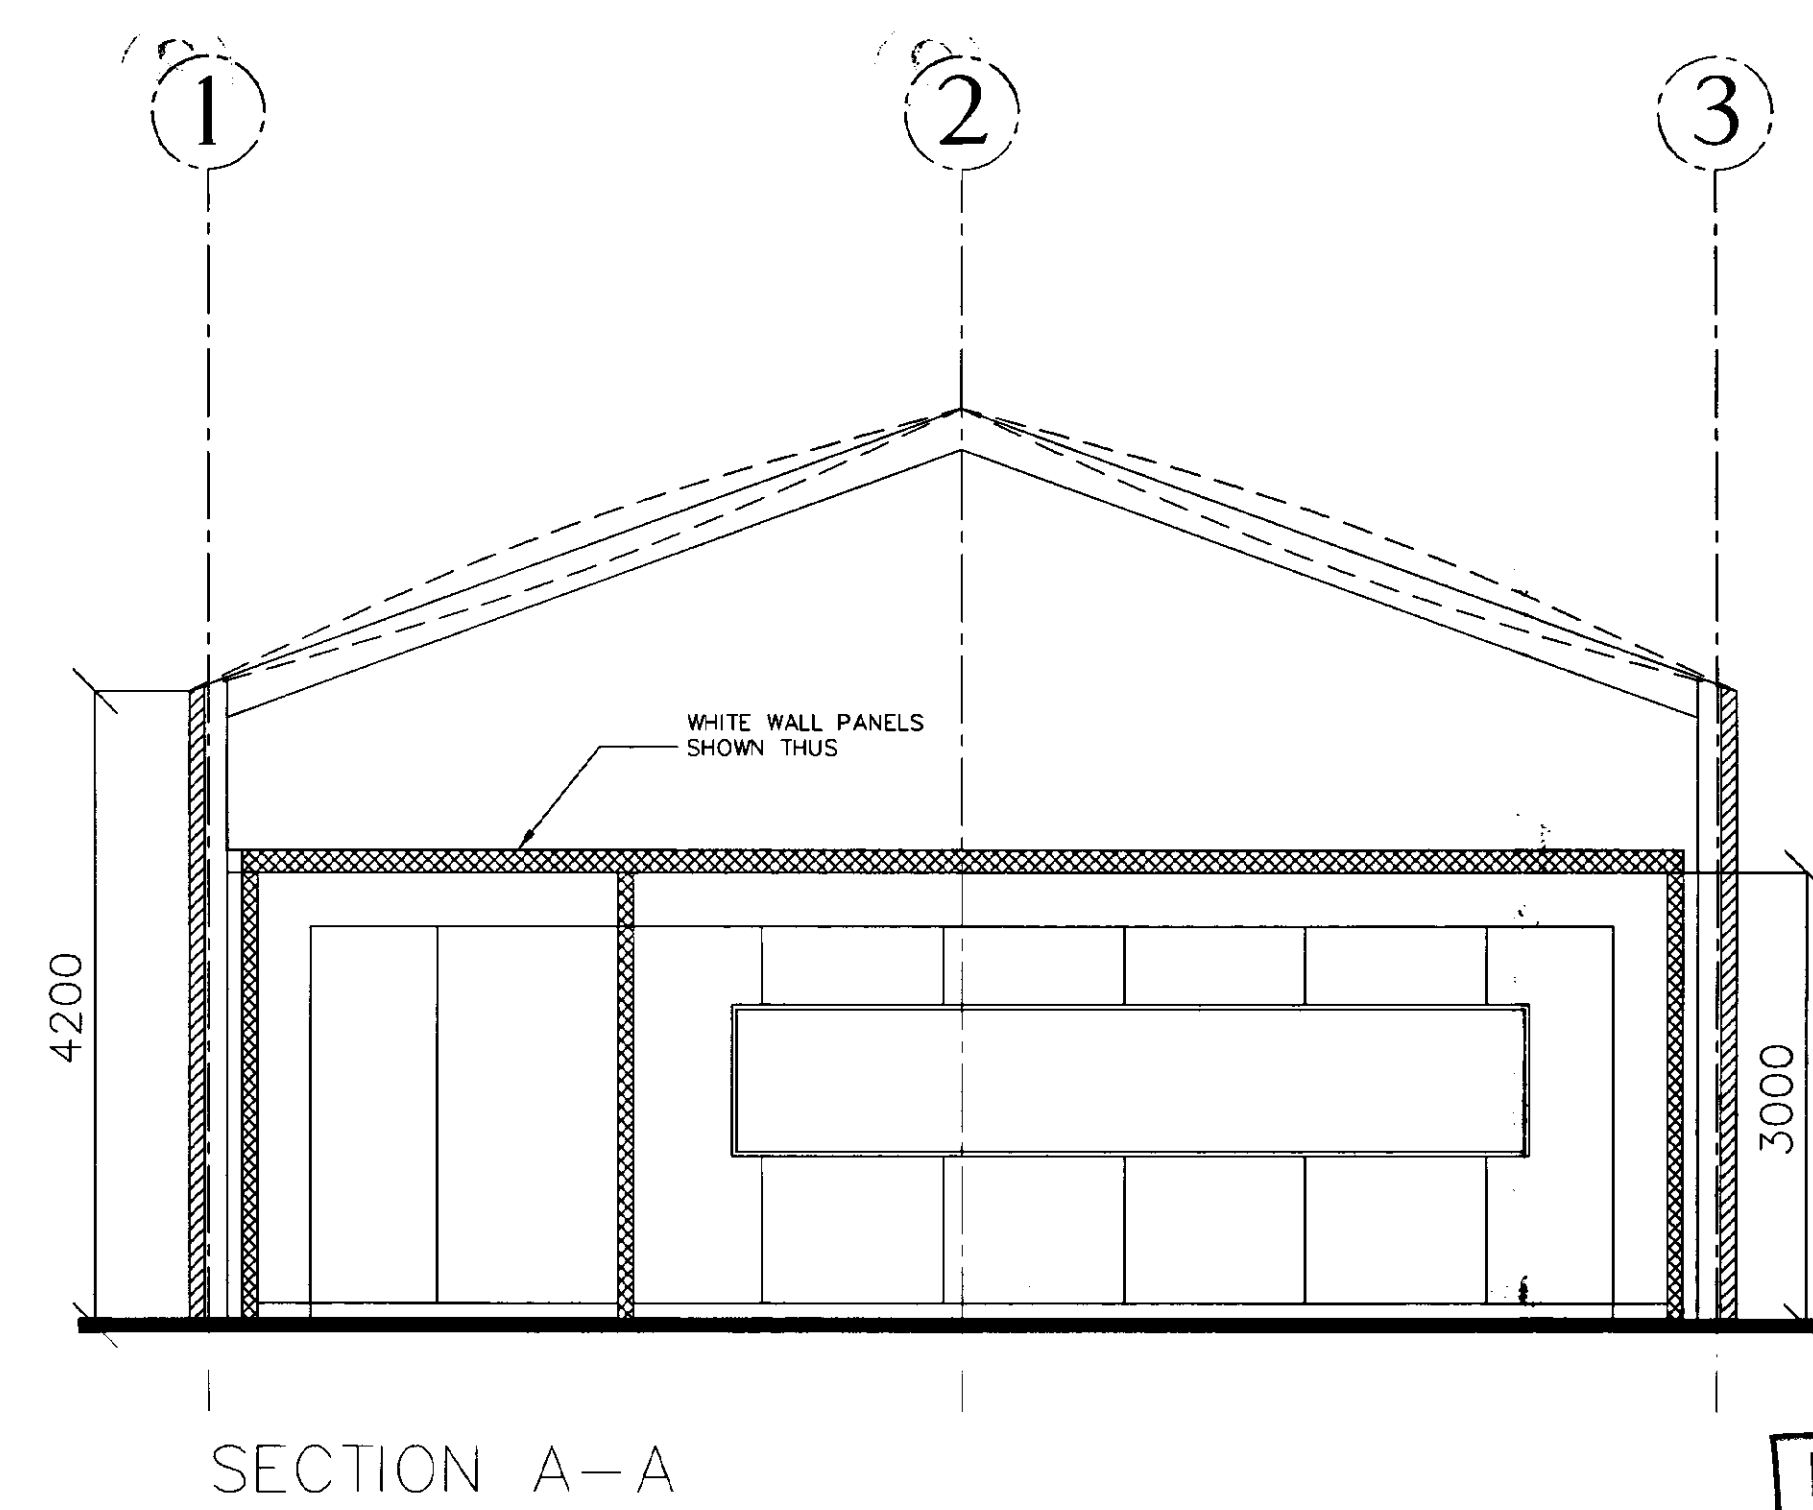

SECTION A-A

ORIGINAL	1/10/01	M.F.B.		
issue	date	drawn	notes	check

ARCTICA
ARCHITECTURE • PLANNING • PROJECT MANAGEMENT
Telephone 01780 758575 Fax 01780 758501
succeed@arctica.co.uk


PROJECT
GEEST DIPS & DRESSINGS
PROJECT EDEN
SPALDING

DRAWING
PROJECT JAMBA
ELEVATIONS & SECTIONS
AS EXISTING

SCALE		JOB	
1:100		01-16	
NUMBER		REV	

**DETERMINED
PLAN**

SOUTH HOLLAND DC
HOUSING & PLANNING
16 OCT 2001
Ref: 124/01

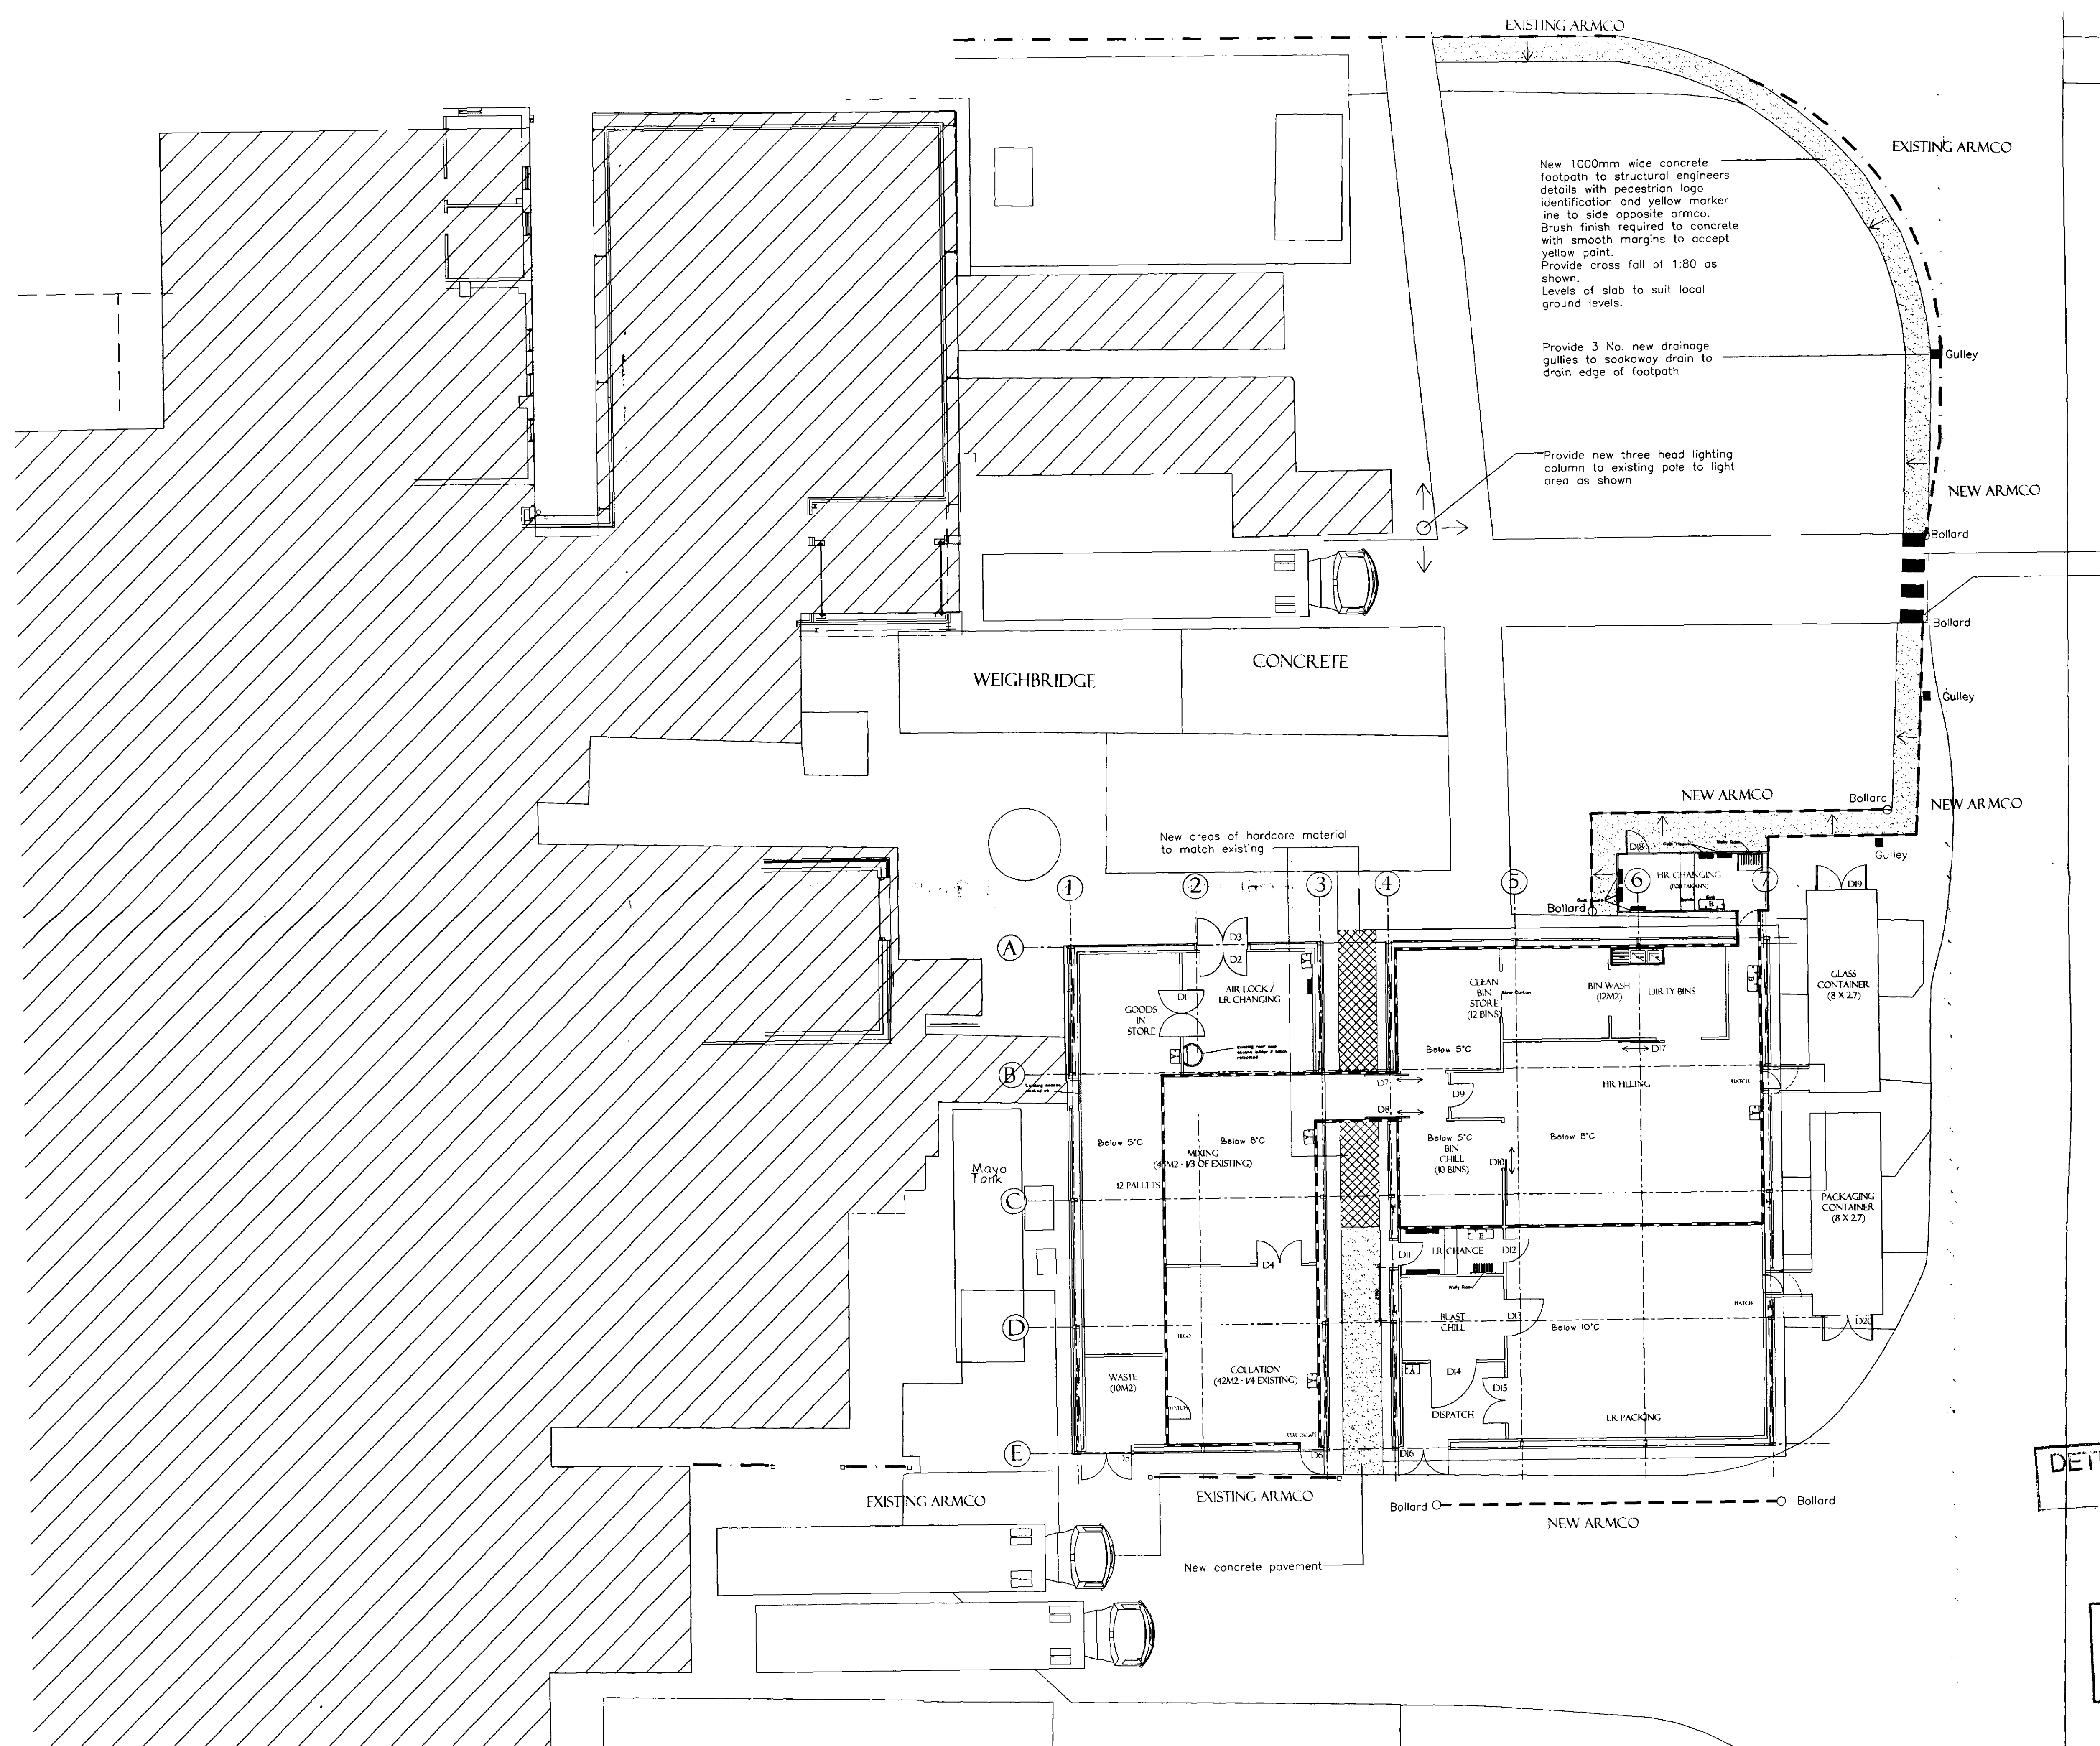

New 1000mm wide concrete footpath to structural engineers details with pedestrian logo identification and yellow marker line to side opposite armco. Brush finish required to concrete with smooth margins to accept yellow paint. Provide cross fall of 1:80 as shown. Levels of slab to suit local ground levels.

Provide 3 No. new drainage gullies to soakaway drain to drain edge of footpath

Provide new three head lighting column to existing pole to light area as shown

Pedestrian crossing marked out in thermoplastic paint. Thorough clean and prepare concrete before application.

Provide 6 x No. galv. bollards at free ends of new armco

ORIGINAL	11/10/01	M.F.B.		
ISSUE	date	drawn	notes	check

ARCTICA
ARCHITECTURE • PLANNING • PROJECT MANAGEMENT

Telephone 01780 758575 Fax 01780 758501
success@arctica.co.uk

DETERMINED
PLAN


PROJECT
GEEST, DIPS & DRESSINGS
PROJECT EDEN
SPALDING

DRAWING
SITE PLAN AS
PROPOSED

SOUTH HOLLAND DC
HOUSING & PLANNING
15 OCT 2001
Ref: 124/01

SCALE	1:125	JOB	01-16
NUMBER		REV	

THE CONTRACTOR IS TO CHECK ALL DIMENSIONS ON SITE AND REPORT DISCREPANCIES TO THE ARCHITECT. THIS DRAWING IS COPYRIGHT.

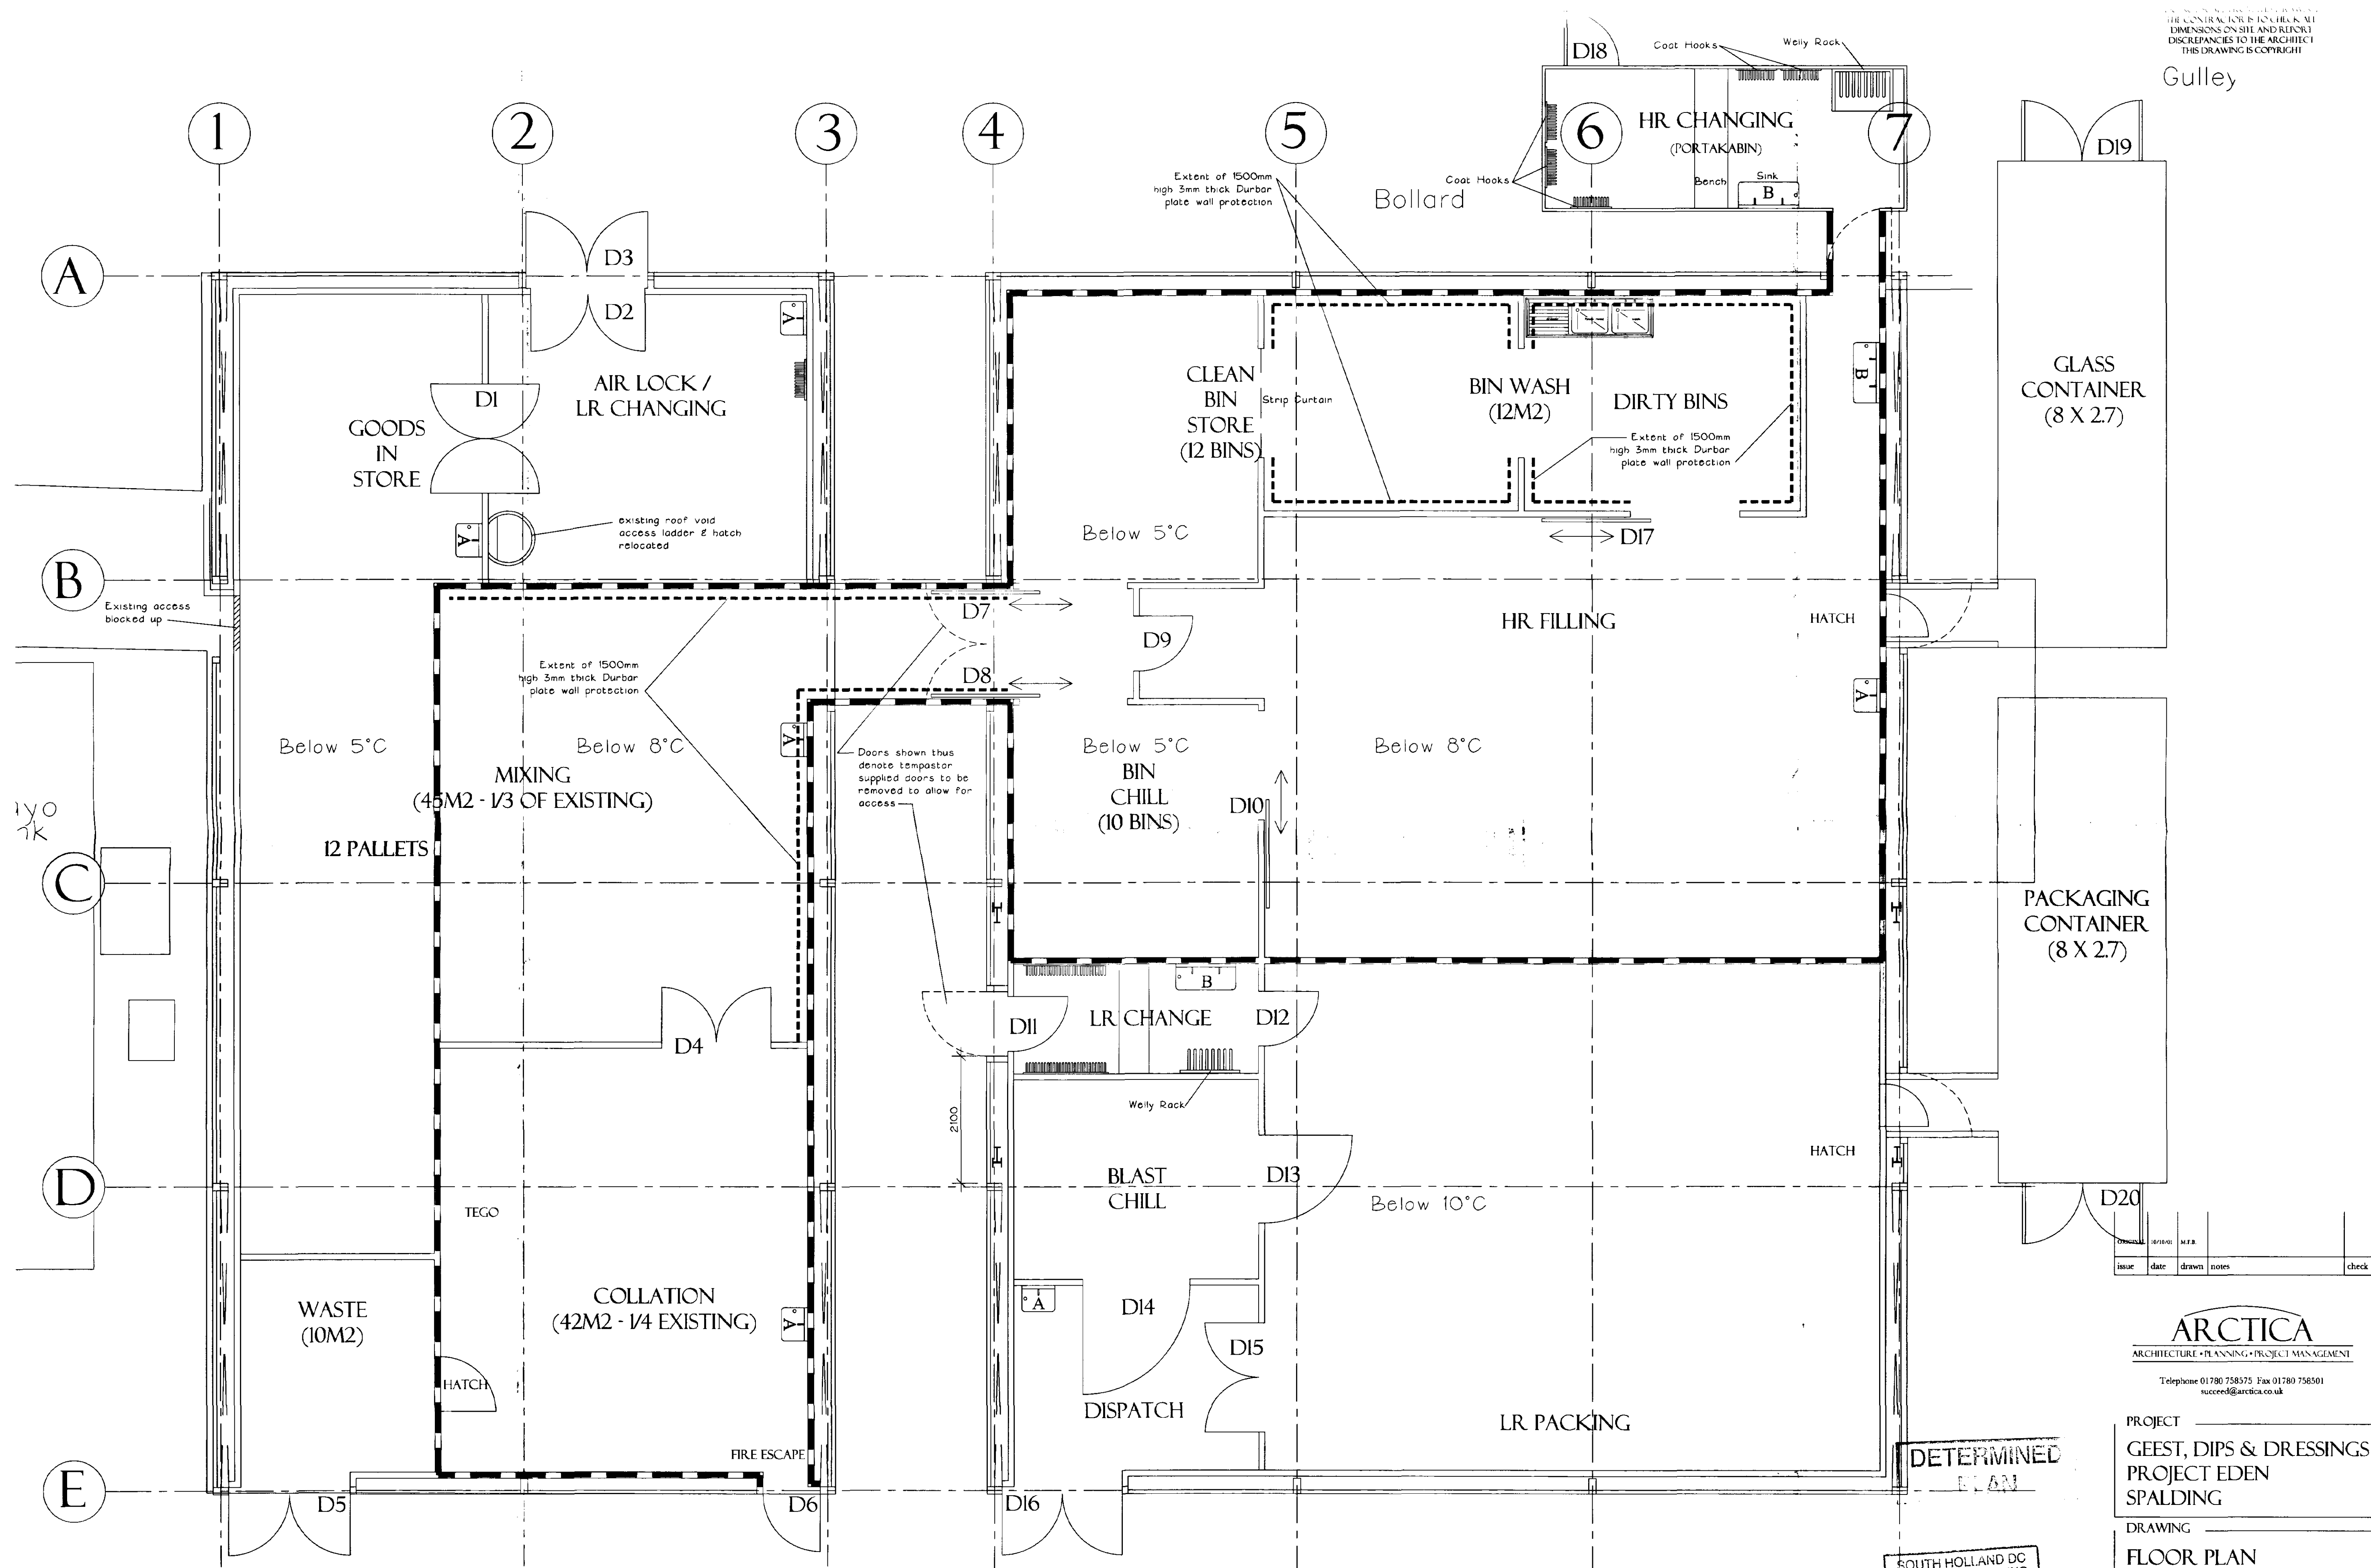

DATE	DATE	DATE	DATE	DATE
issue	date	drawn	notes	check

ARCTICA
ARCHITECTURE • PLANNING • PROJECT MANAGEMENT
Telephone 01780 758375 Fax 01780 758501
arctica@arctica.co.uk


PROJECT
GEEST, DIPS & DRESSINGS
PROJECT EDEN
SPALDING

DRAWING
FLOOR PLAN
AS PROPOSED


SOUTH HOLLAND DC
HOUSING & PLANNING
16 OCT 2001
Ref: 12/4/01

SCALE	JOB
1:50	01-16
NUMBER	REV


DO NOT SCALE FROM THIS DRAWING
THE CONTRACTOR IS TO CHECK ALL
DIMENSIONS ON SITE AND REPORT
DISCREPANCIES TO THE ARCHITECT
THIS DRAWING IS COPYRIGHT

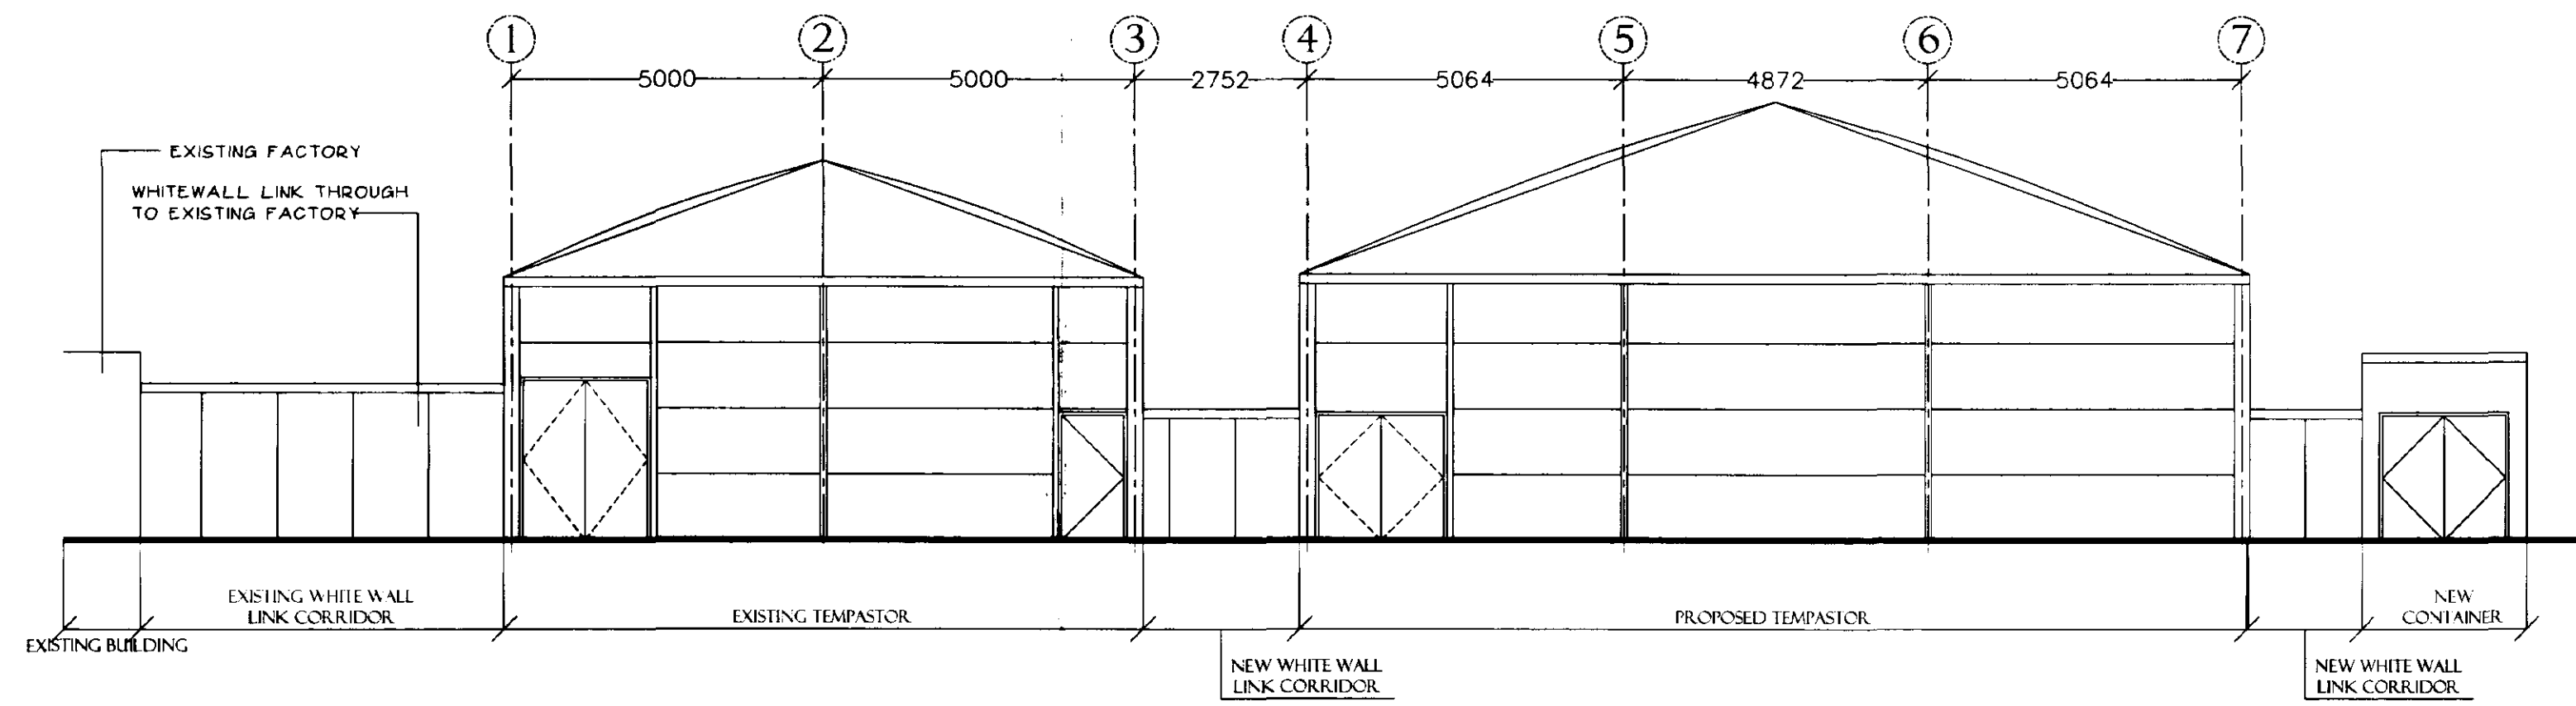


PROPOSED NORTH FACING ELEVATION

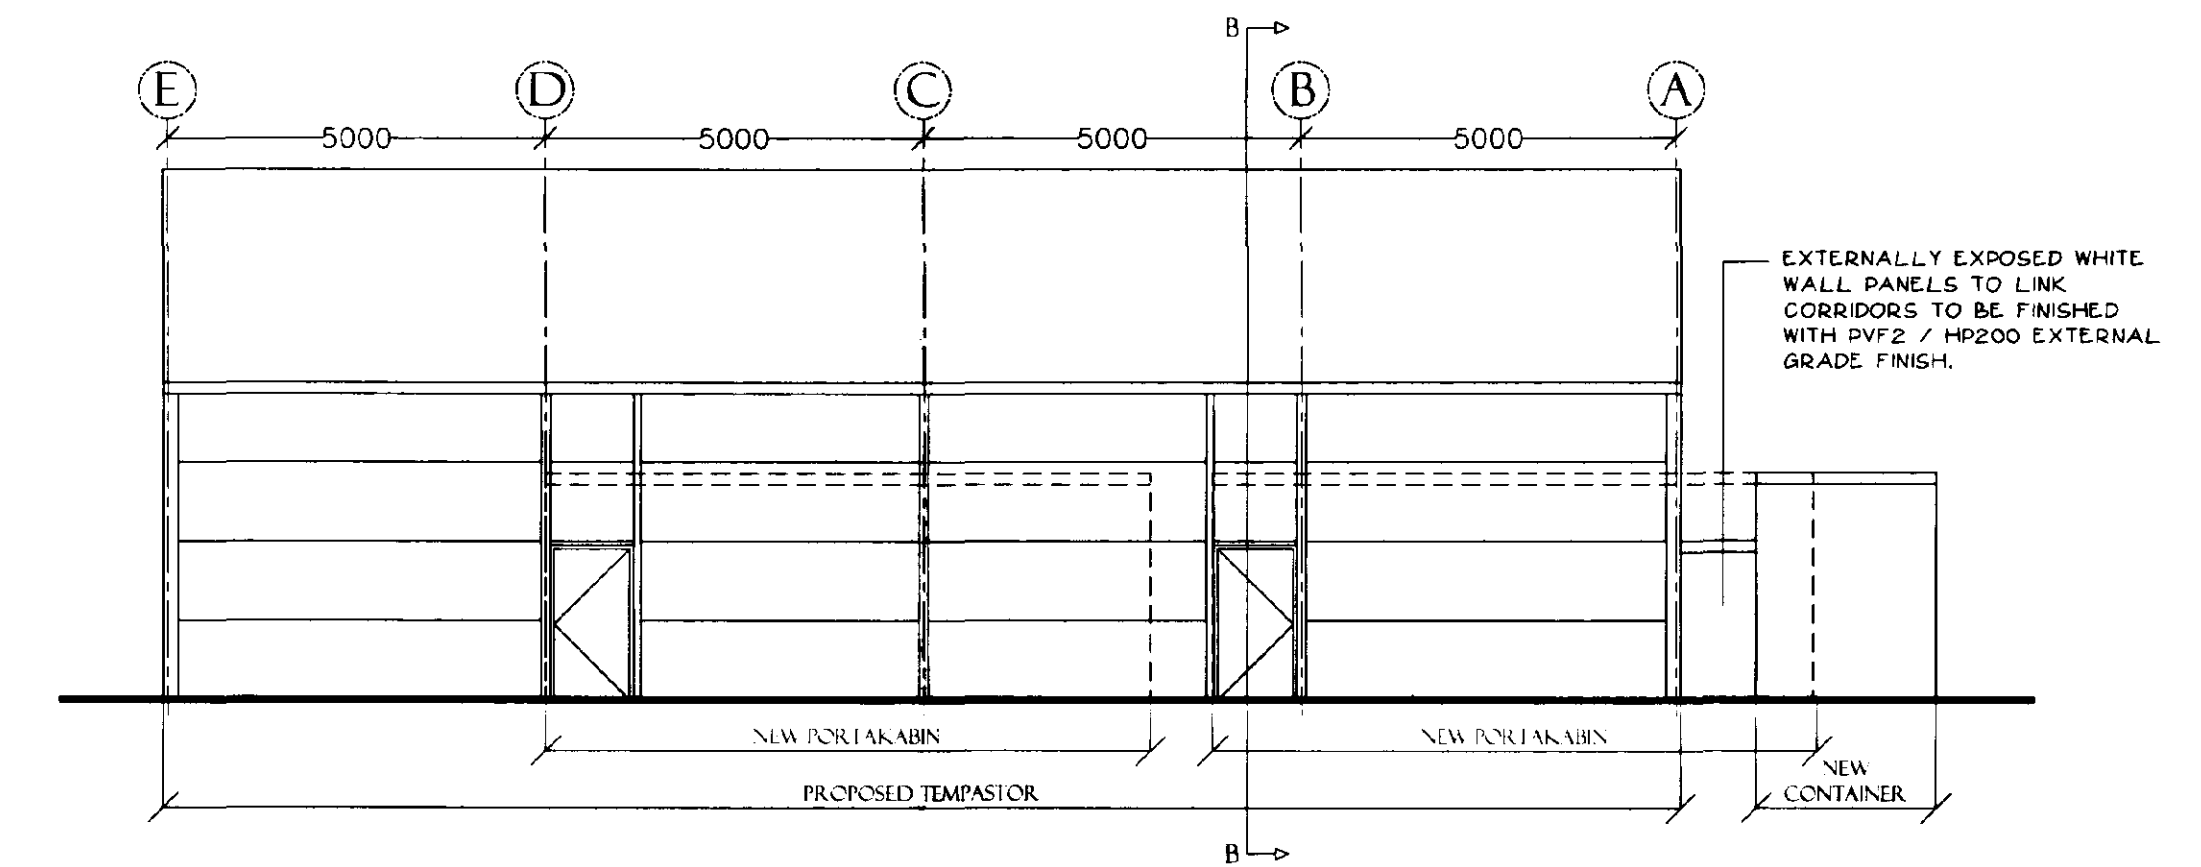

PROPOSED WEST FACING ELEVATION

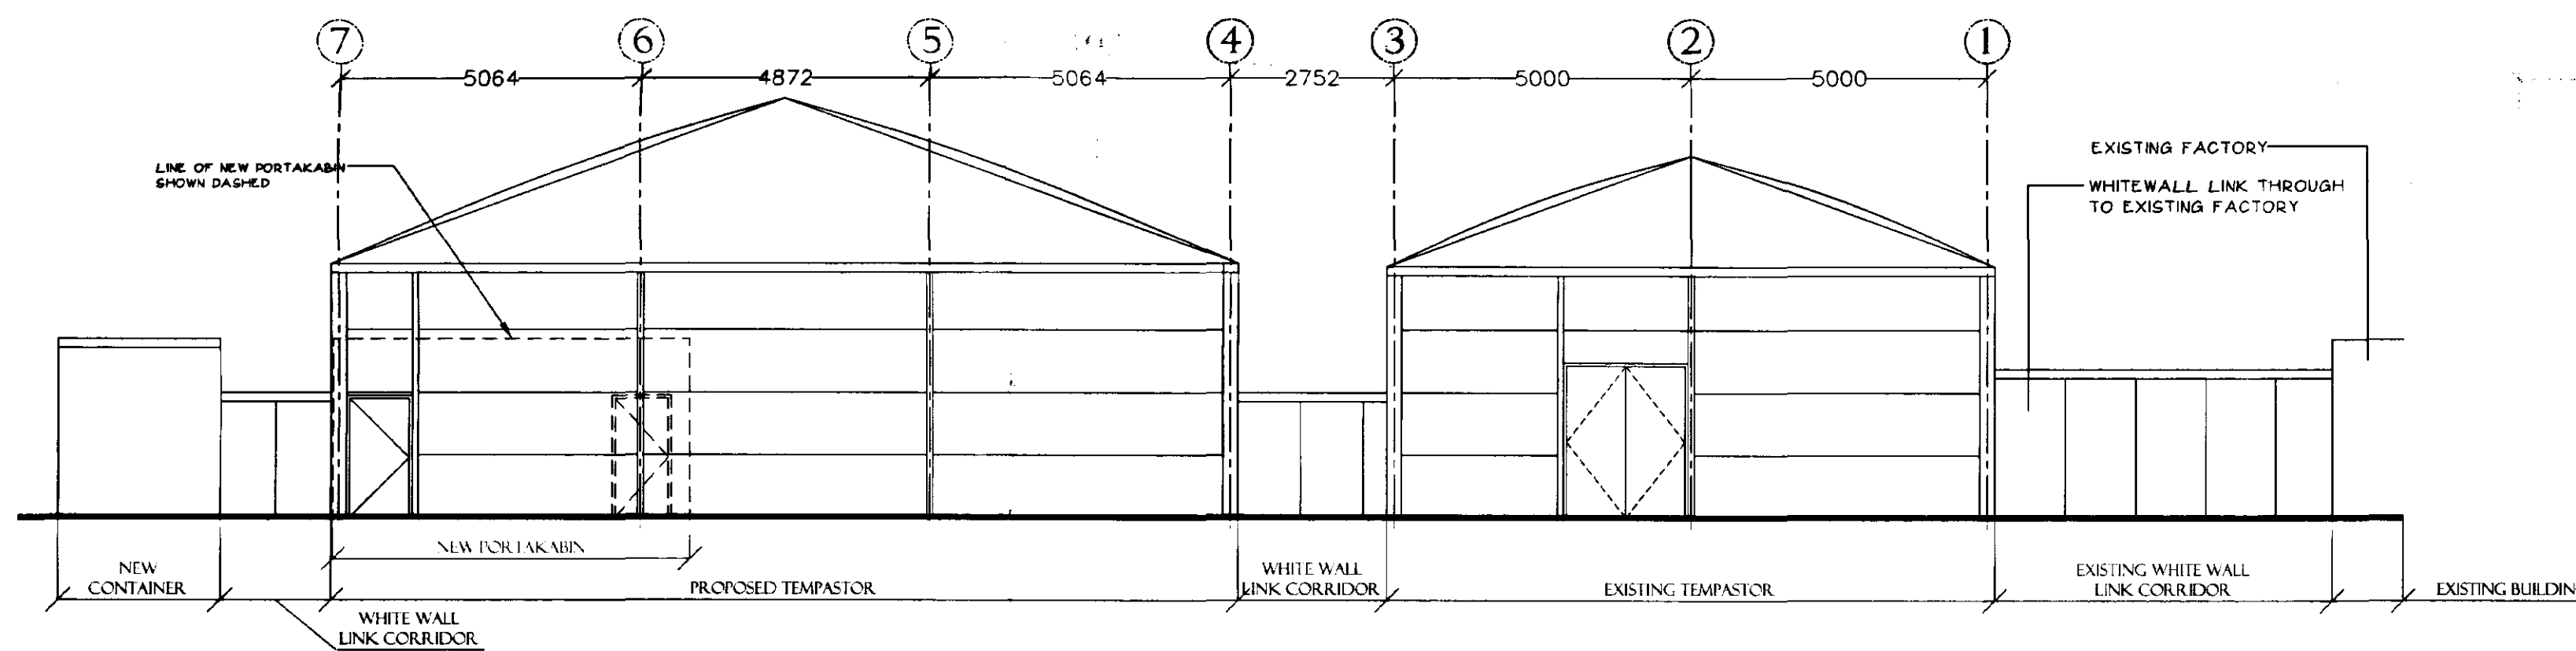

PROPOSED SOUTH FACING ELEVATION

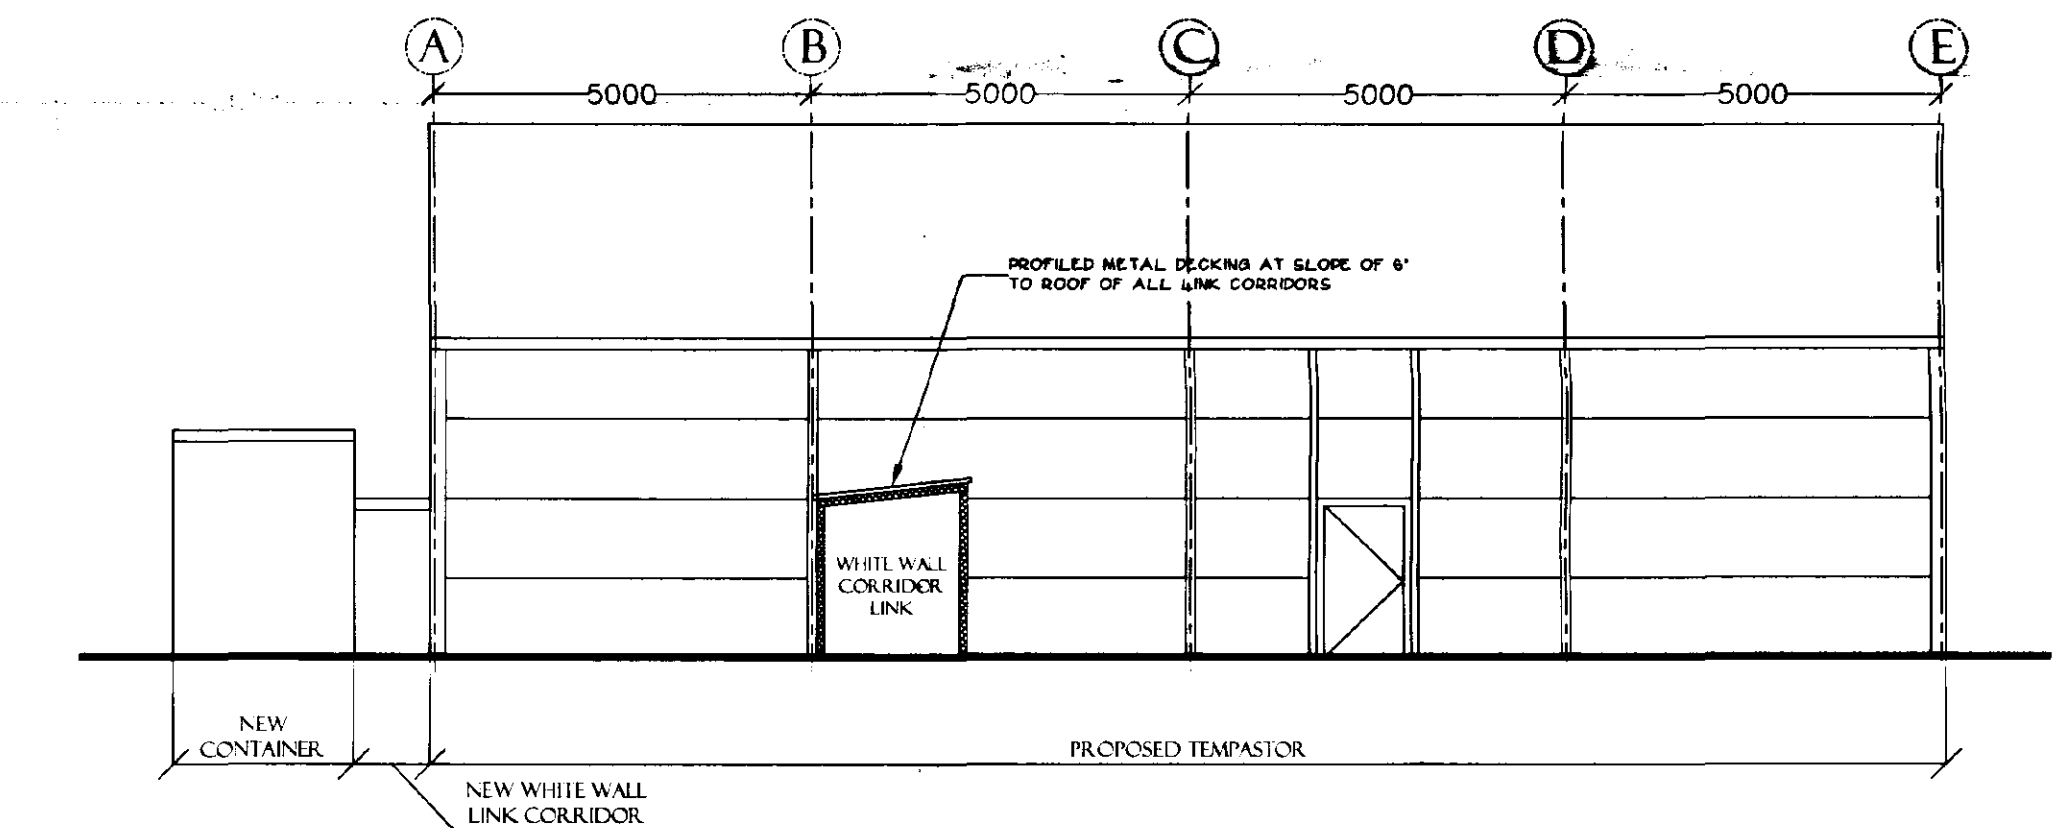

PROPOSED EAST FACING ELEVATION

ORIGINAL	DATE	BY	DATE	BY	DATE
issue	date	drawn	notes	check	

ARCTICA
ARCHITECTURE • PLANNING • PROJECT MANAGEMENT
Telephone 01780 758575 Fax 01780 758501
succeed@arctica.co.uk

PROJECT
GEEST, DIPS & DRESSINGS
PROJECT EDEN
SPALDING

DRAWING
ELEVATIONS AS
PROPOSED

SCALE
1:100

JOB
01-16

NUMBER
REV

**DETERMINED
PLAN**

SOUTH HOLLAND DC
HOUSING & PLANNING
16 OCT 2001
Ref: 124/01