


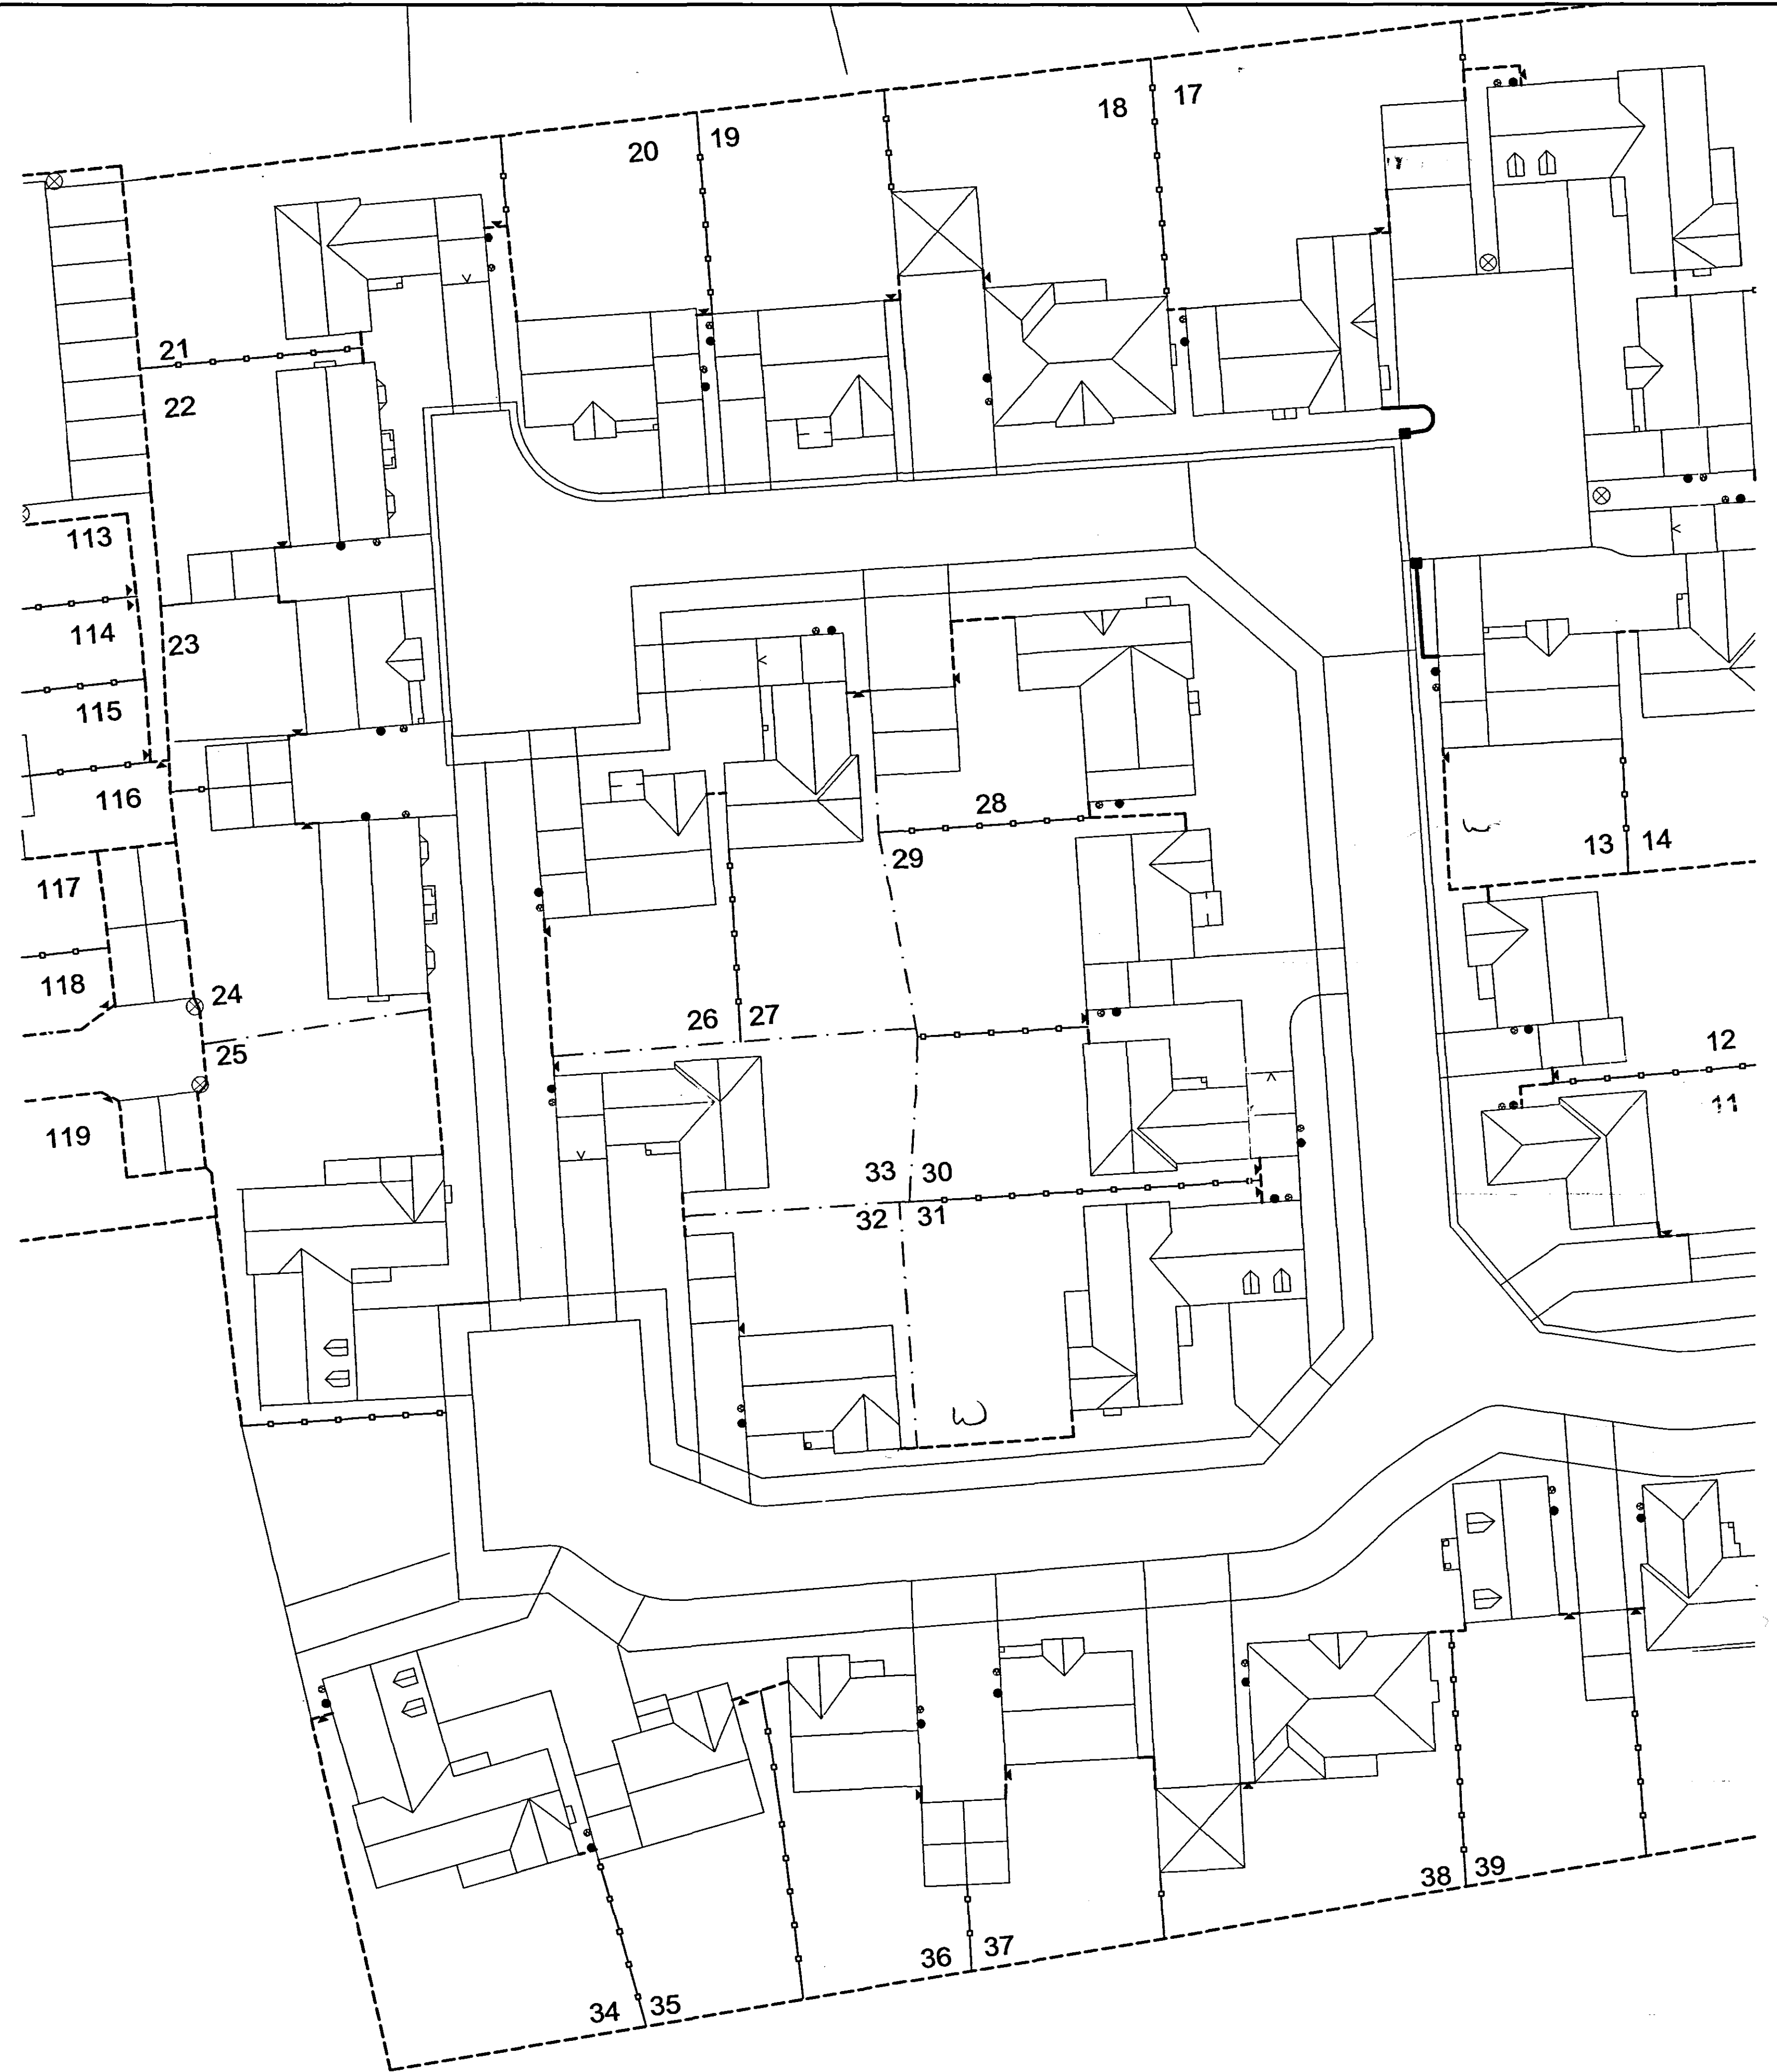

- 1.2m Fleur de lys Railings
- 1.2m Chainlink
- 1.8m Timber Panelled Fence
- Brick Wall with railings
(See drawing A100-FBW-01)
- 1.8m Close Boarded Fence
- 1.8m Brick Wall with piers
(See drawing A100-FBW-02)
- ⊗ Gas Meter Box
- Electric Meter Box
- ▲ Gate

DEVELOPMENT
PLAN

NOTES

Do not scale directly from this drawing. All discrepancies are to be brought to the attention of the below office.
The copyright to this drawing is owned by Allison Homes Eastern Limited.
All drawings are to be read in conjunction with the relevant standard details and Allison Homes standard construction notes.

31 AUG 2006
12/9/06

DESCRIPTION	DATE

REVISIONS

PROJECT	
WYGATE RM0	
DRAWING	
Fencing & Meter Box Plan	
SCALE 1:250 @ A1	DRAWING NO.
DATE 12/04/06	A100-106-02
DRAWN JAB	CHECKED



Holland Place, Wunderrise Park, Peckbeck, Spalding,
Lincolnshire, PE11 3DN
T: (01775) 724701 F: (01775) 762153
Allison Homes Eastern Limited is a Kier Residential Company.